

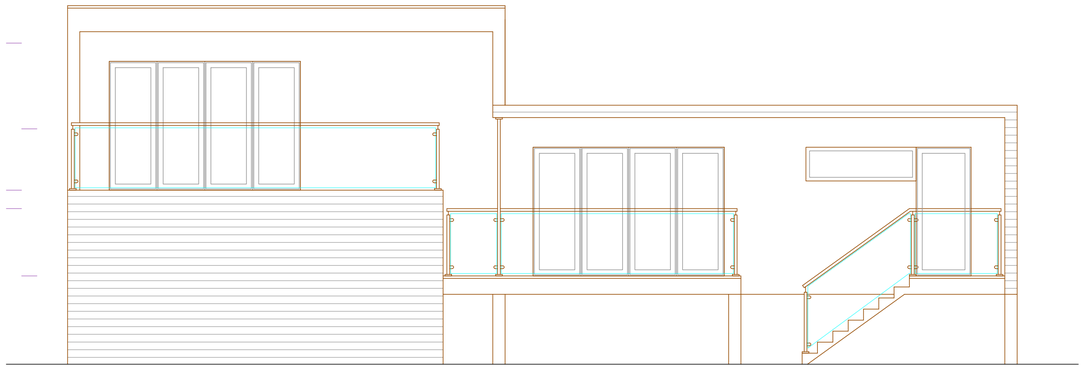


FRONT ELEVATION
South

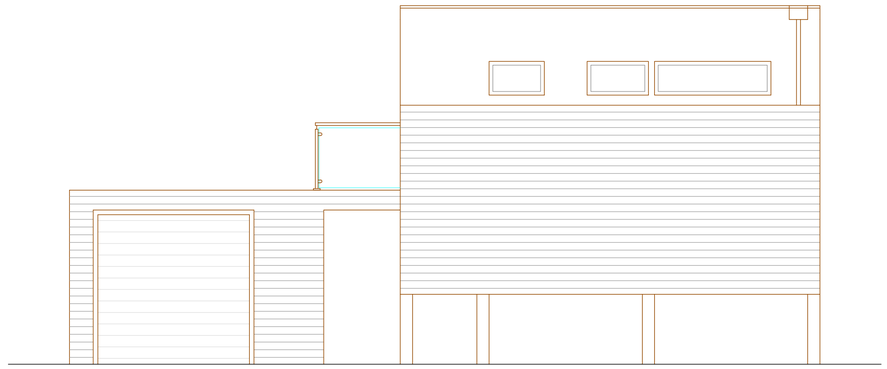


SIDE ELEVATION
East

PROPOSED ELEVATIONS 1:50

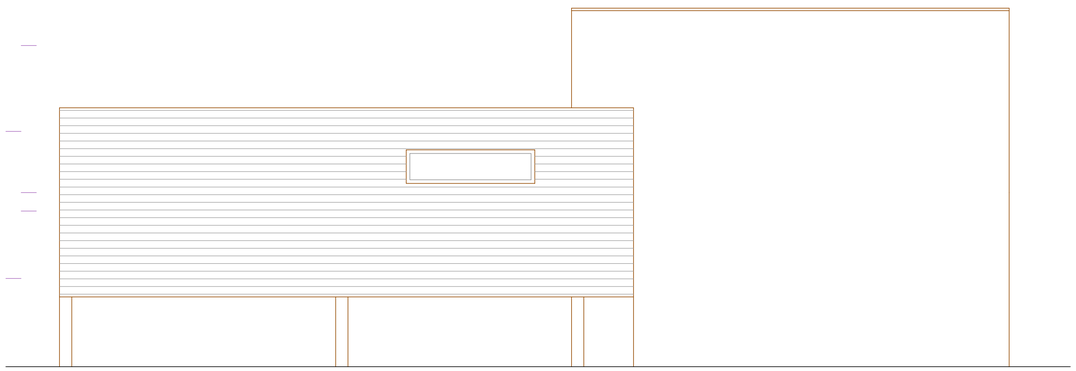

REAR ELEVATION
North

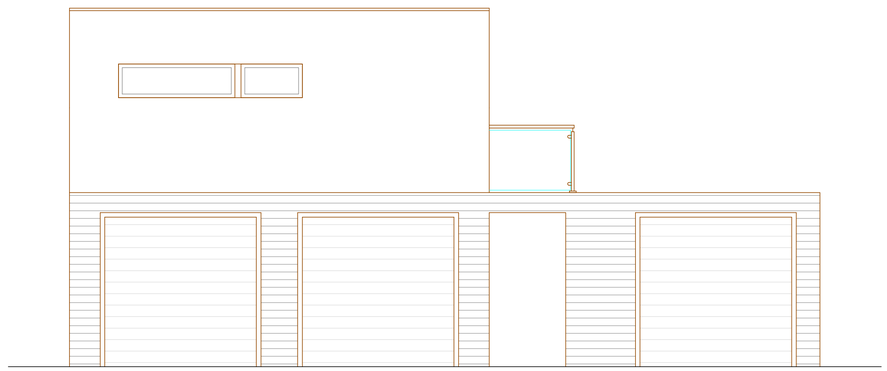

SIDE ELEVATION
West

1 0 5 10

Scale bar 1:50

All dimensions to be checked on site prior to commencement of work, except for planning purposes.

This drawing is the copyright of
CALDOTEC LTD
and may not be copied, altered or reproduced in any way without written authority.

CALDOTEC LTD
11 THE PARADE
WILLOWHAYNE CRESCENT
EAST PRESTON
WEST SUSSEX Telephone
BN16 1NS 01903 859176

PROPOSED ELEVATIONS

Dormy Cottage Annexe
Rope Walk
Littlehampton
West Sussex BN17 5DE

CLIENT Ms S Maddox

Issue	Details	Drawn	Check	Date

SCALE AS SHOWN on A1
DATE 02/08/17
DRAWING NUMBER 16055/02

ARUN DISTRICT COUNCIL LU/265/17/HH