
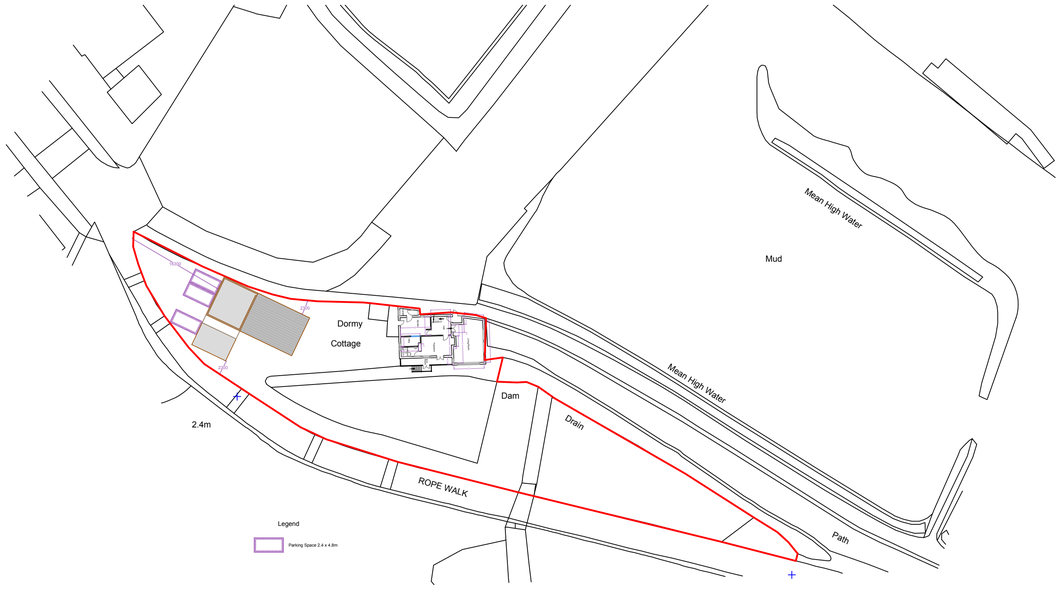



BLOCK 1:500

N

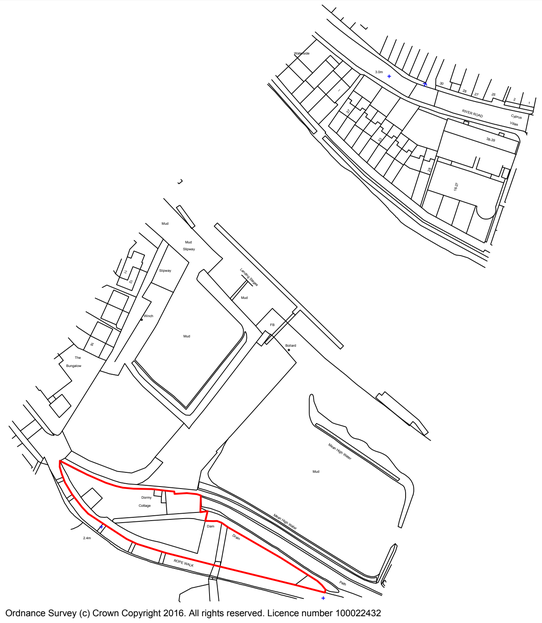


Ordnance Survey (c) Crown Copyright 2016. All rights reserved. Licence number 100022432


LOCATION 1:1250

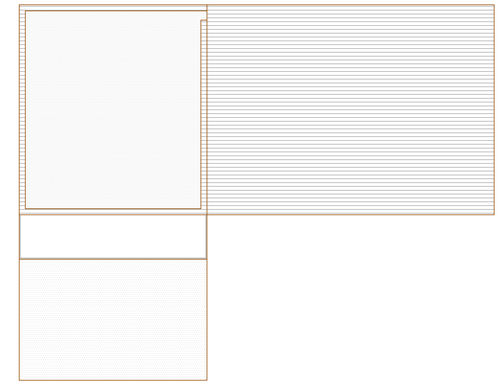

PROPOSED ROOF PLAN 1:100

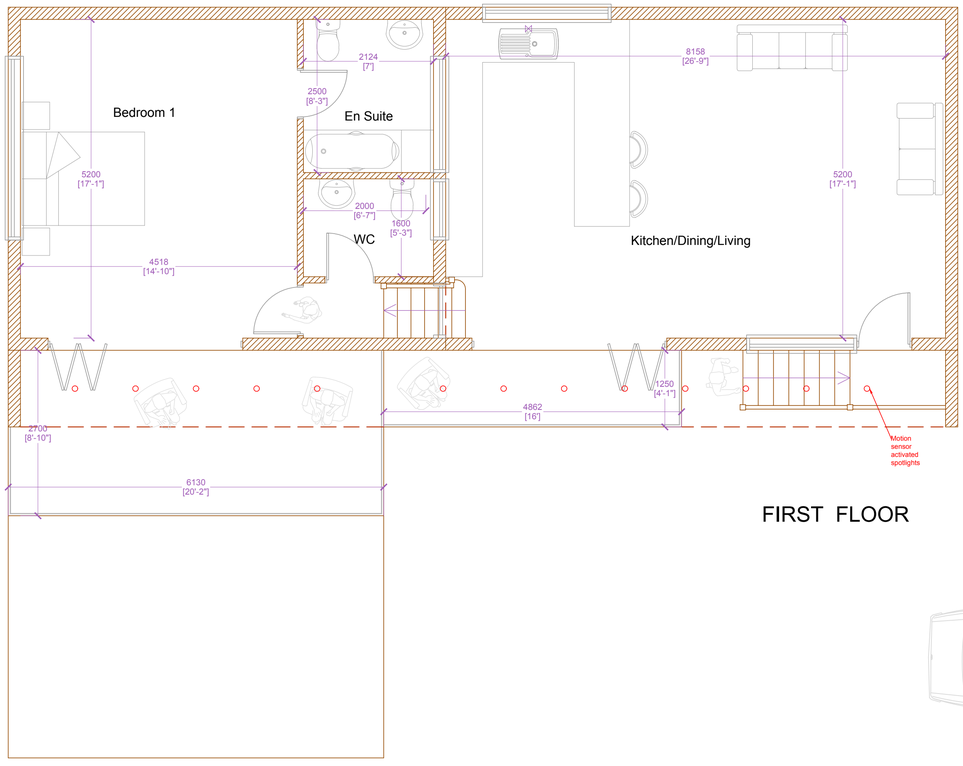

FIRST FLOOR

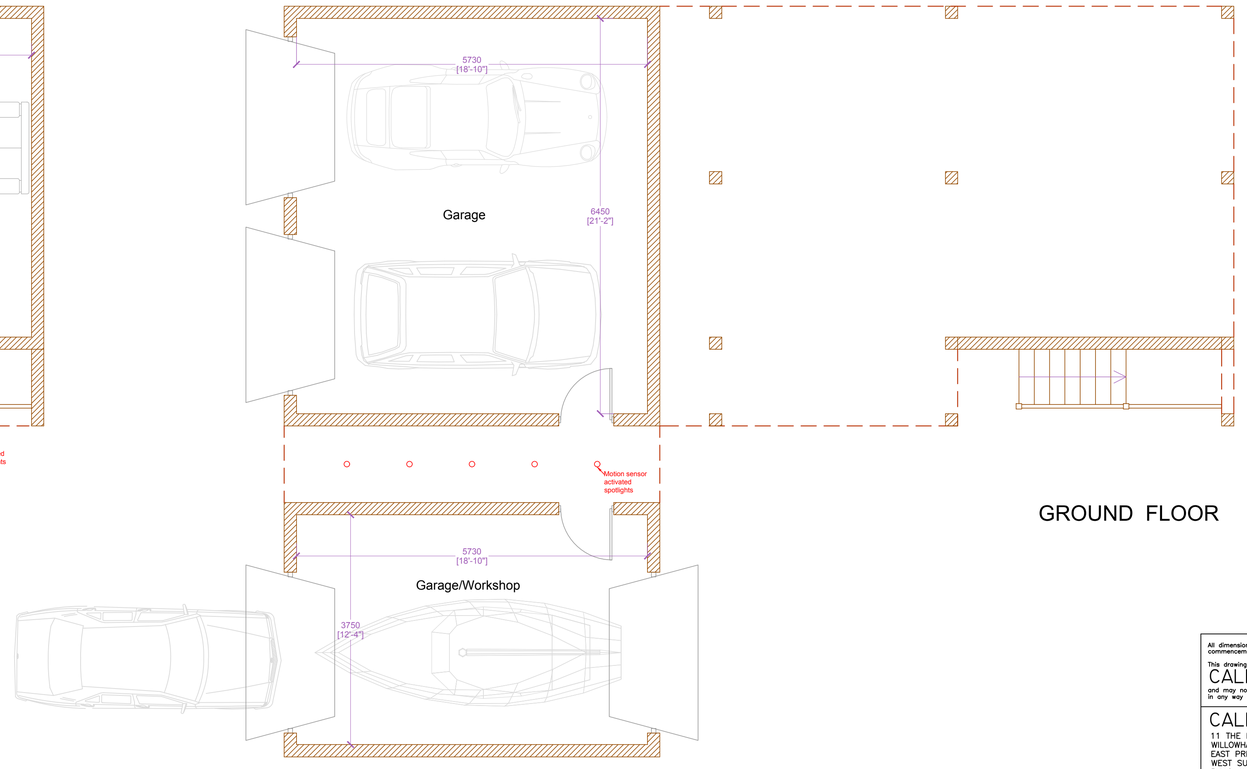

GROUND FLOOR

PROPOSED FLOOR PLANS 1:50

Scale bar 1:1250

Scale bar 1:500

Scale bar 1:100

Scale bar 1:50

All dimensions to be checked on site prior to commencement of work, except for planning purposes.

This drawing is the copyright of
CALDOTEC LTD
and may not be copied, altered or reproduced in any way without written authority.

CALDOTEC LTD
11 THE PARADE
WILLOWHAYNE CRESCENT
EAST PRESTON
WEST SUSSEX
BN16 1NS
Telephone
01903 859176

PROPOSED FLOOR PLANS, ROOF PLAN, LOCATION & BLOCK
Dormy Cottage Annexe
Rope Walk
Littlehampton
West Sussex BN17 5DE

CLIENT Ms S Maddox

Issue	Details	Drawn	Check	Date

SCALE AS SHOWN on A1
DATE 02/08/17
DRAWING NUMBER 16055/01