


SIDE ELEVATION
11 ST CATHERINES RD.
LITTLE HAMPTON
WEST SUSEX

ELEVATIONS
EXISTING
AND
PROPOSED
-
NO CHANGE

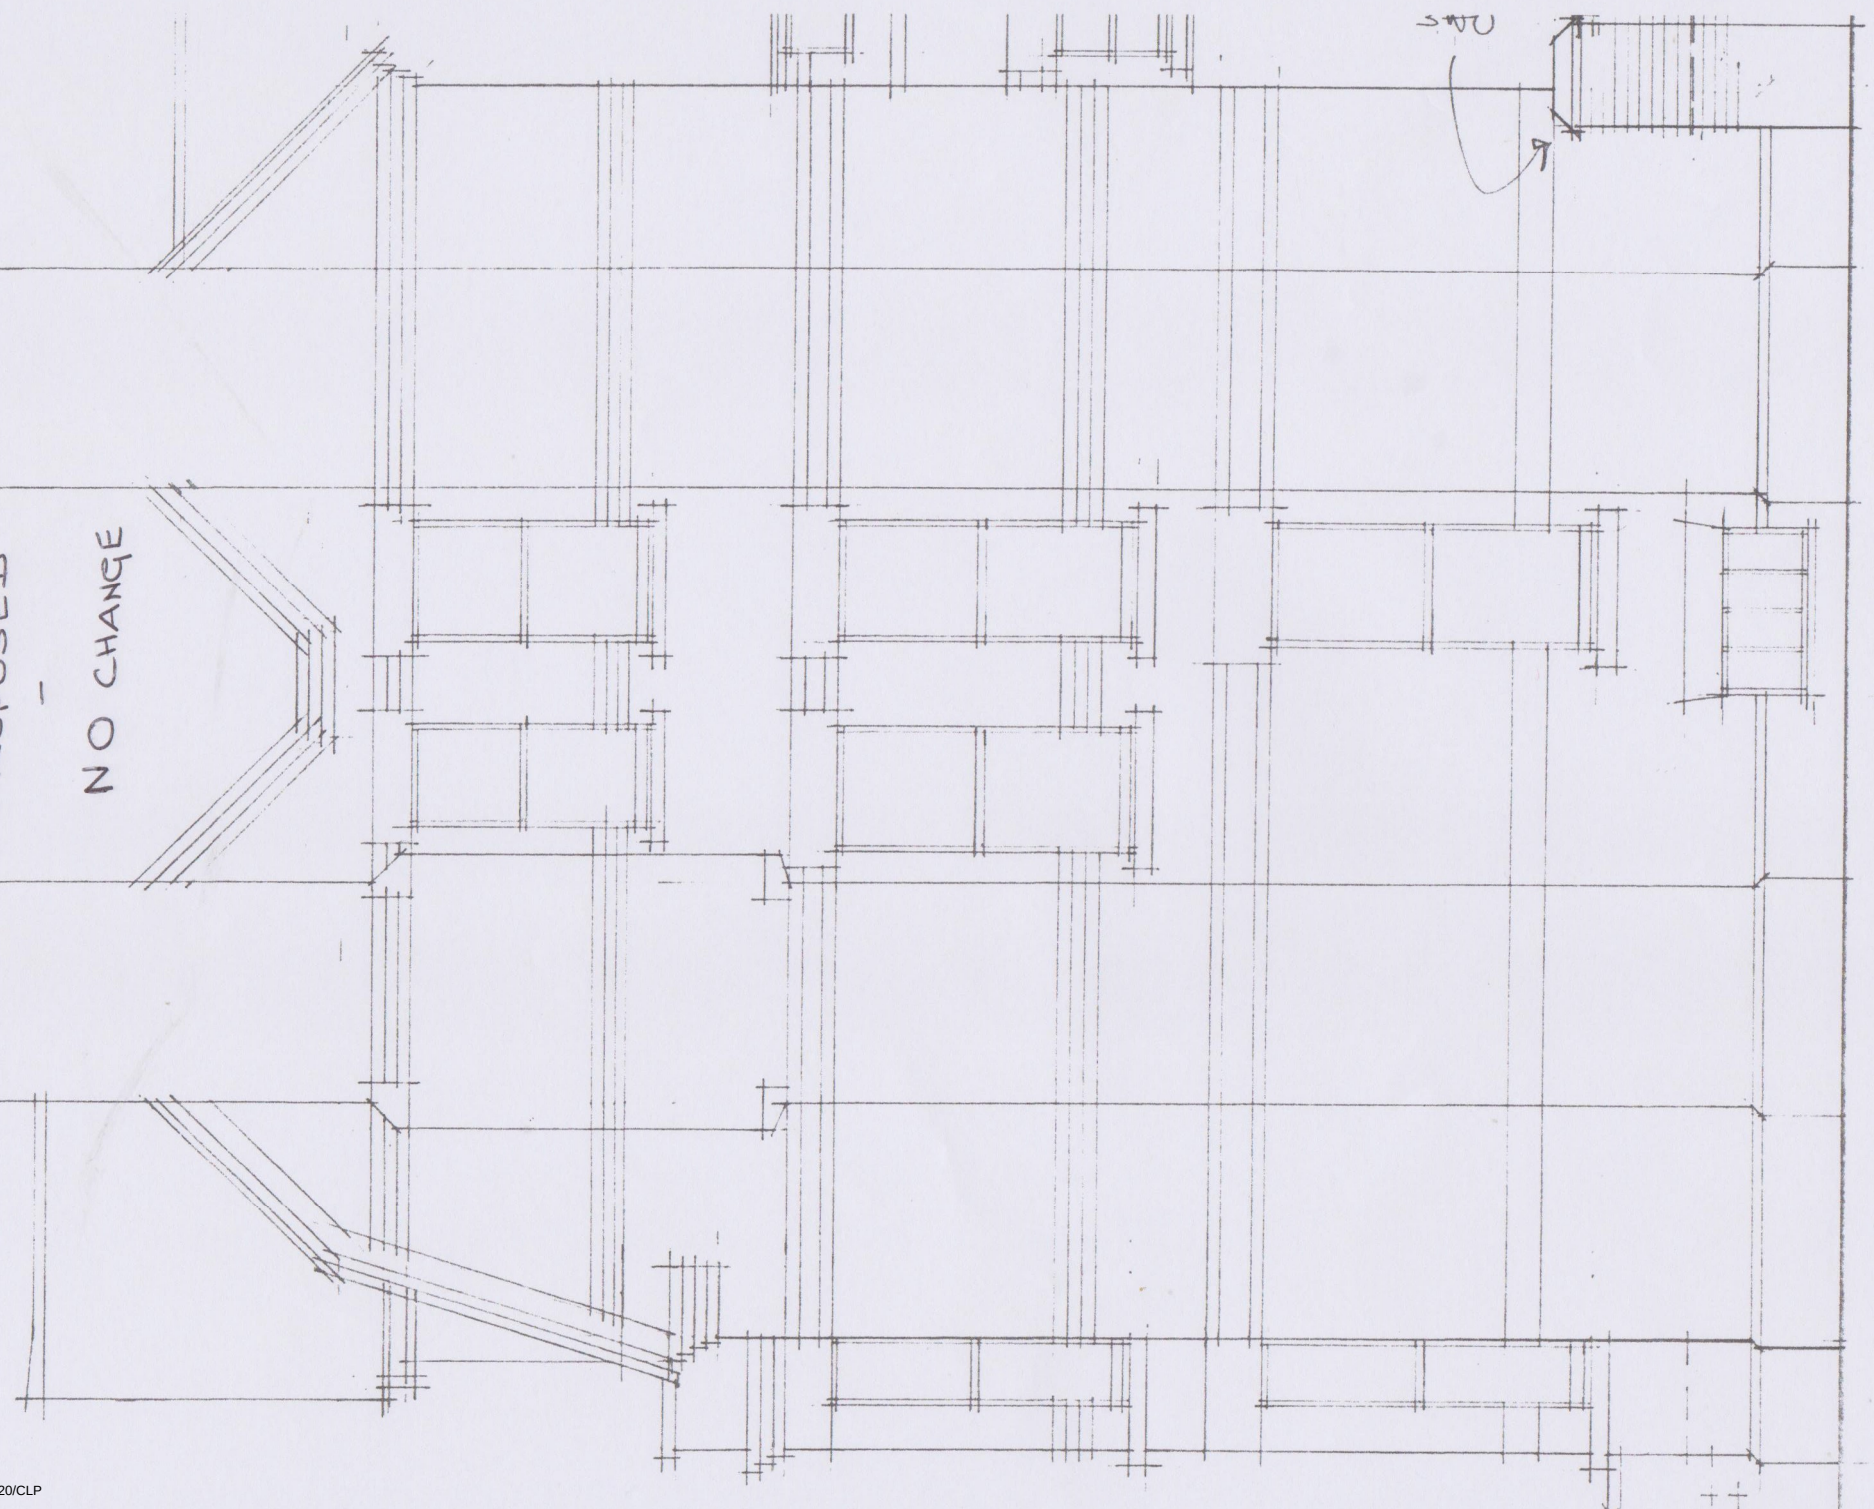

SIDE ELEVATION - NORTH