
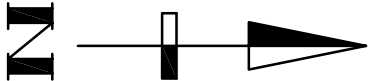


The copyright of this drawing is retained by
COLLINS CADDY POPE.
This drawing may not be copied or passed to a third
party without our written permission and must be
returned upon request.

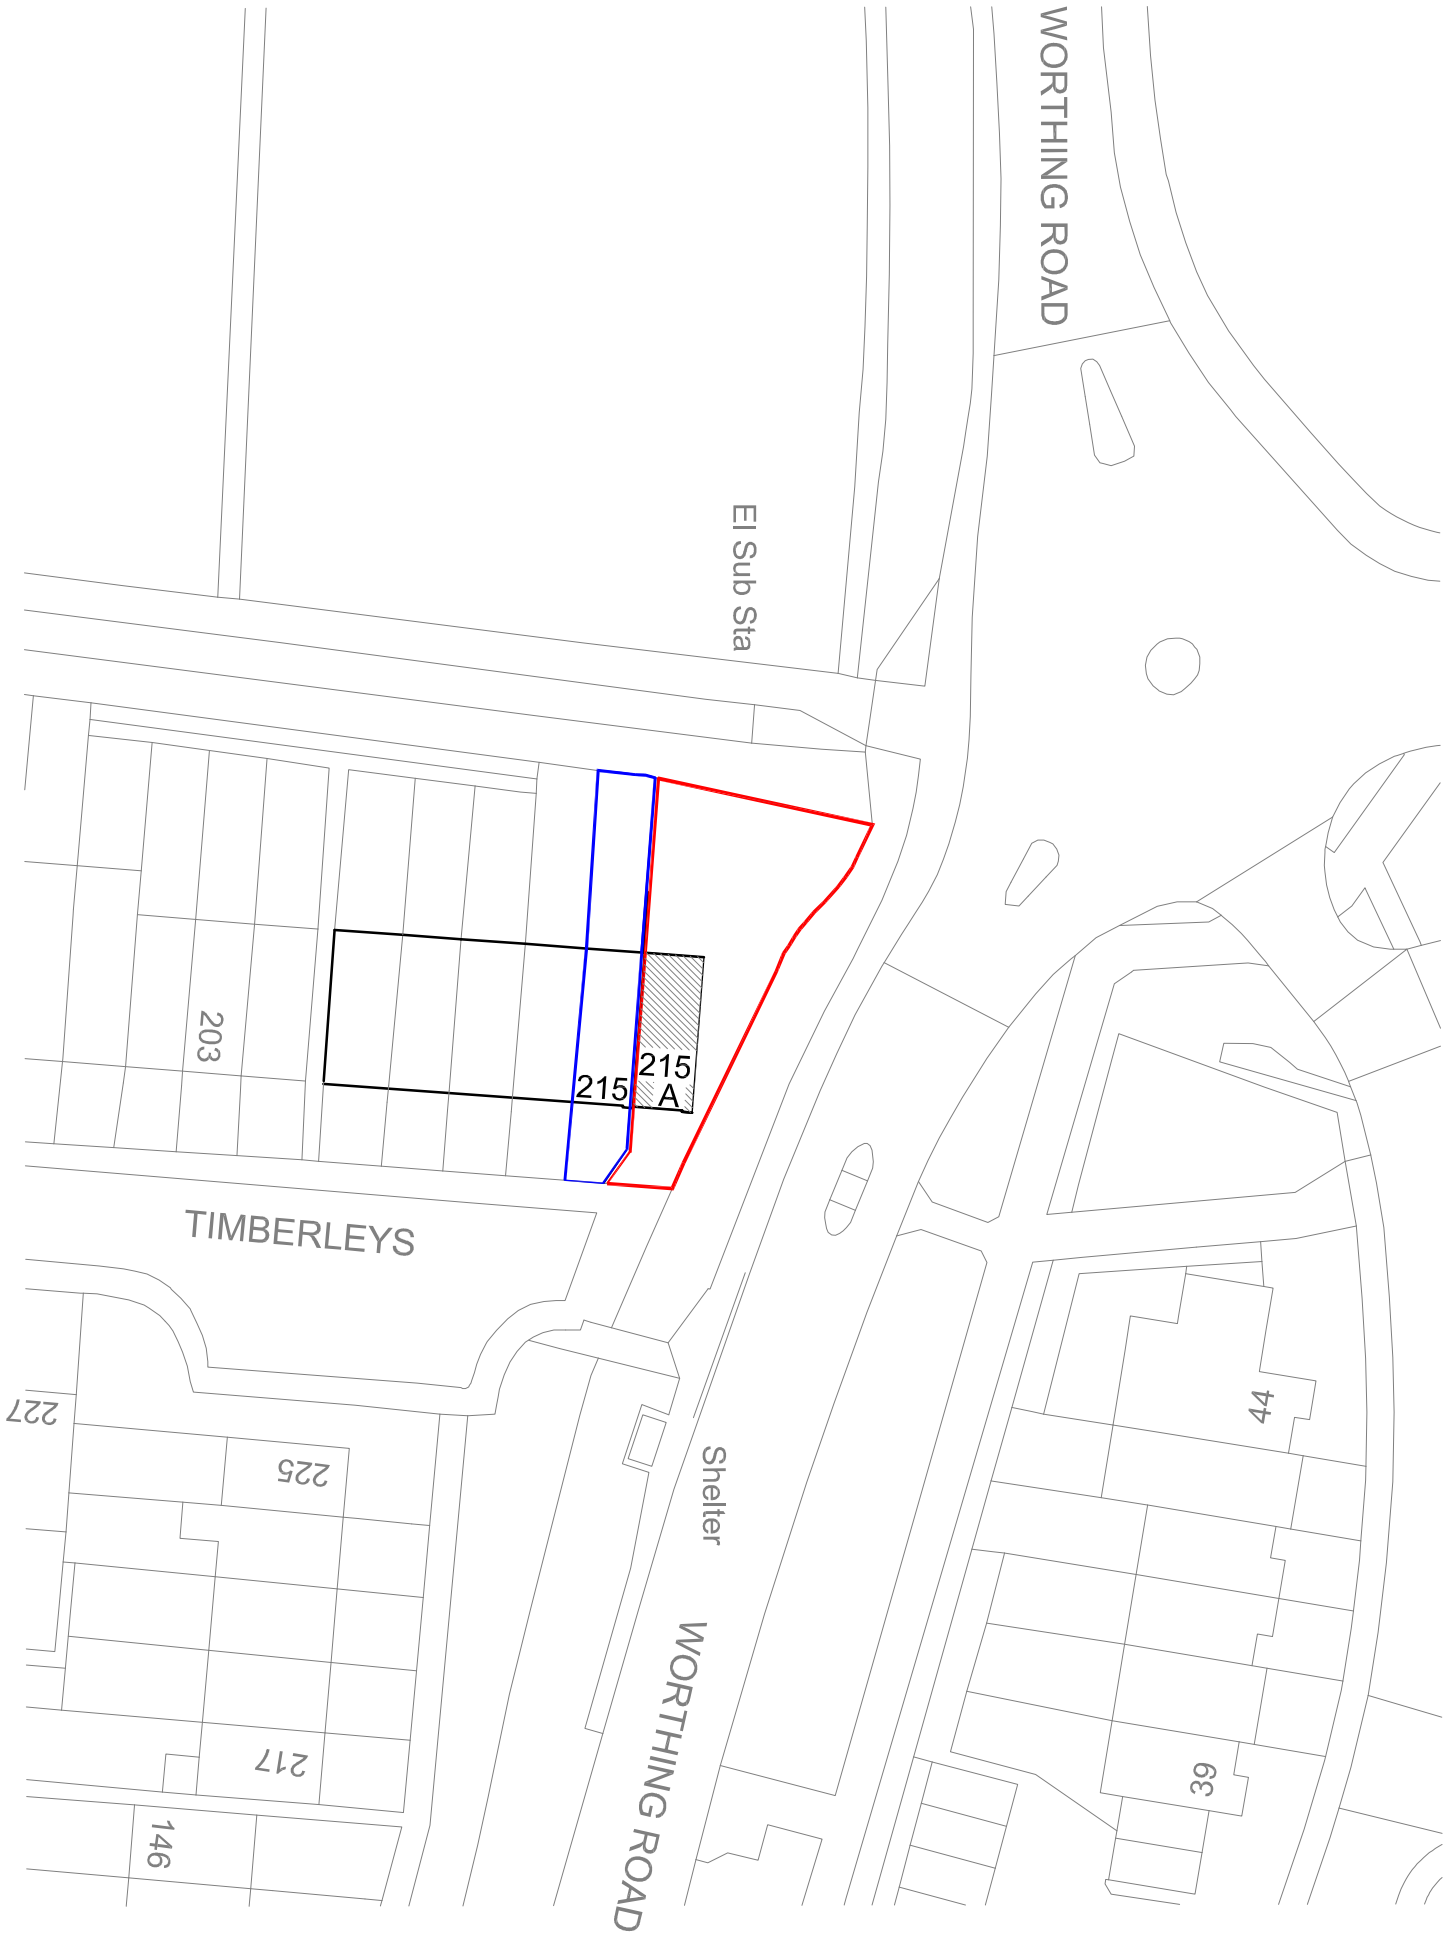

Contract		215 TIMBERLEYS BN17 6QD		Title		PROPOSED BLOC PLAN					
Client		LLOYD LINDSEY LTD		COLLINS CADDY POPE ARCHITECTUAL DESIGNS, PLANNING CONSULTANTS, SURVEYORS & CONTRACT ADMINISTRATORS, 17 FOAMCOURT WAYE, FERRING BN12 5RD TEL : 07971168170							
Drawn		S.P		Drg. No.		1902 - 07					
Date		OCT 2020									
Scale		1:500 @A3									