


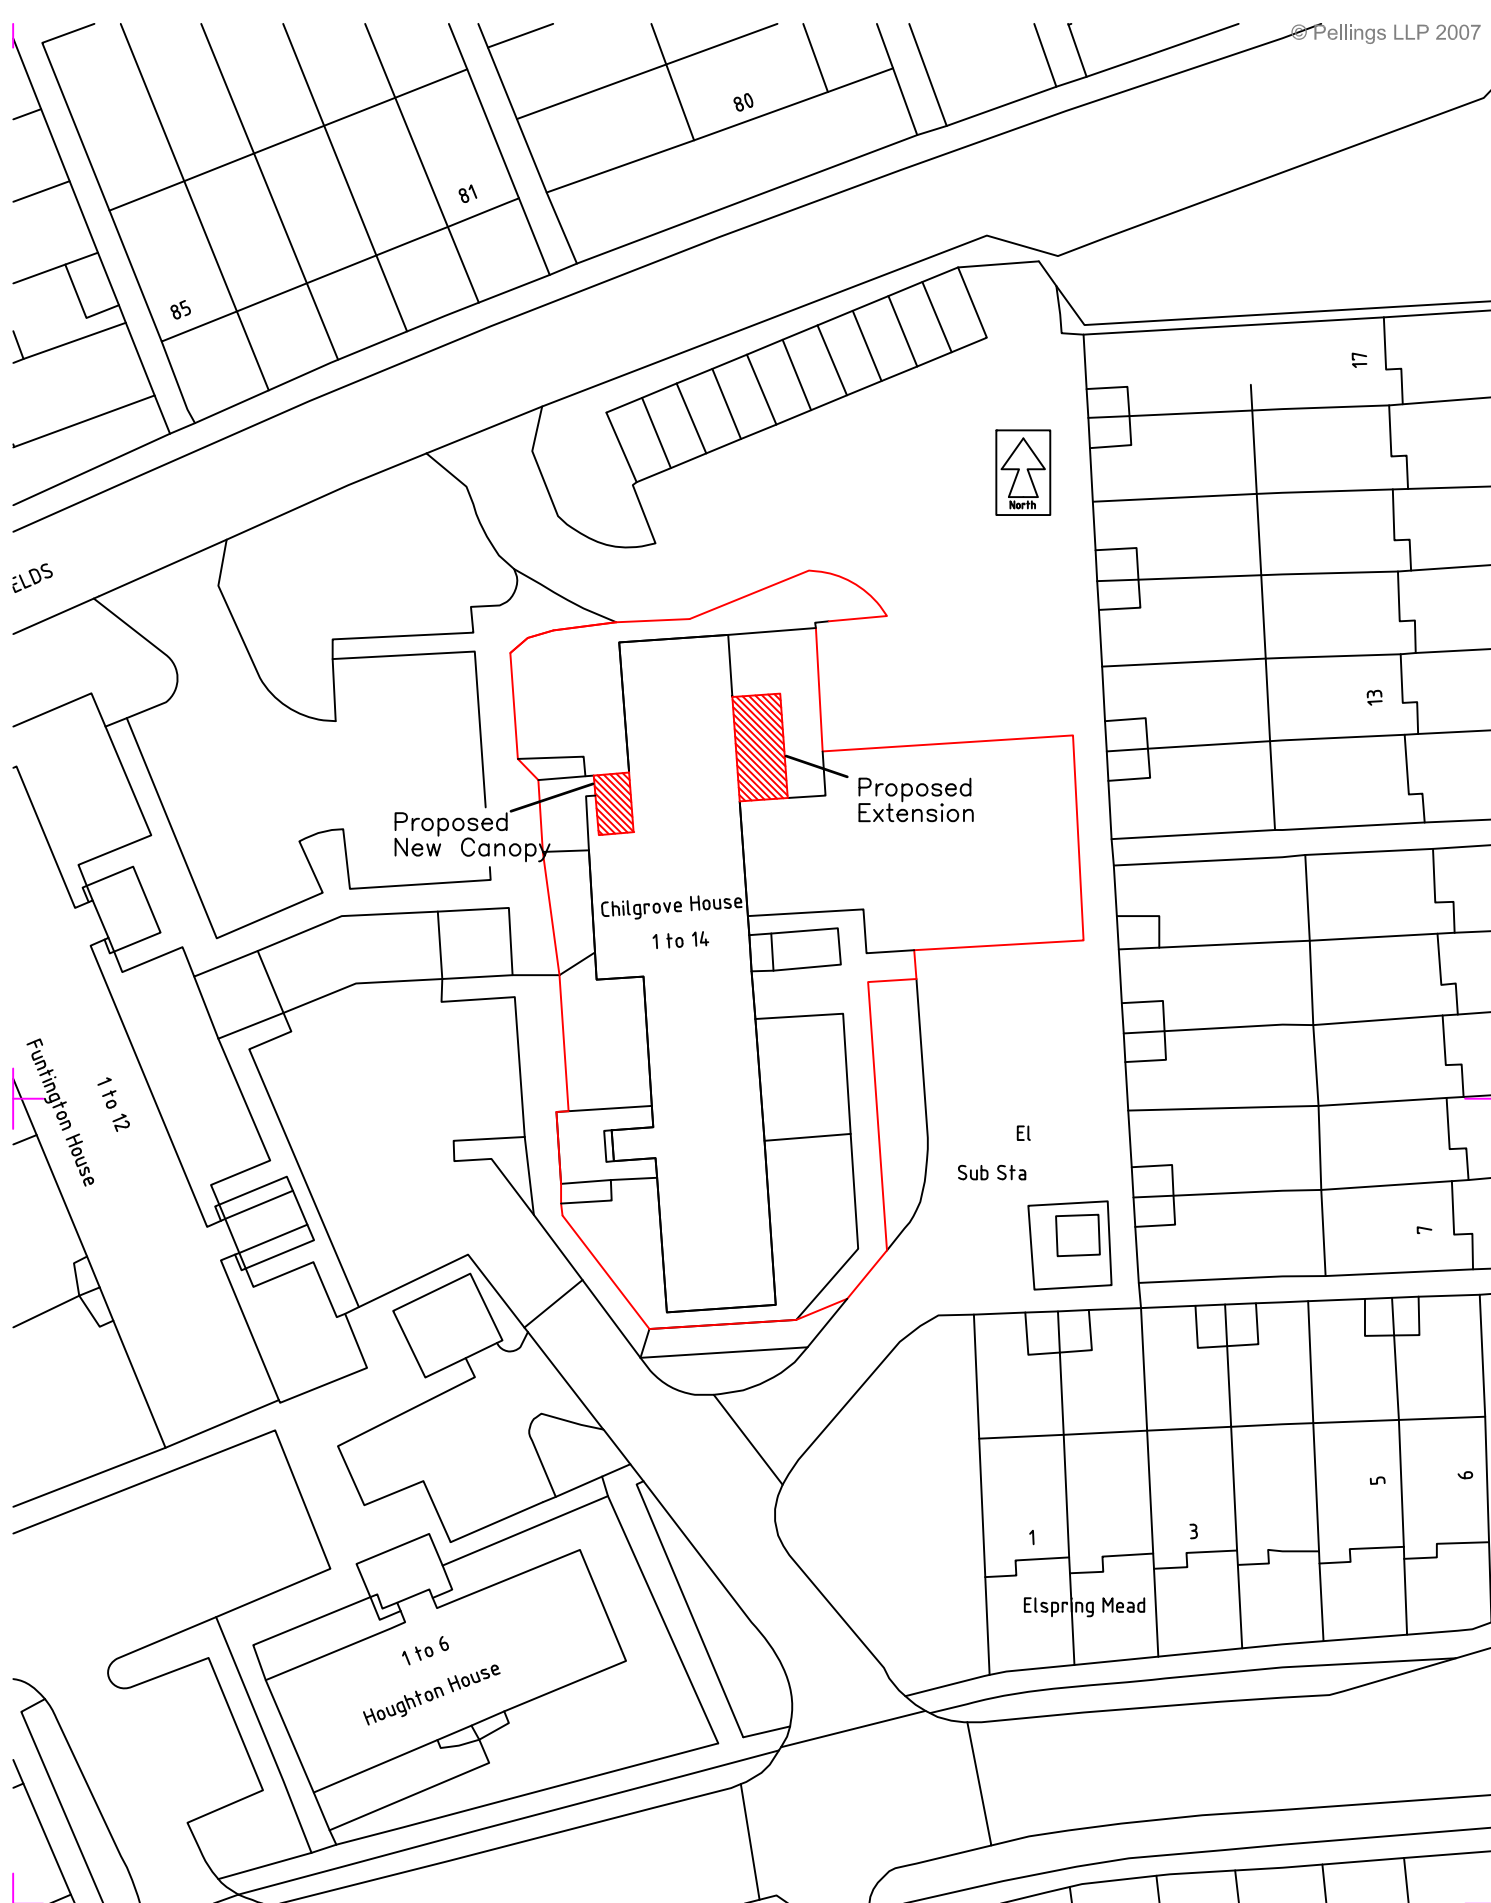

Pellings LLP
 24 Widdmore Road Bromley Kent BR1 1RY
 t 020 8460 9114 f 020 8313 0019 e bromley@pellings.co.uk
 www.pellings.co.uk

Architecture & Planning ■ Building Surveying ■ Project Management ■
 Cost Consultancy ■ CDM Co-ordination

Pellings

CLIENT ARUN DISTRICT COUNCIL

TITLE OS SITE LOCATION PLAN

PROJECT CHILGROVE HOUSE, WICK, LITTLEHAMPTON BN17 7JD

DATE 30.11.17 SCALE 1:500 @A4 DRAWN DF CHK

DRAWING No: 269 009 002 A