


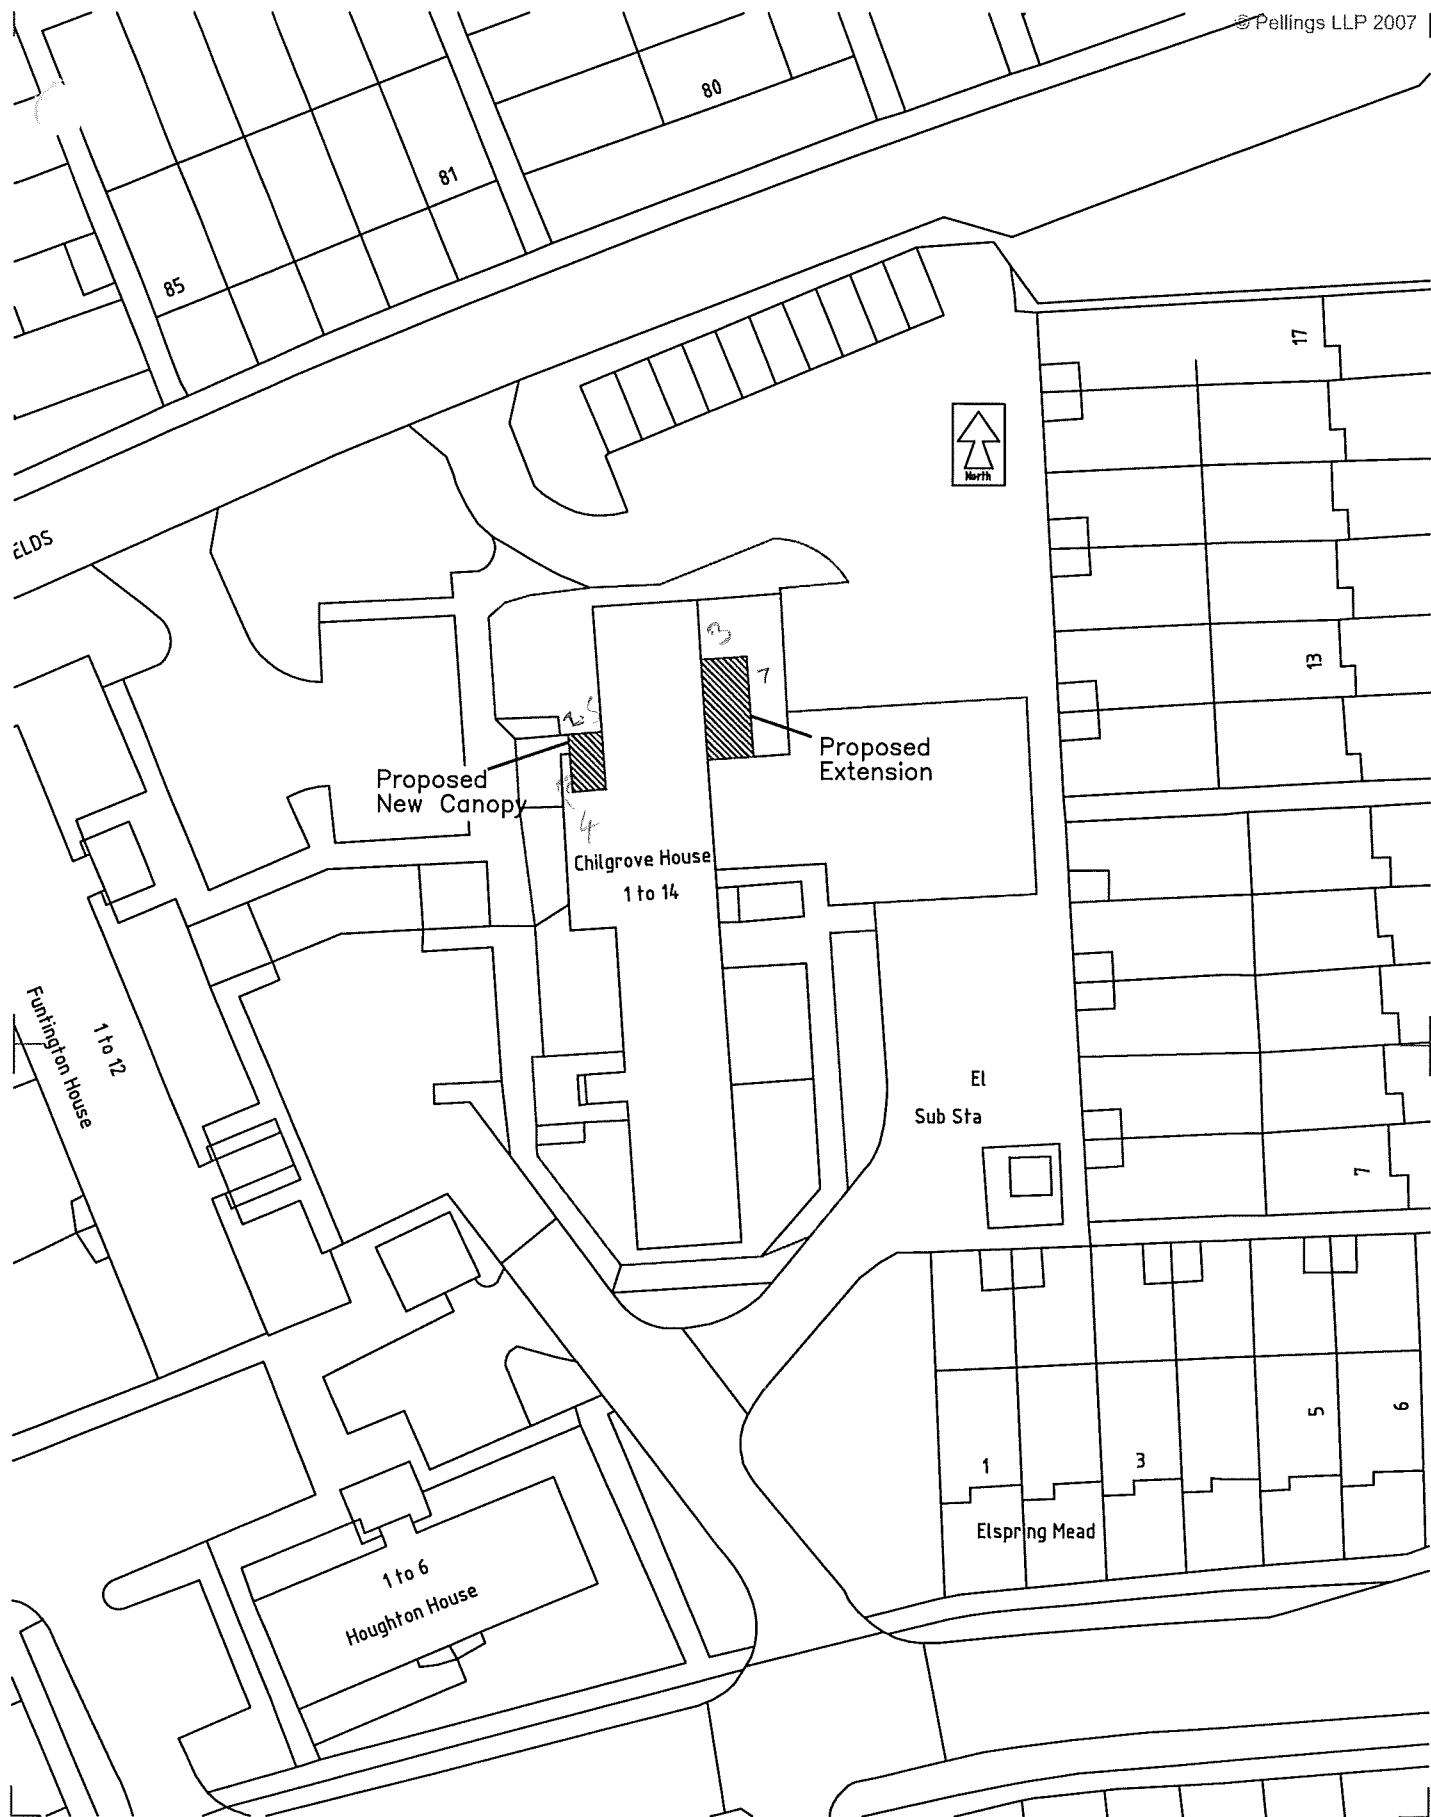

Pellings



Pellings LLP
24 Widmore Road Bromley Kent BR1 1RY
t 020 8460 9114 f 020 8313 0019 e bromley@pellings.co.uk
www.pellings.co.uk

Architecture & Planning ■ Building Surveying ■ Project Management ■
Cost Consultancy ■ CDM Co-ordination

CLIENT ARUN DISTRICT COUNCIL		PROJECT CHILGROVE HOUSE, WICK, LITTLEHAMPTON BN17 7JD			
TITLE OS SITE LOCATION PLAN		DATE 30.11.17	SCALE 1:500 @A4	DRAWN DF	CHECK CRK
		DRAWING NO. 269 009 002			
		A			

Subsistence for 002