


21 EAST HAM ROAD

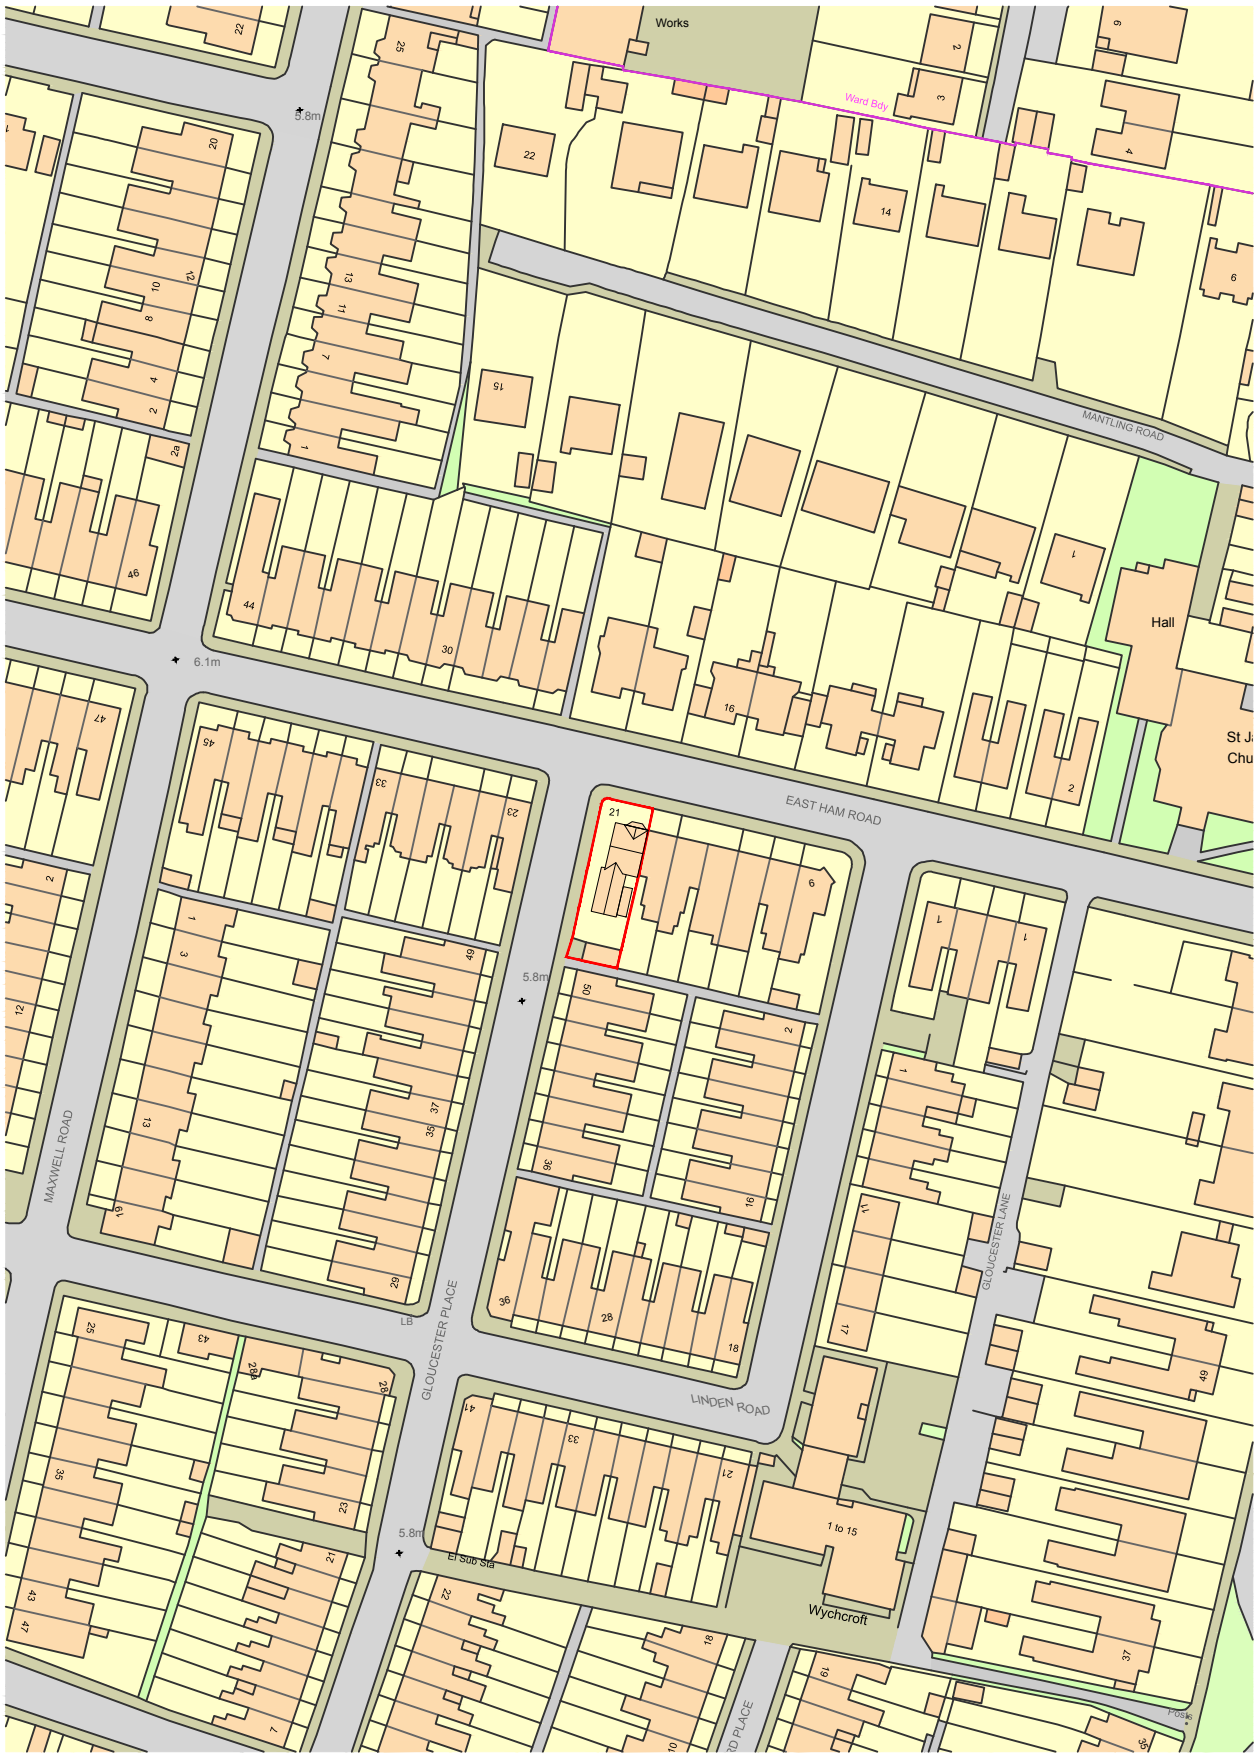

LOCATION PLAN
EXISTING
1:1250 @ A3

THIS DRAWING IS FOR:
**PLANNING
PURPOSES ONLY**
Not To Be Used For Construction



SITE PLAN
EXISTING
1:500 @ A3

Proposed Porch Extension

Existing Single Storey
Extension To Be Demolished



SITE PLAN
PROPOSED
1:500 @ A3

Proposed Replacement
Single Storey Extension