


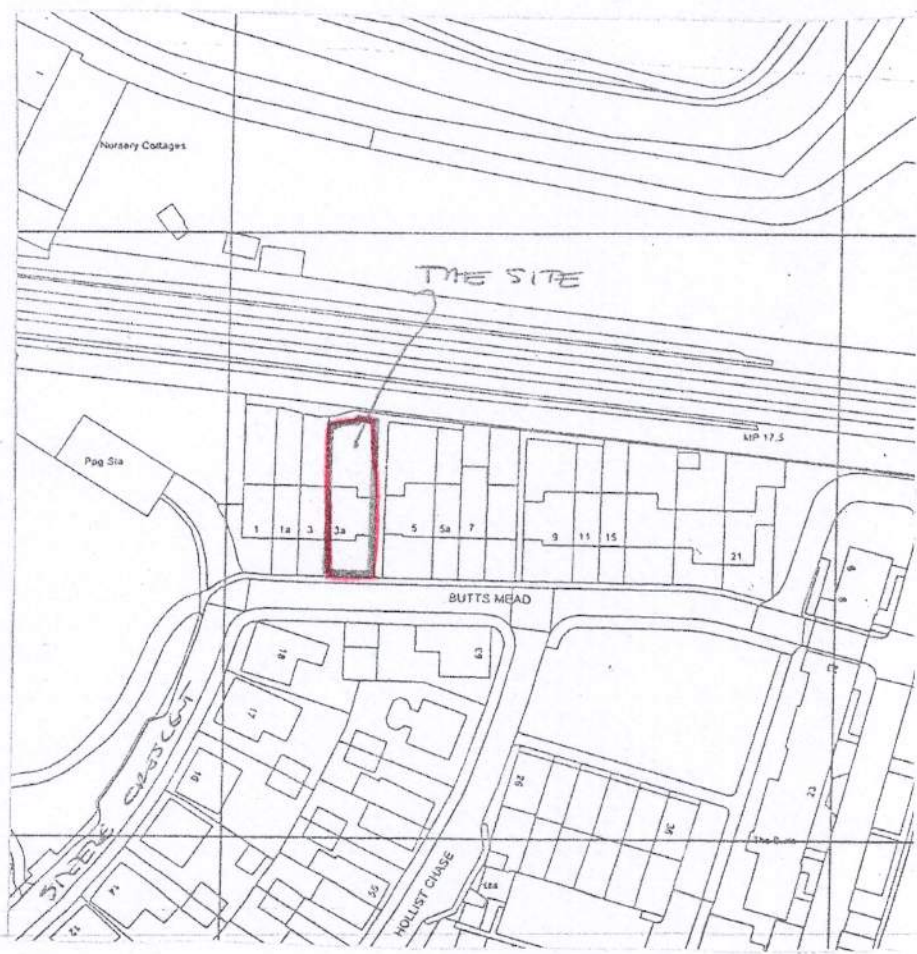

Site plan 1:1250

0 10 20 30 40 50m


1:1250 @ A2




Block plan 1:500

0 10 20 30 40m  
1:500 @ A2

2 NO CAR PARKING SPACES ON FRONT OF PROPERTY

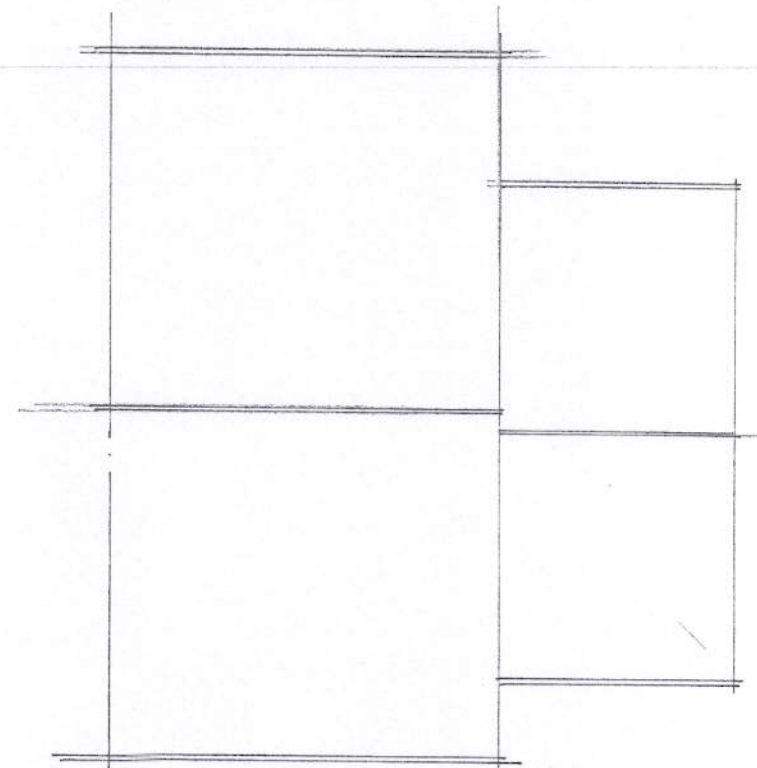

Roof 1:100 (unapproved)

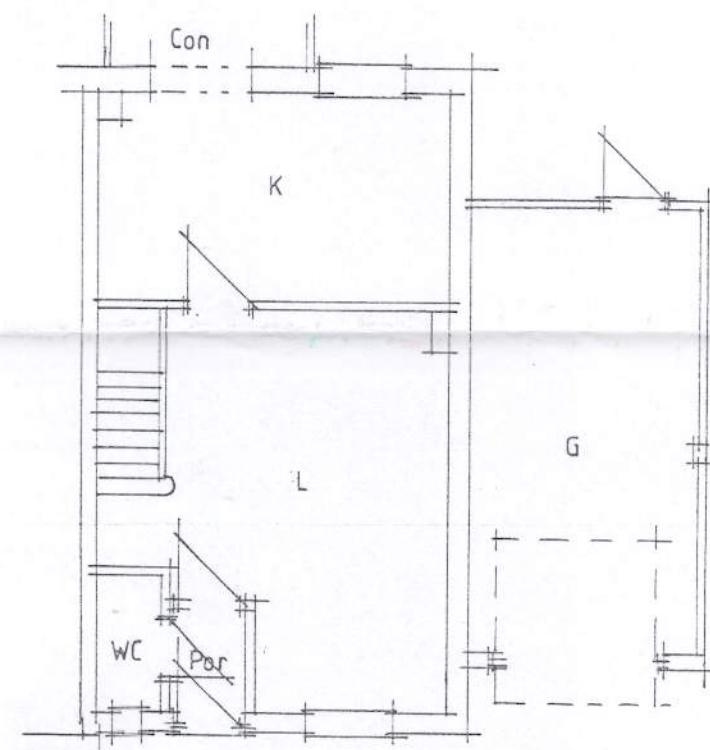


Existing plan 1:100




Proposed South 1:100

Existing South 1:100

0 1 2 3 4 5m  
1:100 @ A2

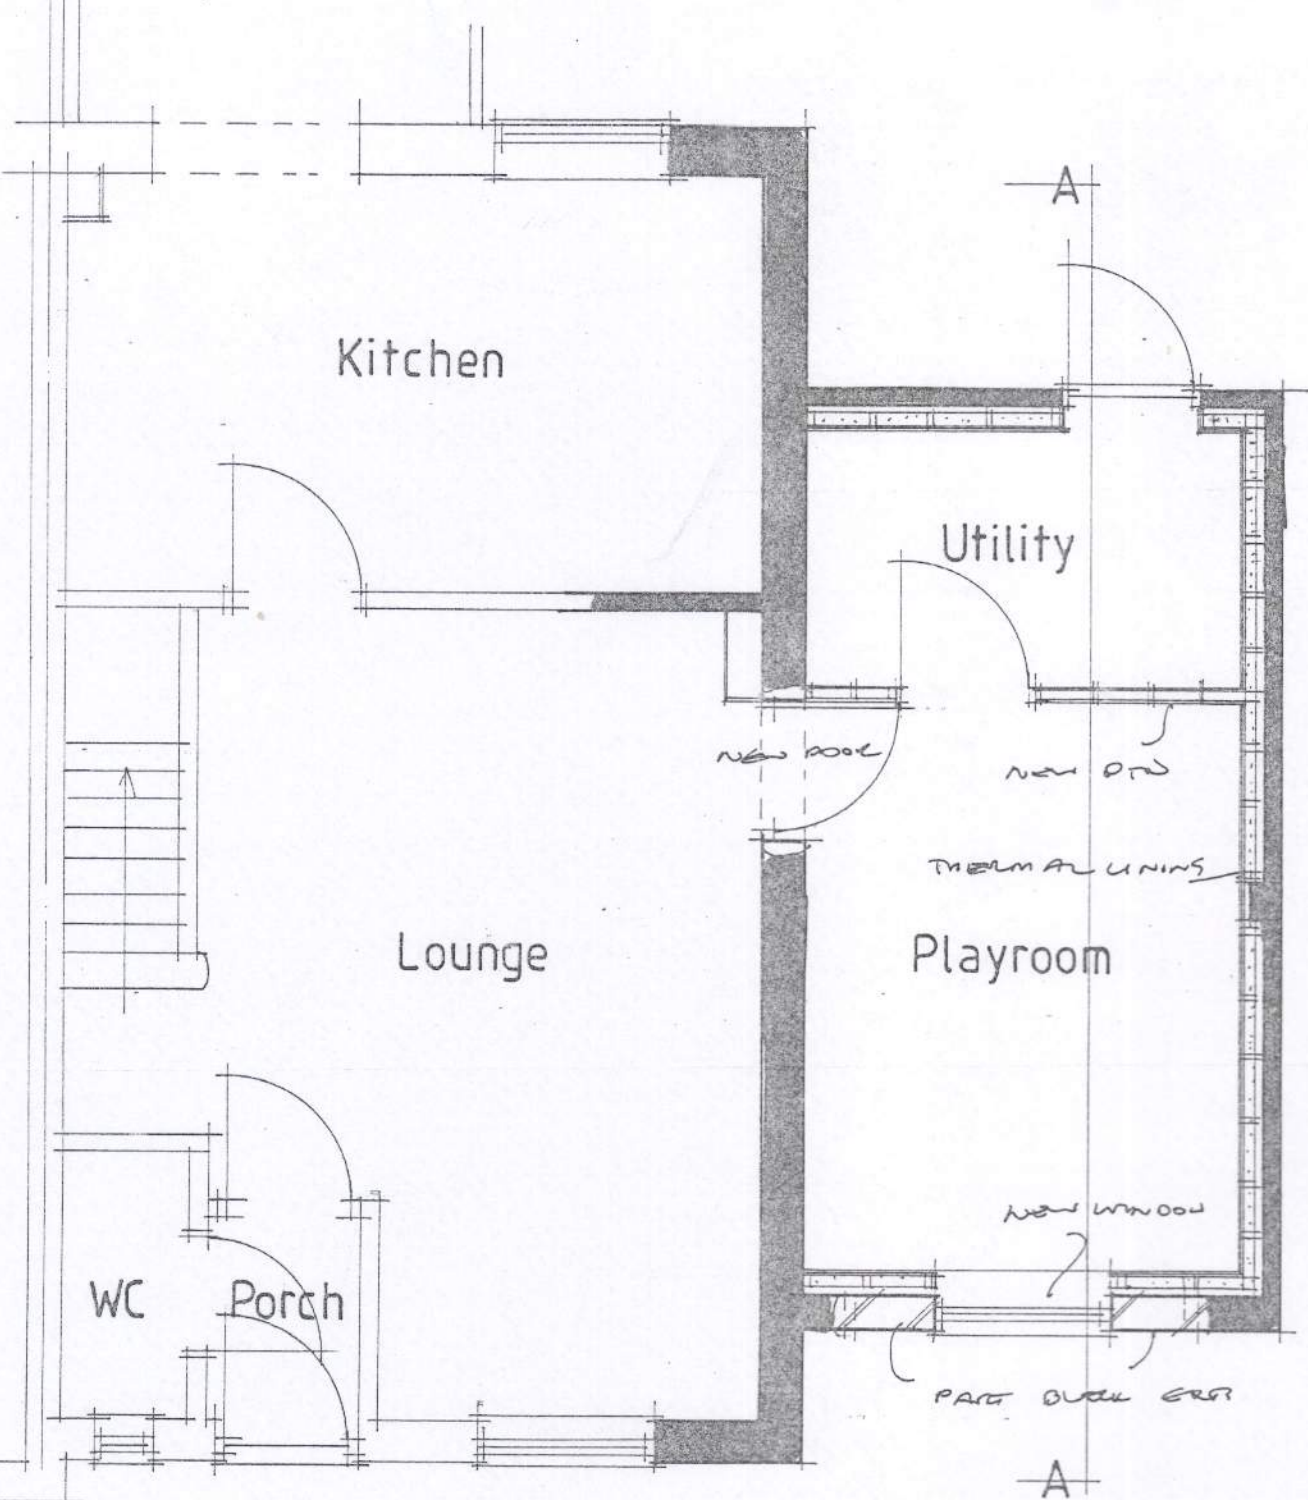

Plan 1:50

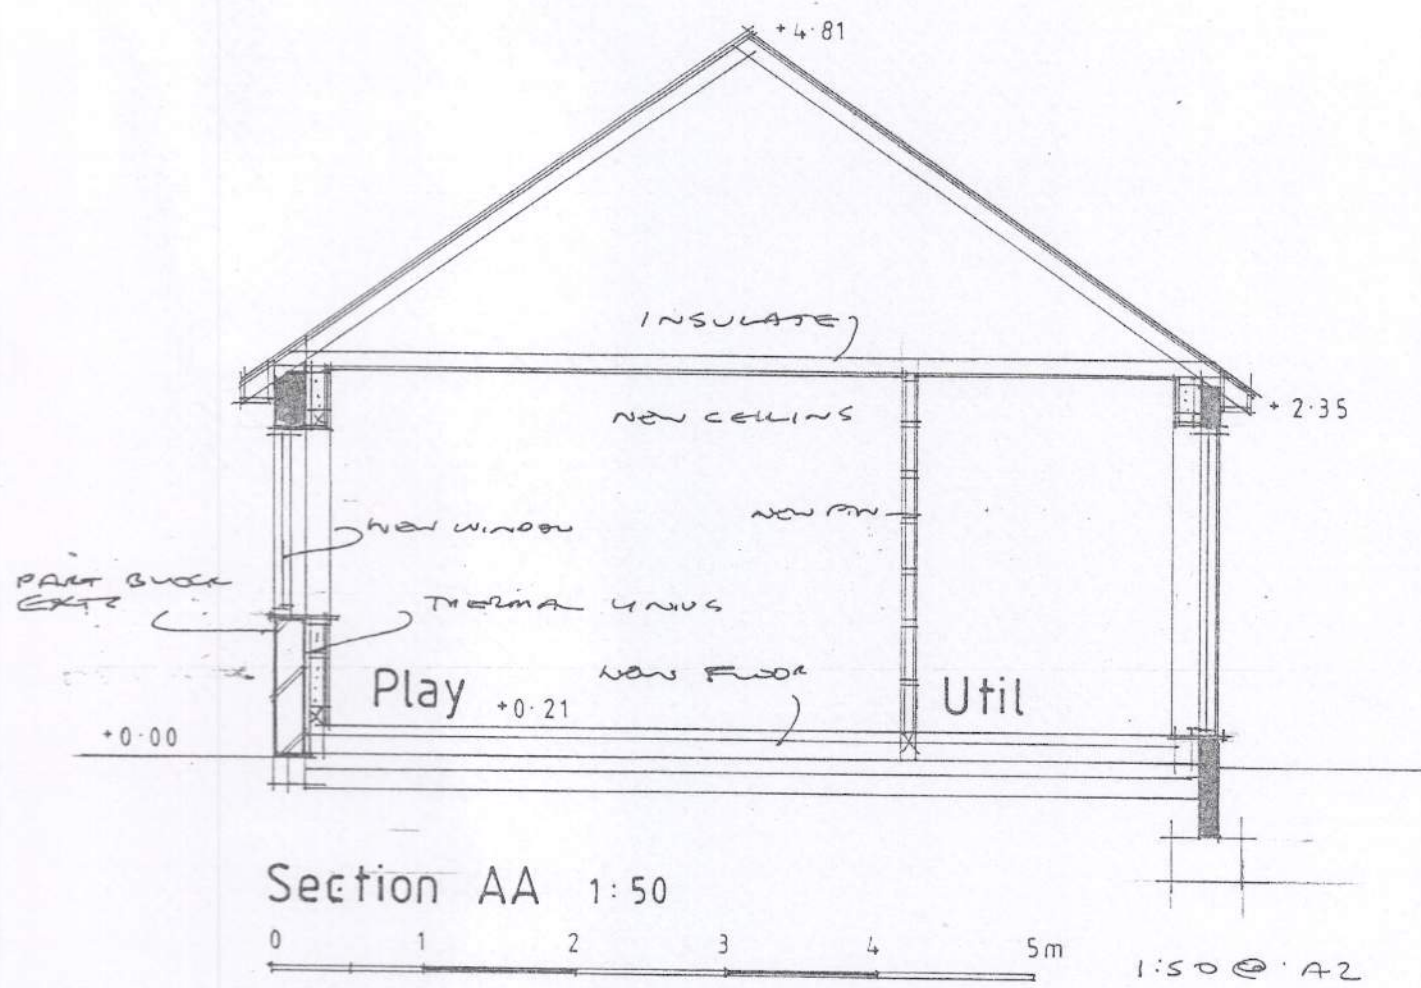

Section AA 1:50

0 1 2 3 4 5m  
1:50 @ A2

**AJ SALTER & SON**

Architectural Technicians  
and Surveyors  
50 WINDSOR ROAD, WORTHING,  
WEST SUSSEX, BN11 2LY  
Tel/Fax: (01903 209496)  
E-mail: ajsalterandson@hotmail.com

|         |                      |                 |                         |
|---------|----------------------|-----------------|-------------------------|
| C       |                      |                 |                         |
| B       |                      |                 |                         |
| A       |                      |                 |                         |
| Client  | Mr & Mrs Langmaid    |                 |                         |
| Address | 3a Butts Mead : Wick |                 |                         |
| Drawing | GARAGE CONVERSION    |                 | No. 6019:1              |
| Scale   | 1:50<br>1:500        | 1:100<br>1:1250 | Drawn B<br>Date AUG '19 |