
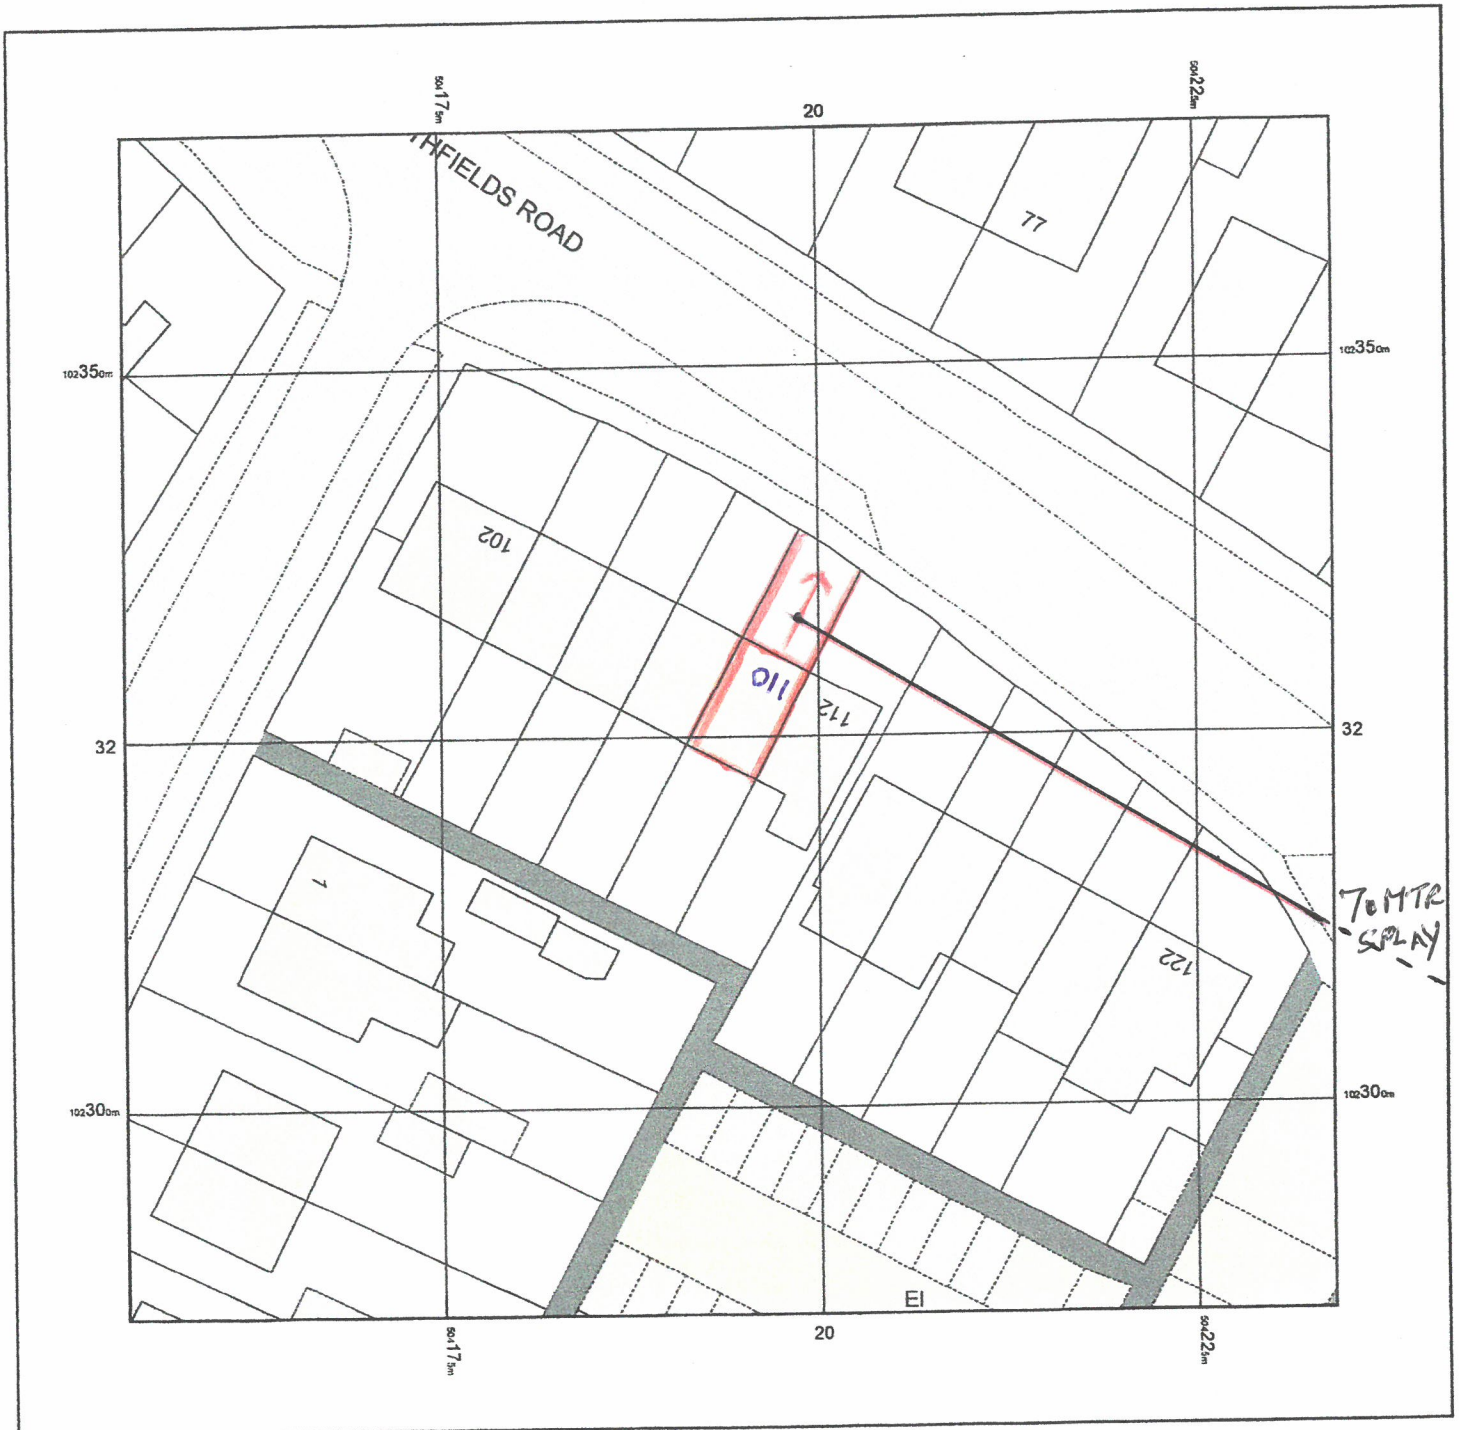
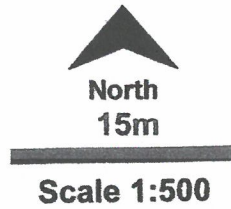


REF LU/269/18/HH

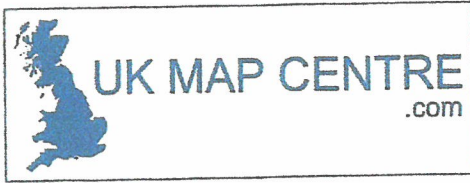

© Crown copyright and database rights 2018 Ordnance Survey 100048957. The representation of road, track or path is no evidence of a boundary or right of way. The representation of features as lines is no evidence of a property boundary.

Supplied by: www.ukmapcentre.com
Serial No: 147210
Centre Coordinates: 504194, 102326
Production Date: 18/09/2018 17:21:13

* NB. INSUFFICIENT AREA TO SHOW
FULL LENGTH OF SPAY. PLEASE SEE 1:1250 LOC'N
PLAN

STRATCURB