


Item A - D type logo - scale 1:20



Projection sign - scale 1:10

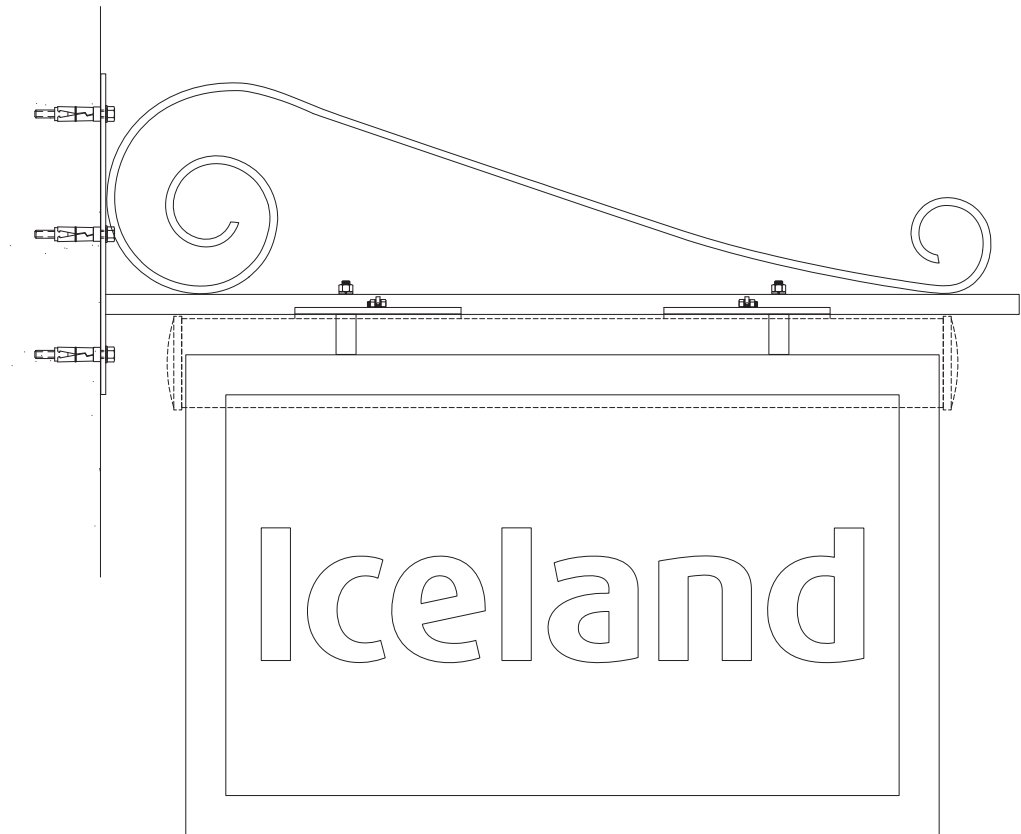


Existing view



TYPE D

Section through tablet - Scale 1:10

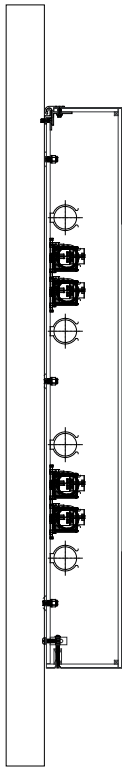

Fitted to existing background

D Type logo

specification
1 off standard "D type logo" fitted to existing background.
O/a size 3170mm x 740mm

Projection sign
1 off externally illuminated conservation style sign fitted to existing background.
O/a size 1000mm x 500mm

Loading bay sign
1 off loading bay sign to the rear.

Proposed view



comments



amendments

no.	revision	date
A	**	00-00-00
B		
C		
D		
E		
F		
G		
H		
I		
J		



asg (essex) ltd
1 bentalls
basildon
essex
ss14 3bs
t. 01268 706800
f. 01268 706801
enquiries@asg.co.uk
asg.co.uk

client
Iceland

client contact
I Bedford

project
Littlehampton

title
Proposed Signage

date
22-01-10

designer
M Lowley

project manager
I Bedford

approved
00-00-00

checked
**

scale
1:10 - 1:20

dwg no.
81786 1/1

SCALE APPLIES TO AN ORIGINAL COPY ON A3
TEMPLATE SHEET ONLY

© THIS DRAWING IS COPYRIGHT AND IS THE
PROPERTY OF ASG. IT IS TO BE USED
BETWEEN THEMSELVES AND THE CLIENT.
ANY REPRODUCTION WITHOUT THE WRITTEN
PERMISSION OF ASG IS STRICTLY PROHIBITED.



PLEASE CONSIDER THE ENVIRONMENT
BEFORE PRINTING THIS DRAWING

ASG 055 - Version 3 15/1/09