


© Crown copyright and database rights 2017 Ordnance Survey 100048957. The representation of road, track or path is no evidence of a boundary or right of way. The representation of features as lines is no evidence of a property boundary.

Supplied by: www.ukmapcentre.com
 Serial No: 121194
 Centre Coordinates: 503369, 103626
 Production Date: 03/08/2017 19:20:04

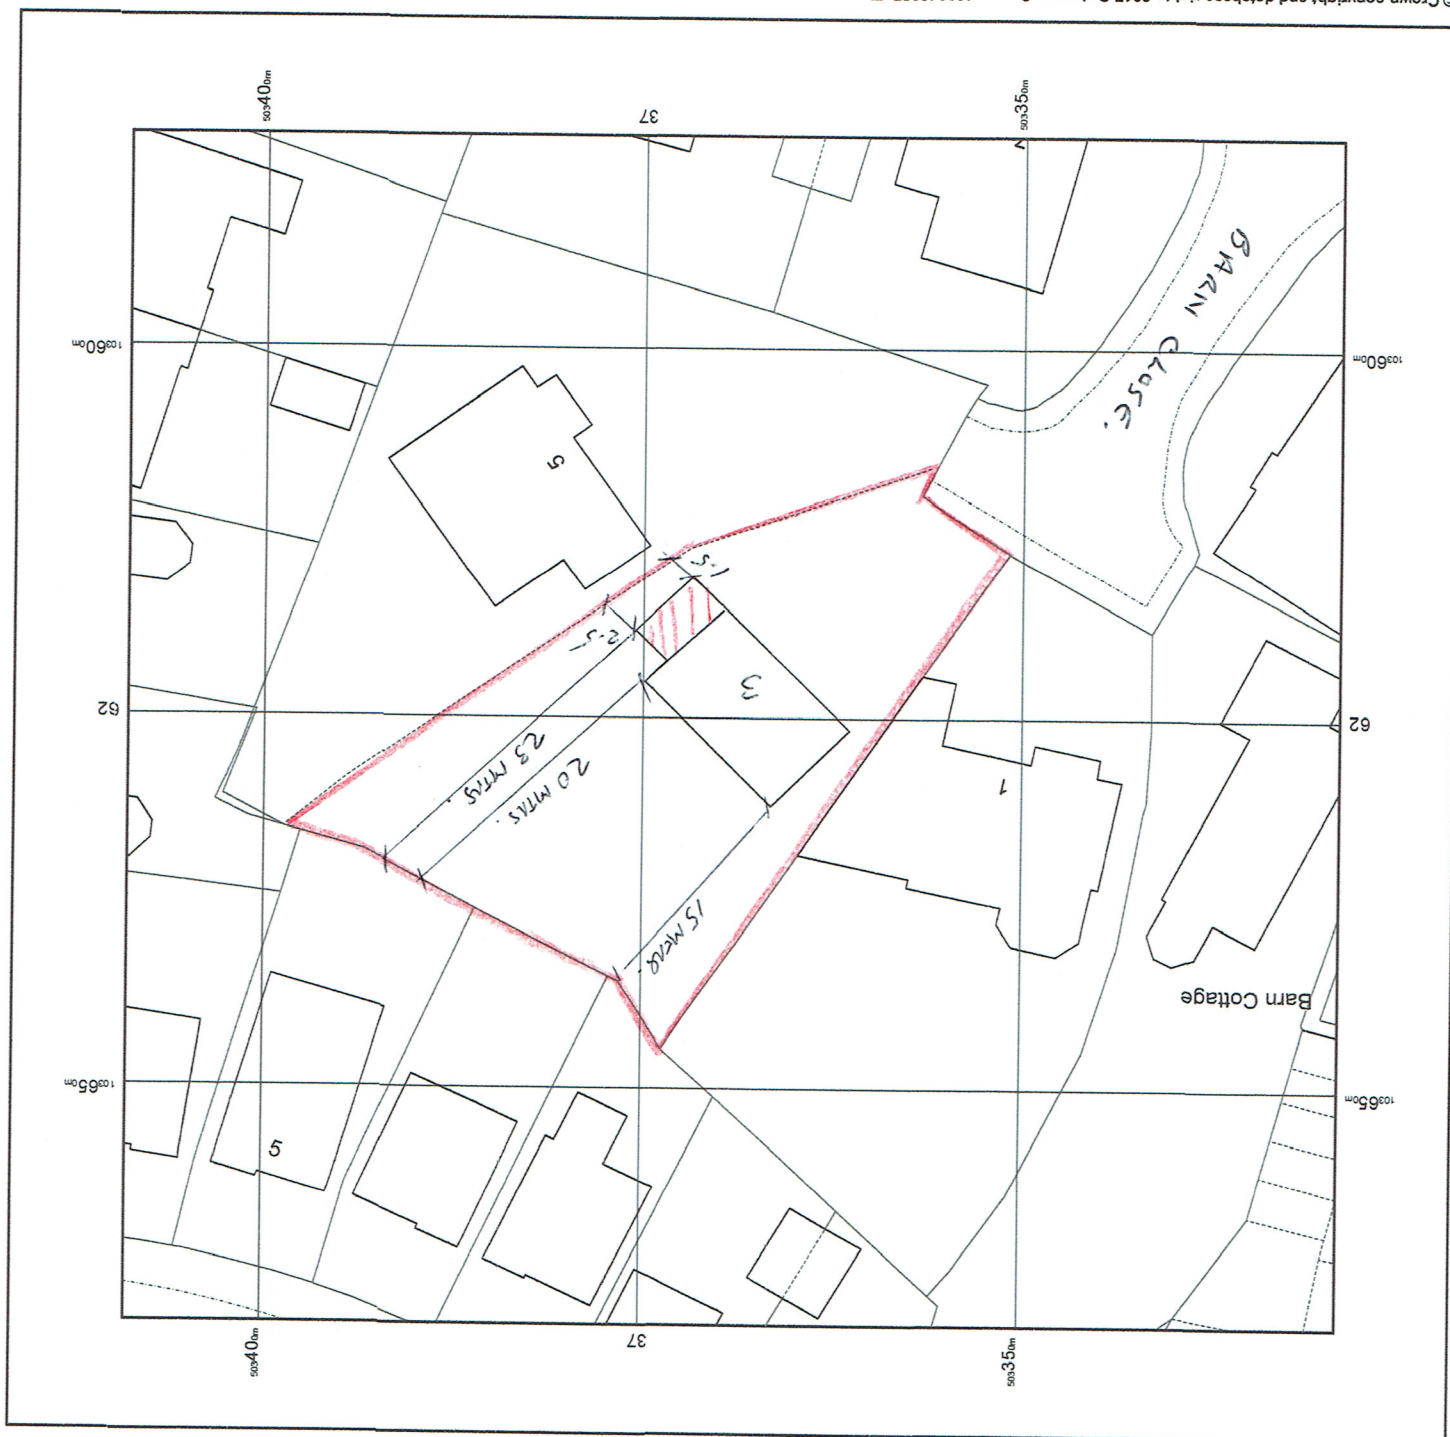

Scale 1:500

North
15m

