


T Foxglove way
Rear elevation

Ref LU/26/21/CLP

Scale: 2cm = 1 metre

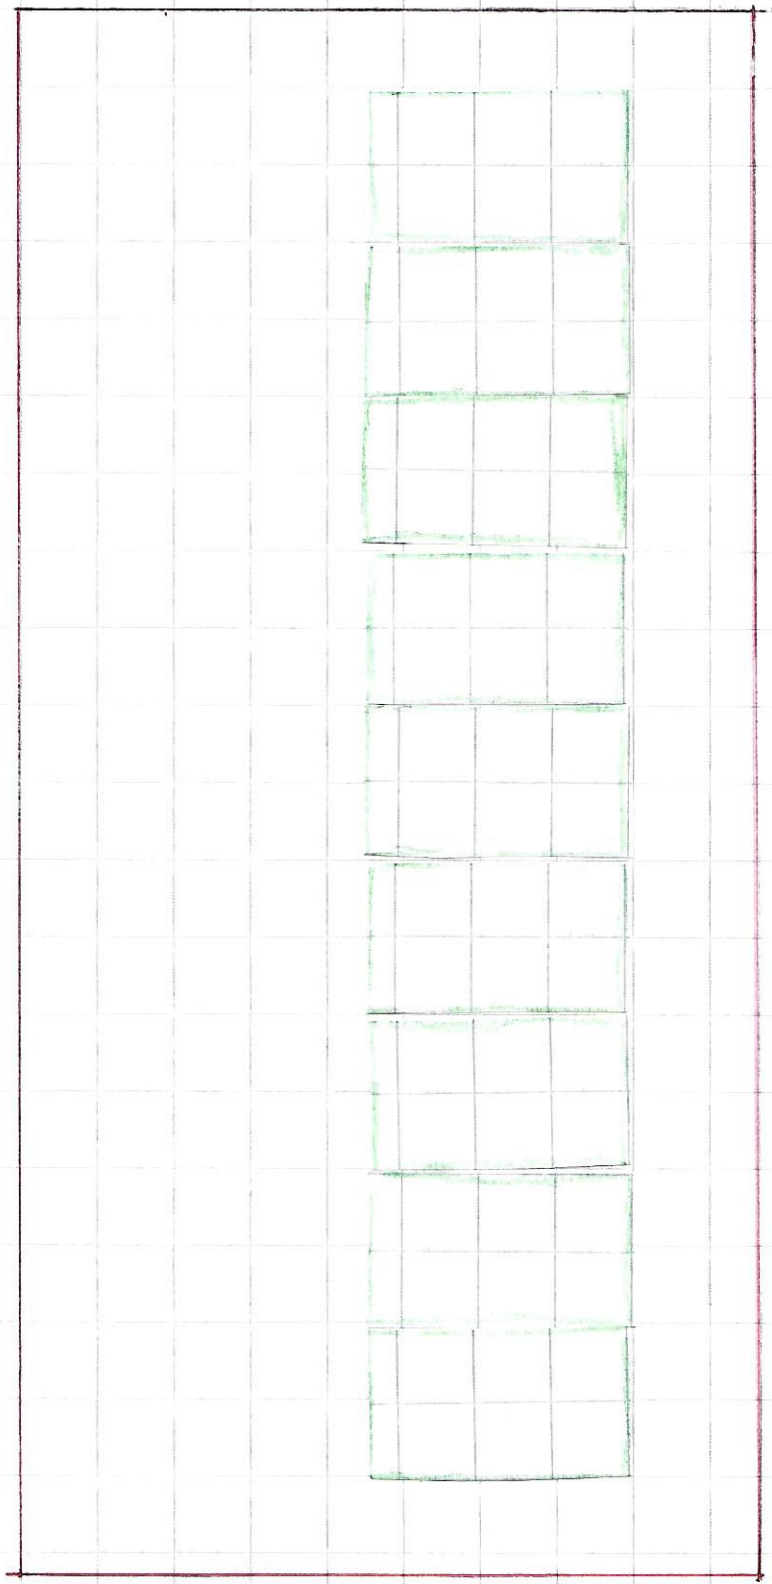

10m 20

Solar panels

L 1690 mm
W 996 mm
D 35mm

4m 84