ARUN DISTRICT COUNCIL LU/26/21/CLP

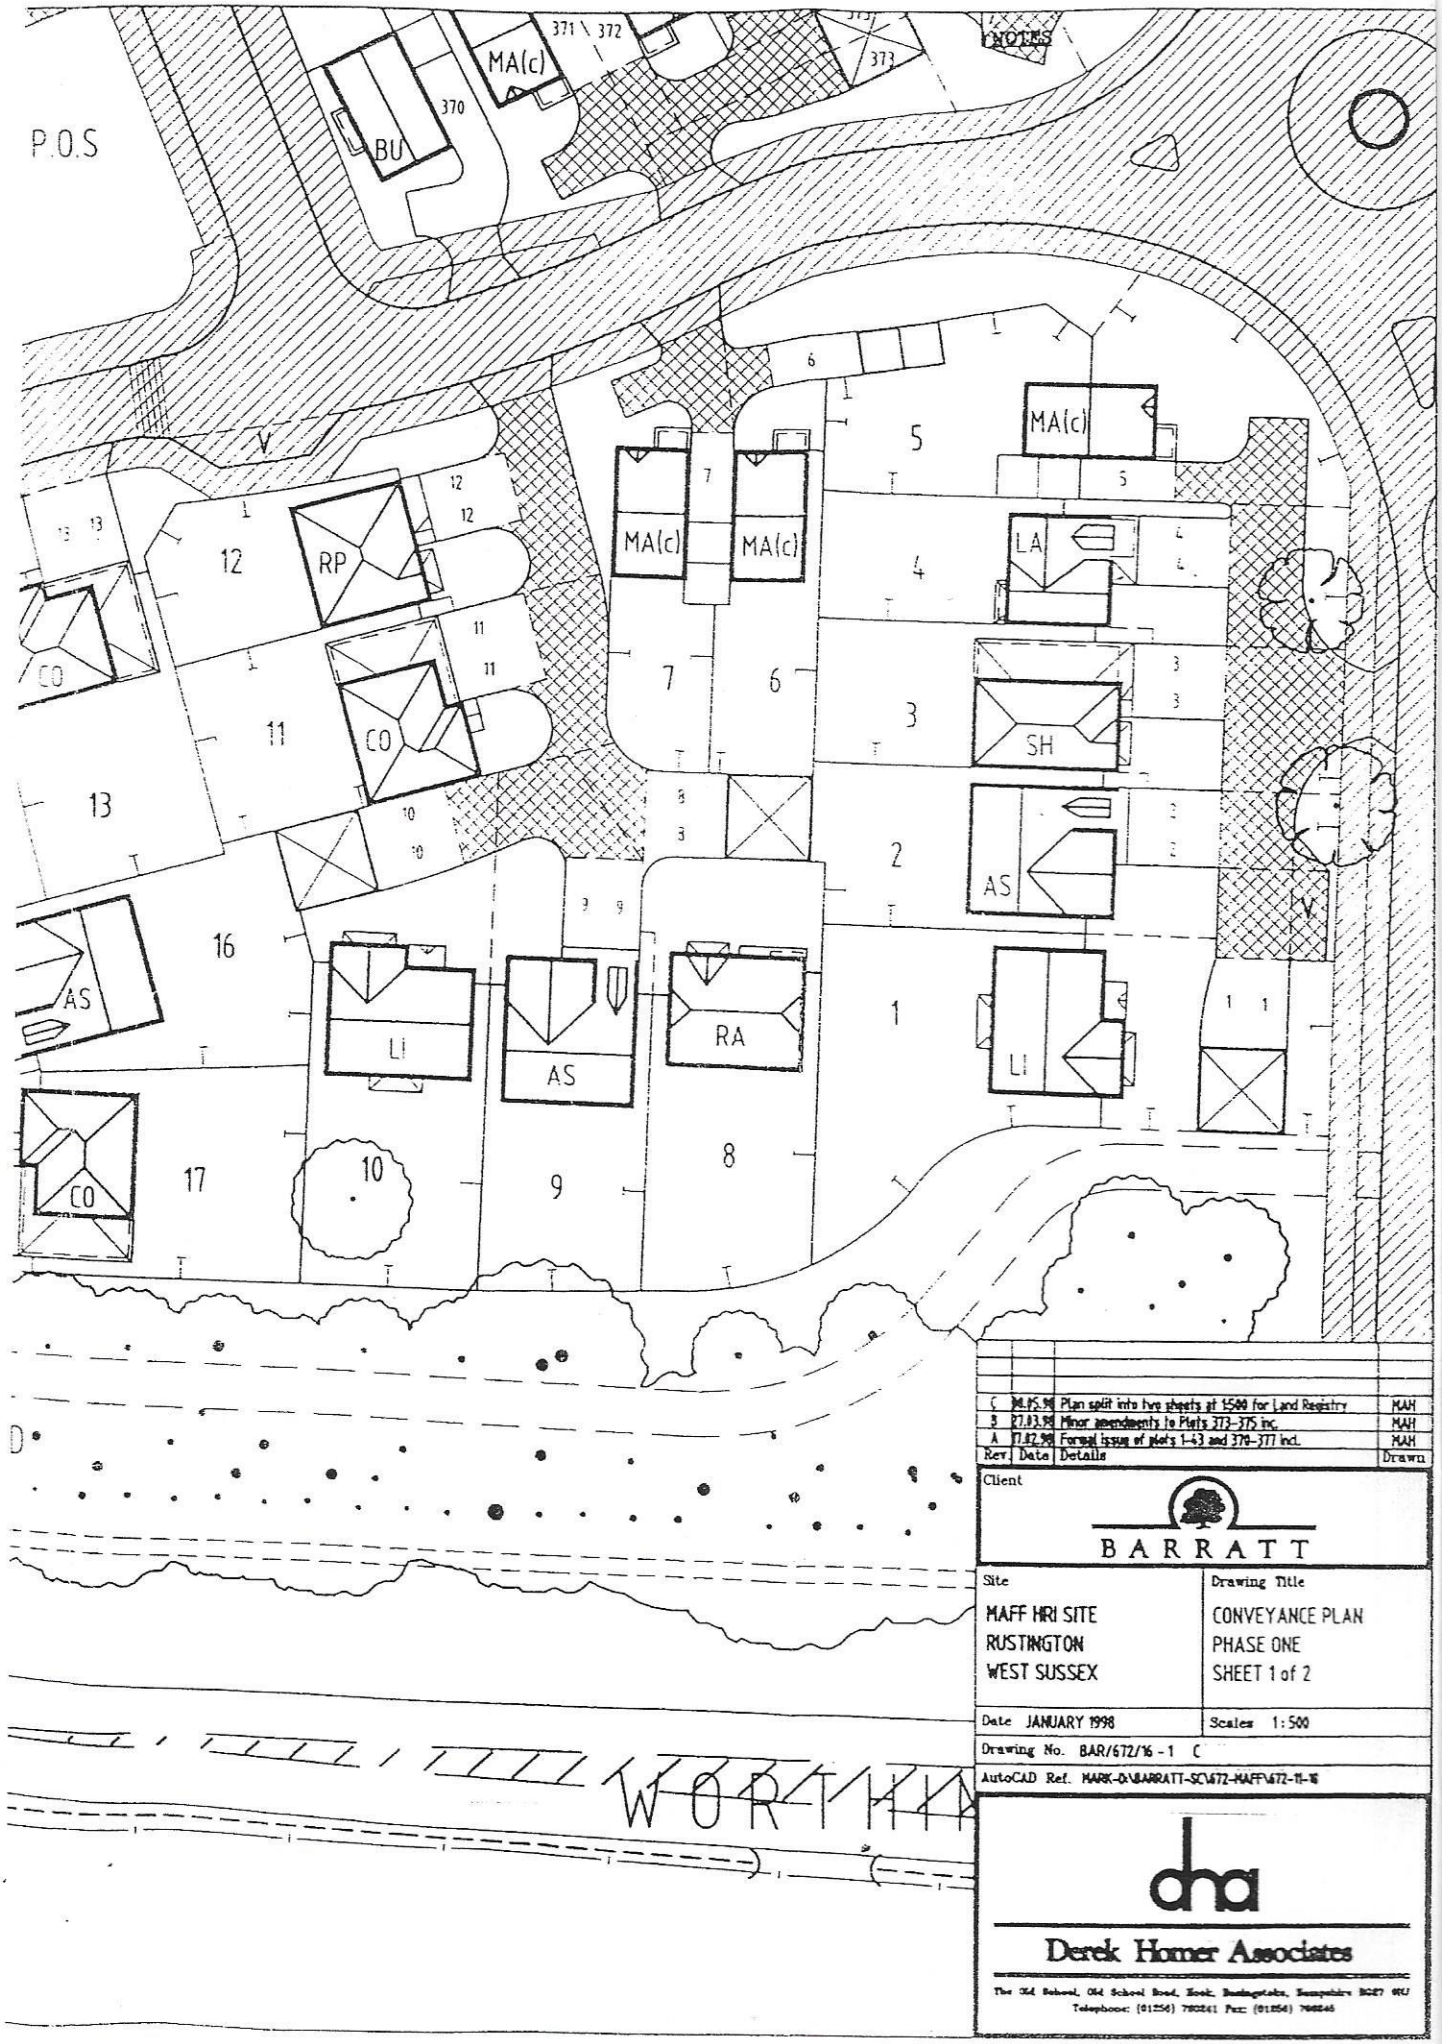

Rev.	Date	Details	Drawn
C	08.05.98	Plan split into two sheets at 1:500 for Land Registry	MAH
B	27.03.98	Minor amendments to Plots 373-375 inc.	MAH
A	17.02.98	Formal issue of plots 1-43 and 370-377 incl.	MAH

Client

BARRATT

Site	Drawing Title
MAFF HRI SITE RUSTINGTON WEST SUSSEX	CONVEYANCE PLAN PHASE ONE SHEET 1 of 2
Date JANUARY 1998	Scales 1:500

Drawing No. BAR/672/16 - 1 C

AutoCAD Ref. MARK-D:\BARRATT-SC\672-MAFF\672-11-16

dha

Derek Homer Associates

The Old School, Old School Road, Hook, Basingstoke, Hampshire RG27 0NJ
Telephone: (01256) 780241 Fax: (01256) 780245