


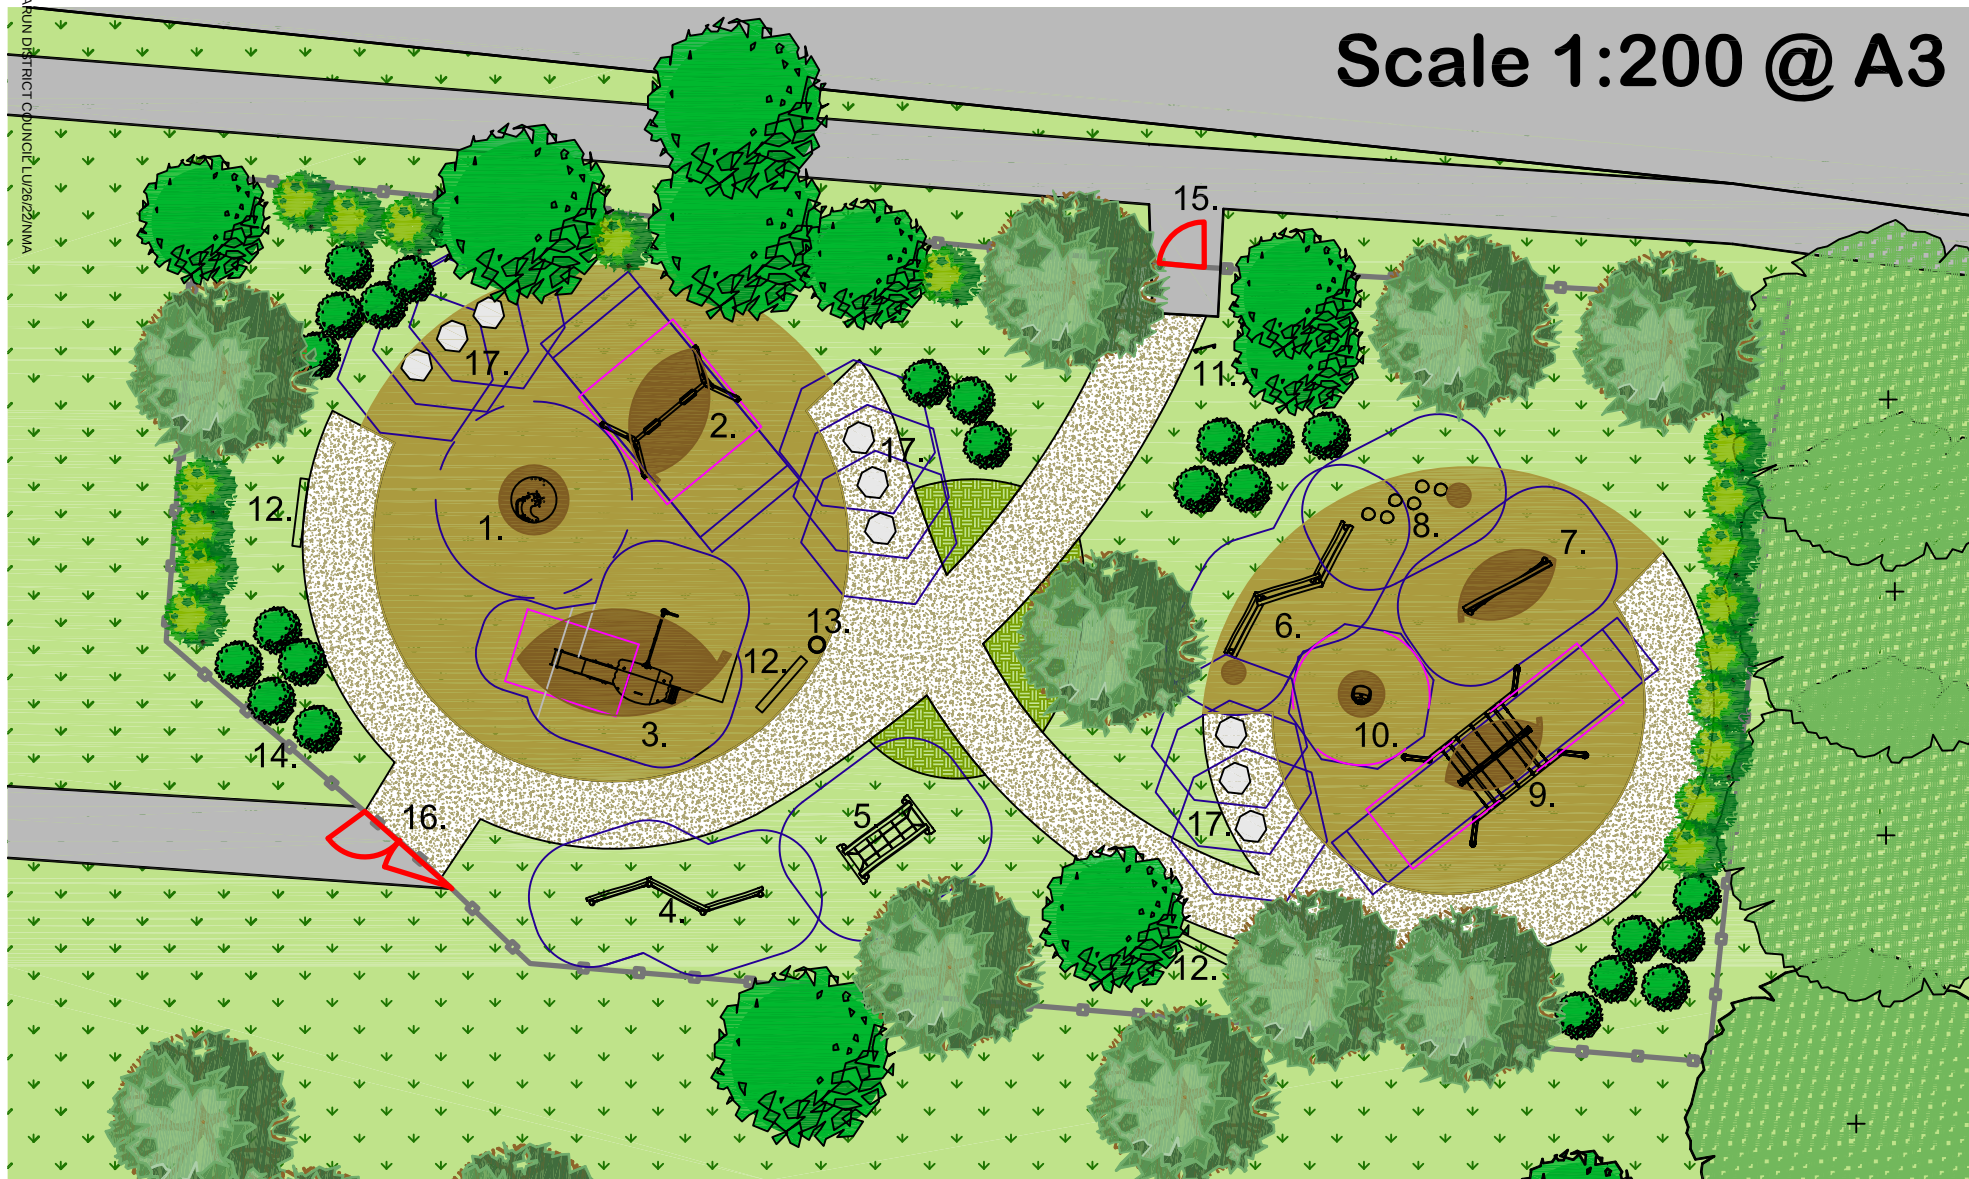

Scale 1:200 @ A3



ITEMS LIST

Equipment

1. Low Platform Roundabout

Ref: J2403A

2. Timber Swing

Ref: J450A

3. Diabolo Multiplay Unit

Ref: J3866A-C

4. Origin Tightrope Walk

Ref: J4908A

5. Origin Swinging Steps

Ref: J4902A

6. Origin Log Walk

Ref: J4907A

7. Origin Horizontal Climbing Net

Ref: J4913A

8. Origin Log Steppers

Ref: J4904A

9. Rope Swing

Ref: J442A

10. Spinning Bowl

Ref: J2411A

Ancillaries

11. A2 Sign 2x Posts & Panel

Ref: UKA2PP-2P

12. 3x Farington Bench

Ref: UKBX17 4011-RT

13. Circular Timber Slatted Litter Bin, Iroko Dark Oak incl. ground anchor plate

Ref: UKWBWTS/2W

14. 119LM 1m Bowtop Fence Galv

Ref: UKN1000

15. Prosafe Gate 1m High Powdercoated (Yellow or Red-TBC)

Ref: UKN1101

16. Prosafe Combination Gate 1.0m high powdercoated (Yellow or Red-TBC)

Ref: UKN1104

17. 3x PACK OF 3 Specialist Aggregates large rounded boulders approx 275kg\*

Ref: UKQ1015

\*Delivery & Off-loading of landscaping elements (not included in the product delivery)

Safety Surfacing

Area to be surfaced with 238m<sup>2</sup> bonded rubber mulch in a khaki colour chase cut (83LM) onto grass / MOT including wetpour graphics as per the attached to the following depths:-

189.5m<sup>2</sup> @ 1.2 cfh (45mm)

15m<sup>2</sup> @ 1.5 cfh (60mm)

20m<sup>2</sup> @ 1.7 cfh (60mm)

13.5m<sup>2</sup> @ 1.8 cfh (80mm)

Wetpour wearpads total 28m<sup>2</sup> in brown (included in overall total).

Groundworks

72m<sup>2</sup> MOT Type 1 Stone to aid undulations in Rubber Mulch.

152m<sup>2</sup> Self Binding Gravel Path inc. all groundworks & timber edge.

Miscellaneous

Prelims & Post Installation Inspection have been included.

Optional Extras

3x Valloire Bench instead of Farington Bench.

Subject to full site survey from a Proludic Representative.

Based on a flat fully established grass site.

Mulch price based on a well draining site, any additional drainage required (french drains or soak aways) will be at an additional cost.

Preliminaries have been included within your quotation, these equate to site setup, site storage, unloading of equipment, site welfare, heras fencing & signage and skips (this can also include supervision where necessary).

Measurements taken from client drawing Ref:A088461 LA300-303[T] . Measurements correct at time of CAD drawing.

Topsoil & Turf/Seed to be done by others (watering is the responsibility of others and has not been costed for).

All pathways (other than the self binding pathway quoted for), planting, mounding and any other soft landscaping works not mentioned above are to be done by others.

Fencing & timber edging will be made up from standard straight lengths and installed faceted. If rounded fencing is required this will incur additional costs.

Some images shown are for illustrative purposes only. The quote and items list will show the exact equipment used.

PRODUCT KEY

Bonded Rubber Mulch

Self Binding Gravel Path

Tarmac (By Others)

Free Fall

Wetpour

Planting (By Others)

Tree & Shrub Planting (By Others)

Free Space

## North Hampton Park LEAP: Parcel A2 & B6

Persimmon Homes - Thames Valley

DATE: 03/02/2021

REF: 2102.28414(NorthHamptonParkLEAP\_PersimmonHomes)

REV: -

DB: RMS

CB: TY

SCALE: SEE CAD



*Proludic*  
Designer of play and sports areas