
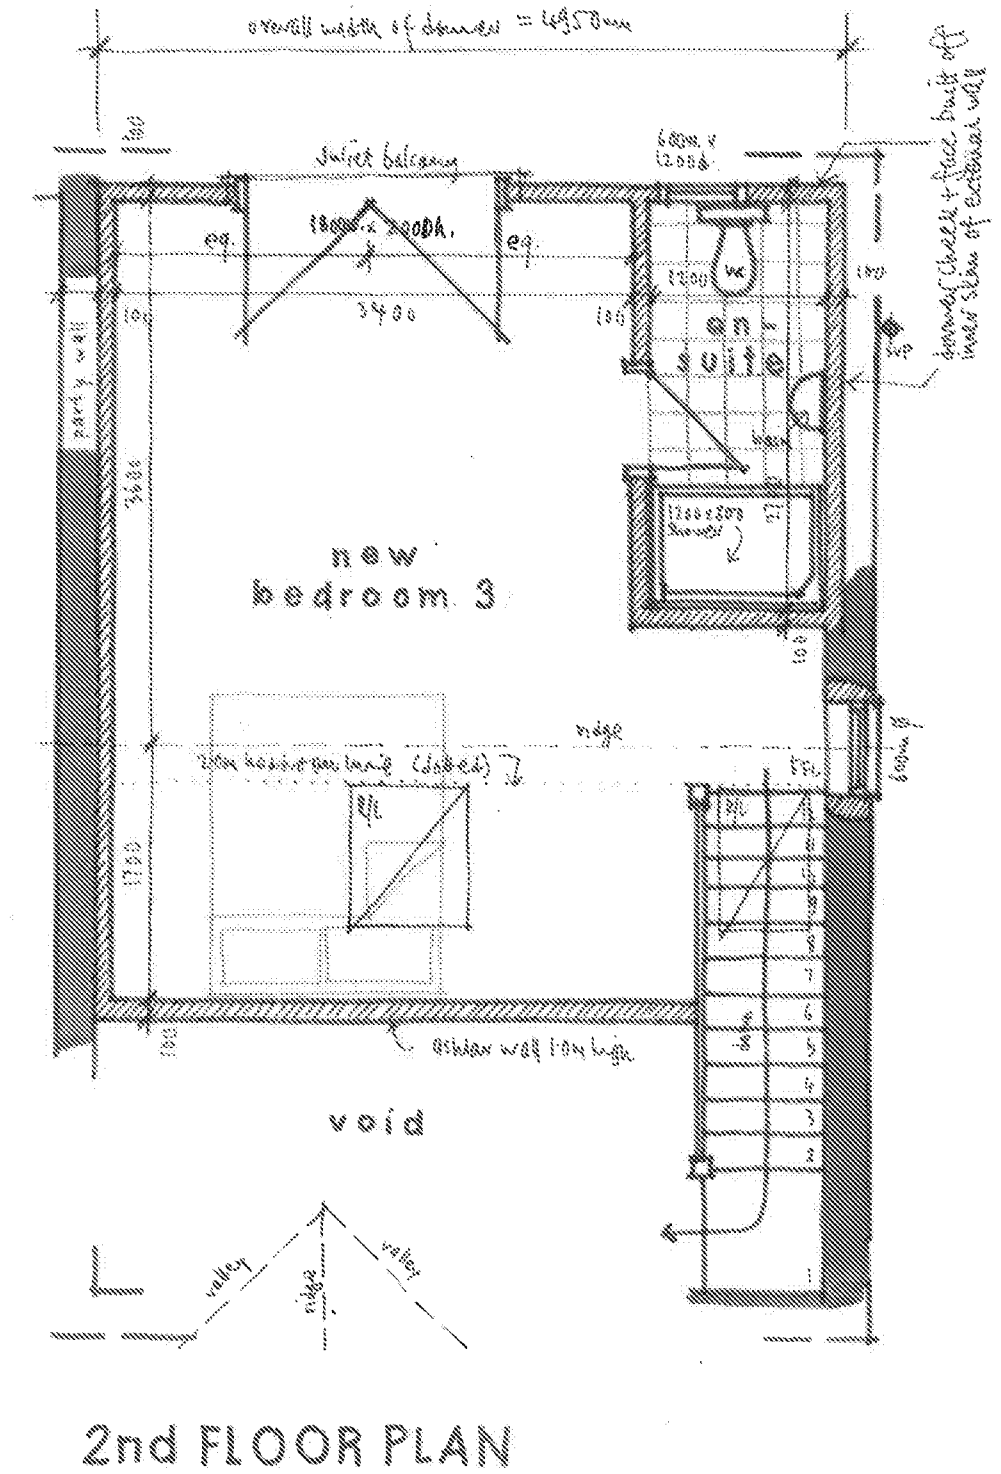
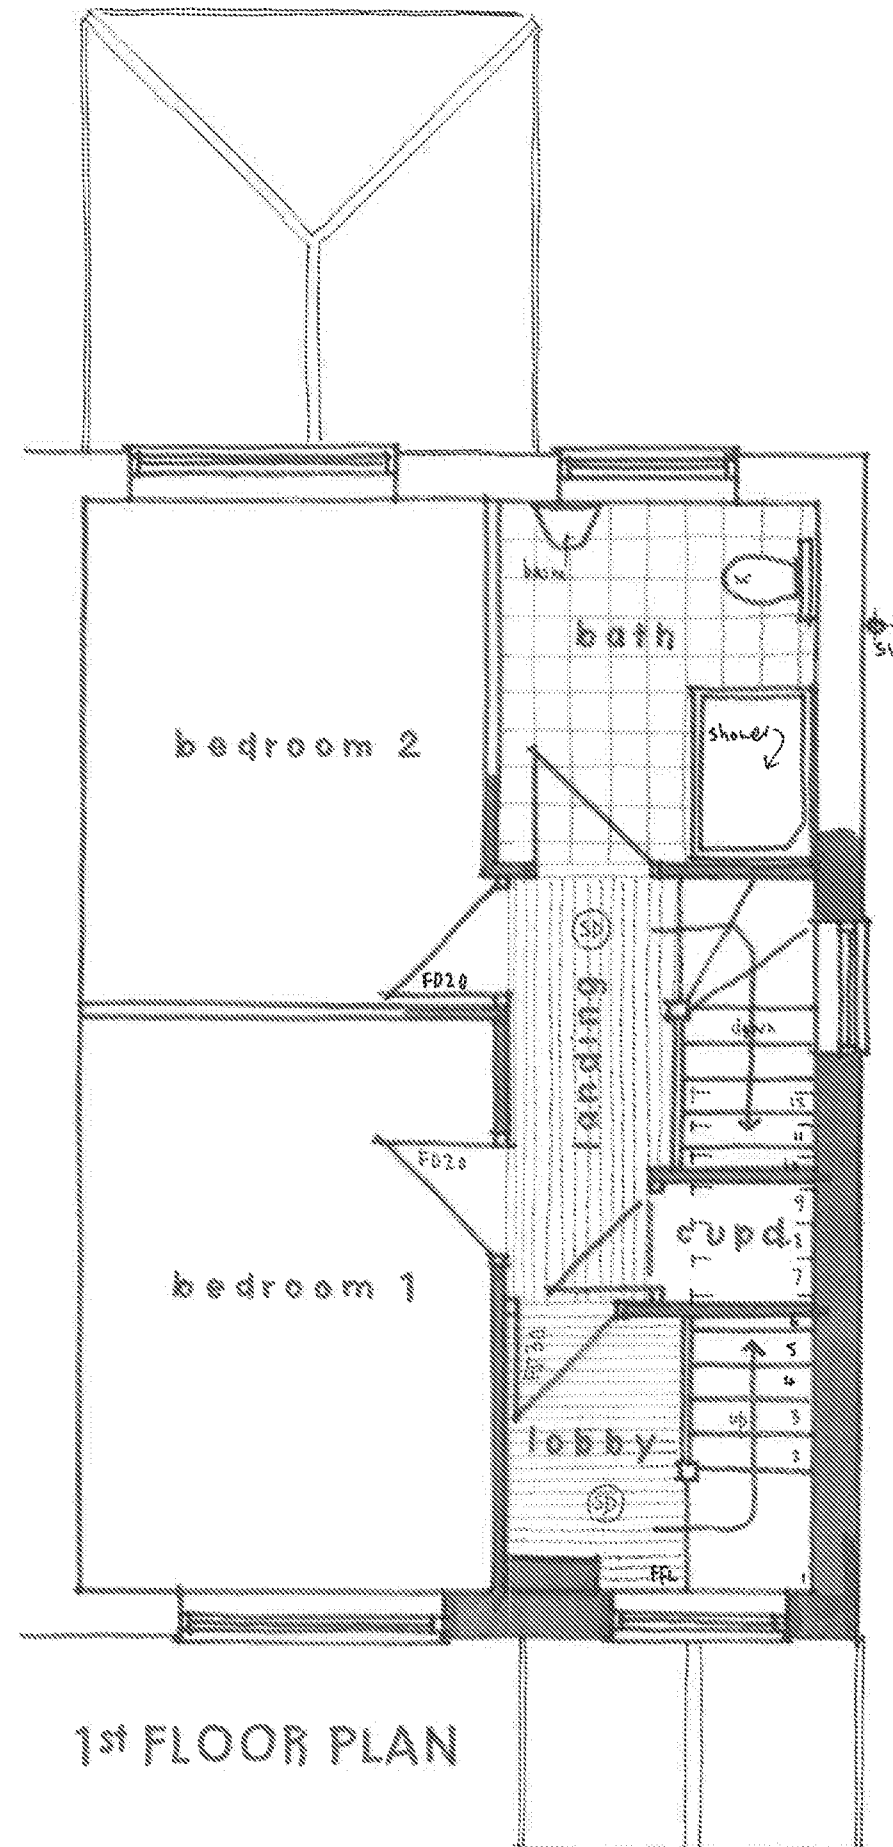


9 ROSEMEAD, LITTLEHAMPTON

Proposals 03 A

Sept 2018

Proposals A - 2nd floor window positions included 27/9/18

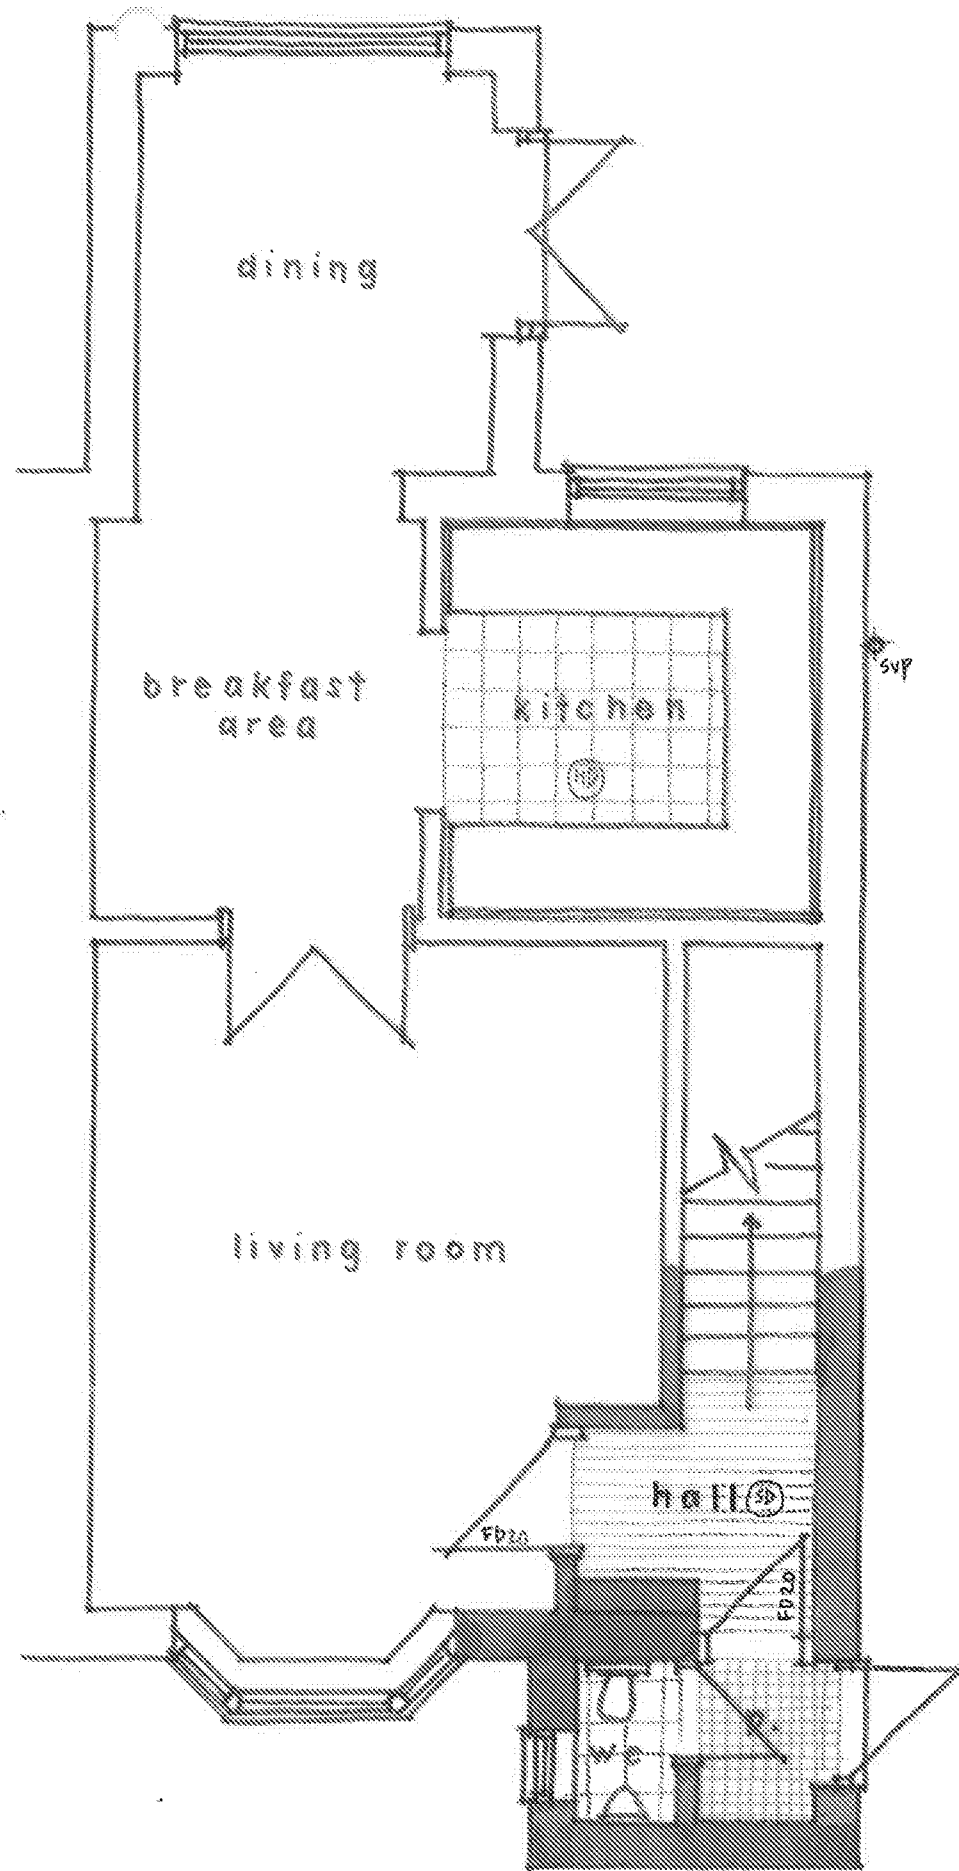

Wayne Gander MCIAT
Architectural Technologist
88 Durrington Lane
Worthing
West Sussex BN13 2RQ