


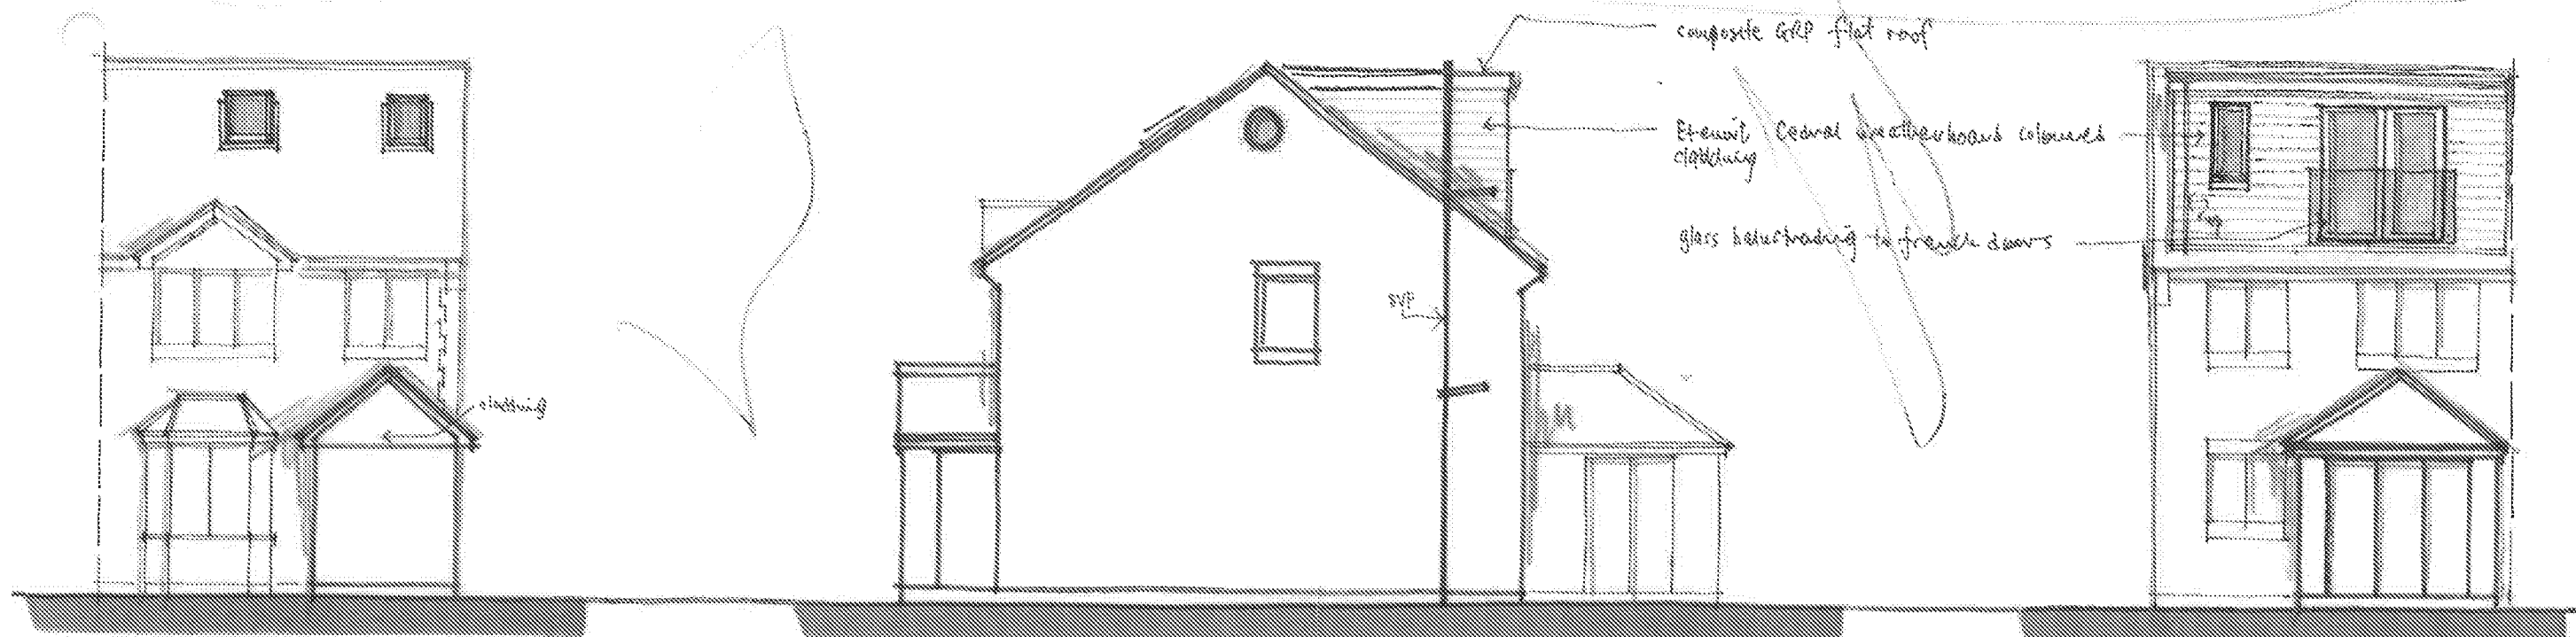

FRONT

SIDE (w)

REAR


Permitted development calculations for new dormer window,

(i). New dormer window
 $4.95w \times 2.6h \times 3.5d \text{ divide by } 2 = 22.52m^3$


TOTAL VOLUME INCREASE $22.52m^3$

Notes

1. All materials to be of similar appearance to the existing property.
2. Rooflights shall not protrude more than 350mm above roof surface.
3. Any side facing upper floor windows to be fixed shut up to 1.7m above FFL and obscure glass.

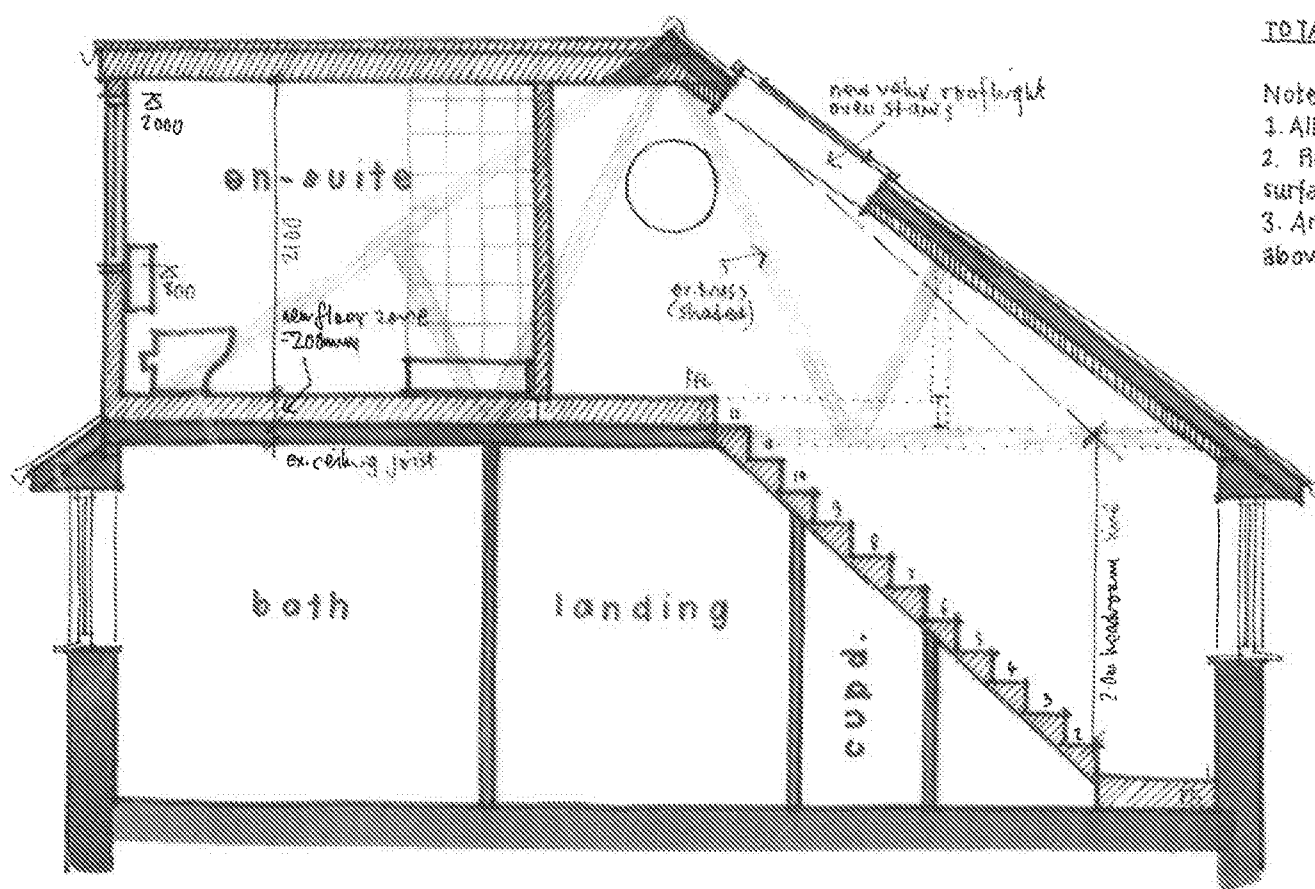

SECTION A-A 1:50

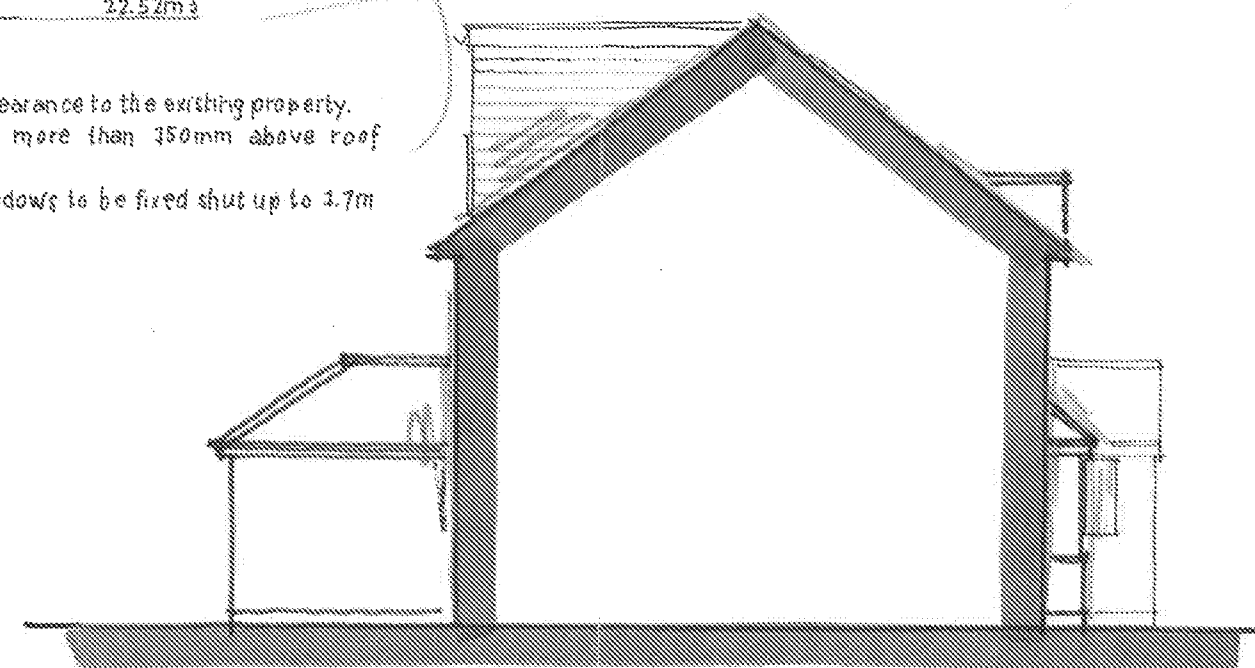

SIDE (e) ELEVATION 1:100 @ A3

0 1 2 3 4 5m
metres

Wayne Gander MCIAT
 Architectural Technologist
 98 Durrington Lane
 Worthing
 West Sussex BN13 2BQ

Revisions A - 2nd floor windows amended 27/9/18

9 ROSEMEAD, LITTLEHAMPTON

Proposals 04 A

Sept 2018