


1:1250 Site Location Plan

1:500 Proposed Block Plan

Indicates Location and Size of Proposed Rooflights

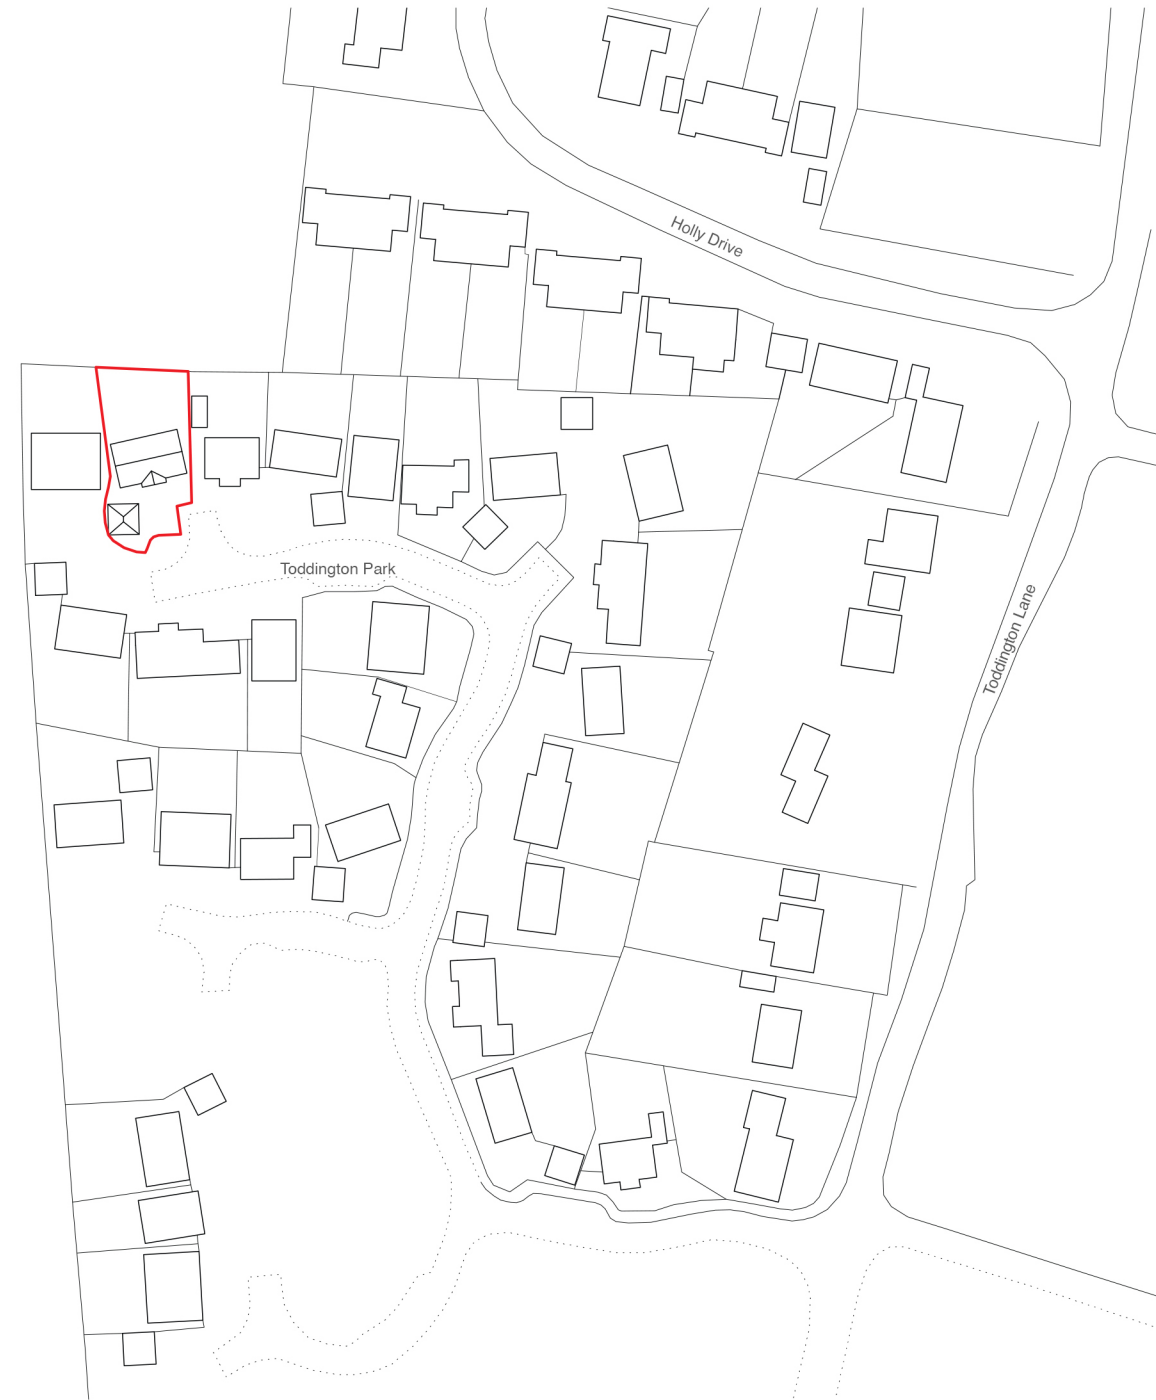

1:1250 Scale Bar



1:500 Scale Bar

