

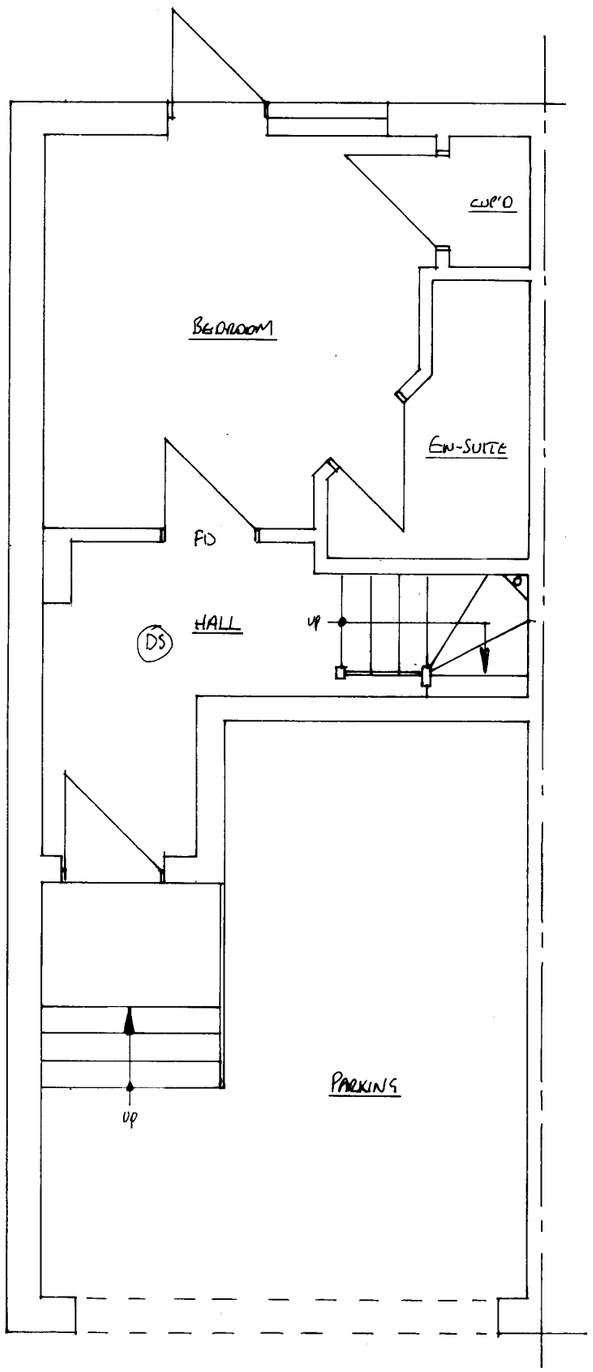


EXISTING GROUND FLOOR 1:50

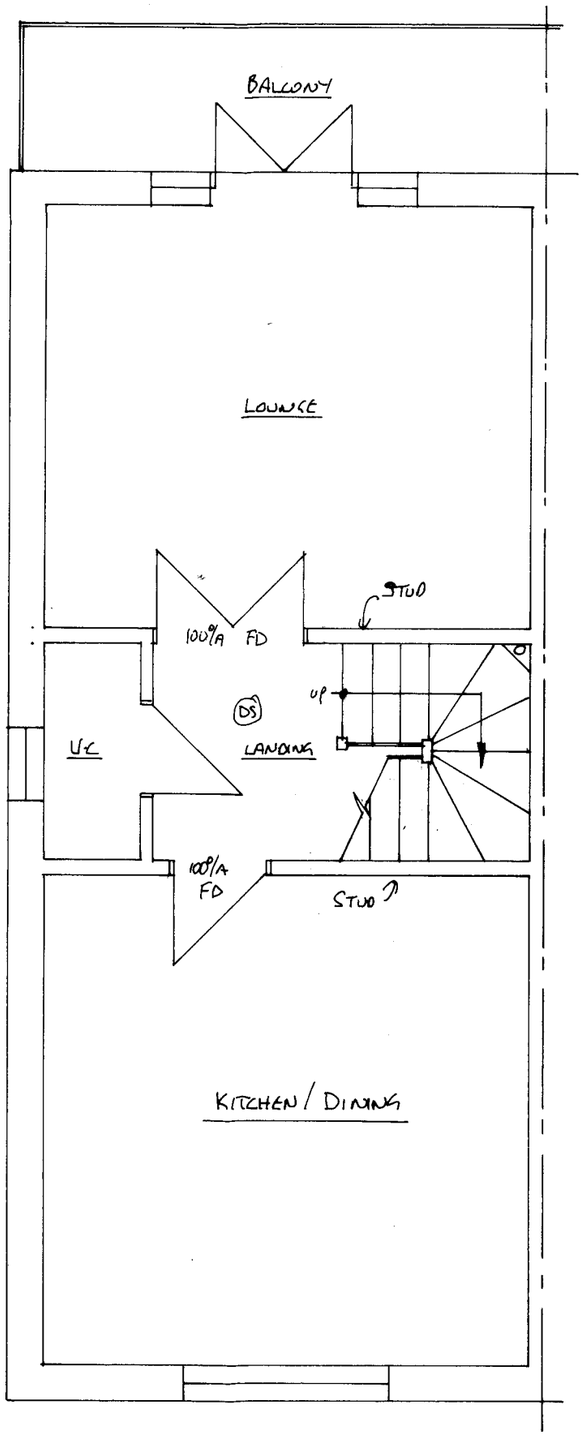

EXISTING FIRST FLOOR 1:50

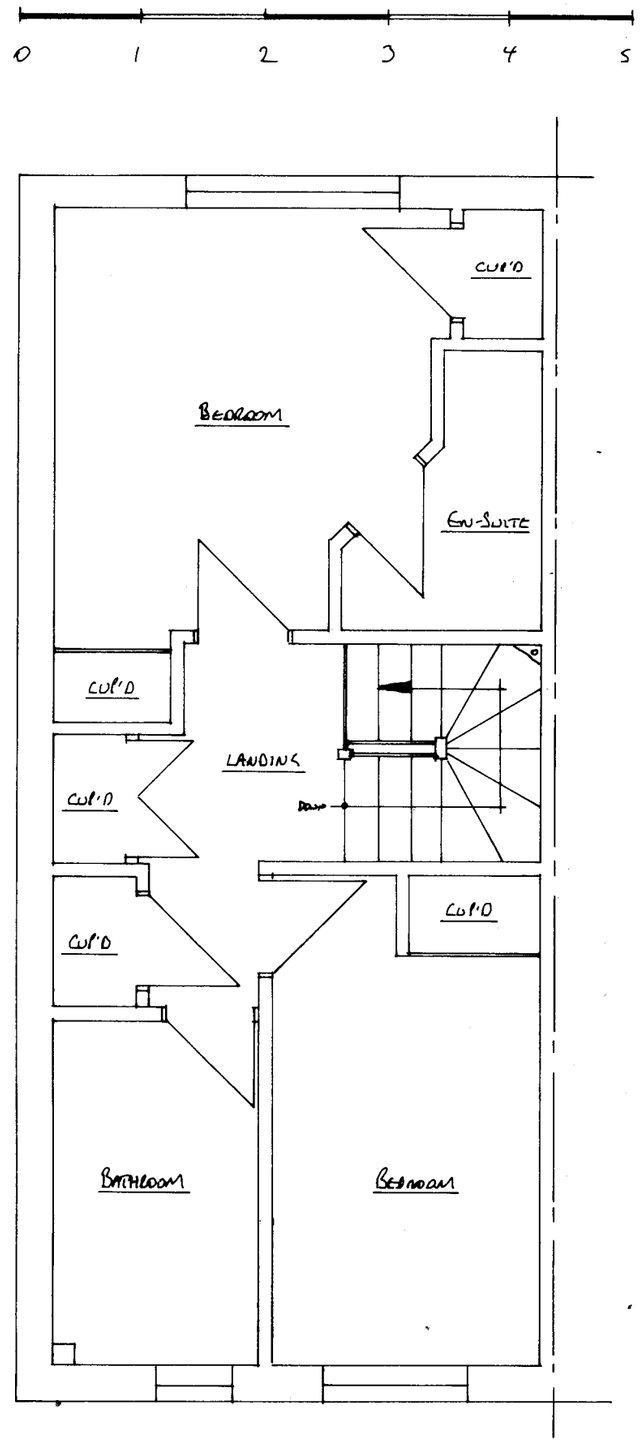

EXISTING SECOND FLOOR 1:50

NORTH

A3

The Party Wall etc. Act 1996
The property owner is reminded of their duty to serve notices on all adjoining owners.
Structure
Read in conjunction with structural engineers calculations.

NOTES:

ADDRESS: 7 MARLINGS CLOSE
CLIENT: PREMIER (WHITE)
DATE: AUG 19
DRAWING No. BSB/19/1725/1
PROJECT: LOFT CONVERSION

Steve Barrett
C.Build E, CABE, MFPWS, Assoc RICS
Tel: 07519 384248
e.mail: bsbpartywalls@yahoo.co.uk
web: bsbpartywallservices.co.uk

BSB PARTY WALL AND ARCHITECTURAL SERVICES

ARUN DISTRICT COUNCIL LU/274/19/HH