




SPECIFICATION FOR NEW PERMEABLE BLOCK PAVED PARKING BAYS

SCALE 1:25

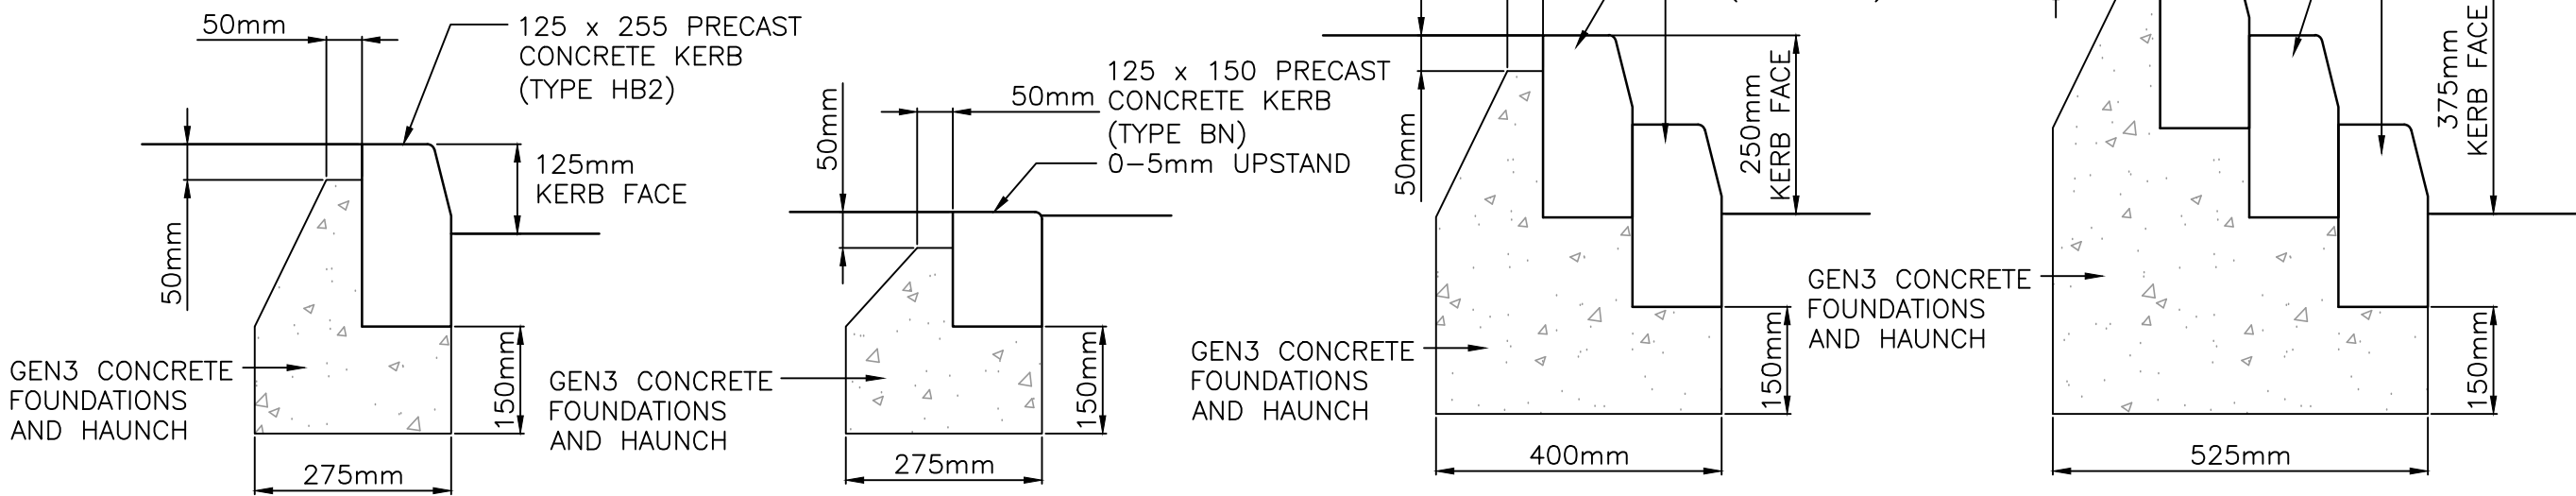

KERB DETAIL 1


KERB DETAIL 2

KERB DETAIL 3

KERB DETAIL 4


KERB AND EDGING DETAILS

SCALE 1:10

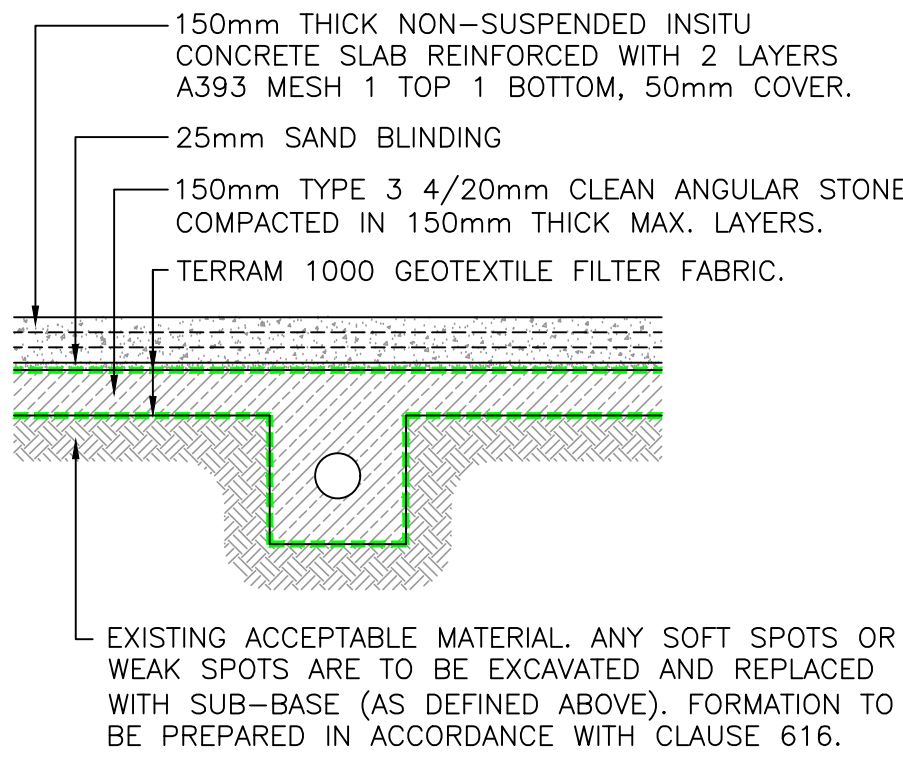


SPECIFICATION FOR NEW CONCRETE FOOTPATH SLAB

SCALE 1:25

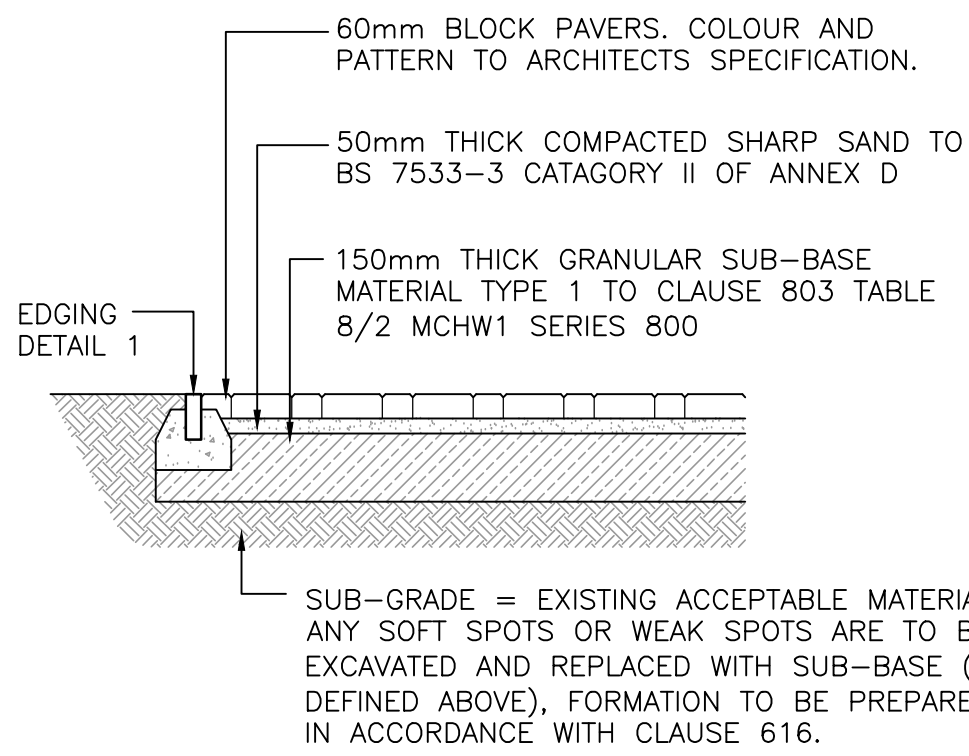


SPECIFICATION FOR NEW BLOCK PAVED FOOTPATH

SCALE 1:25

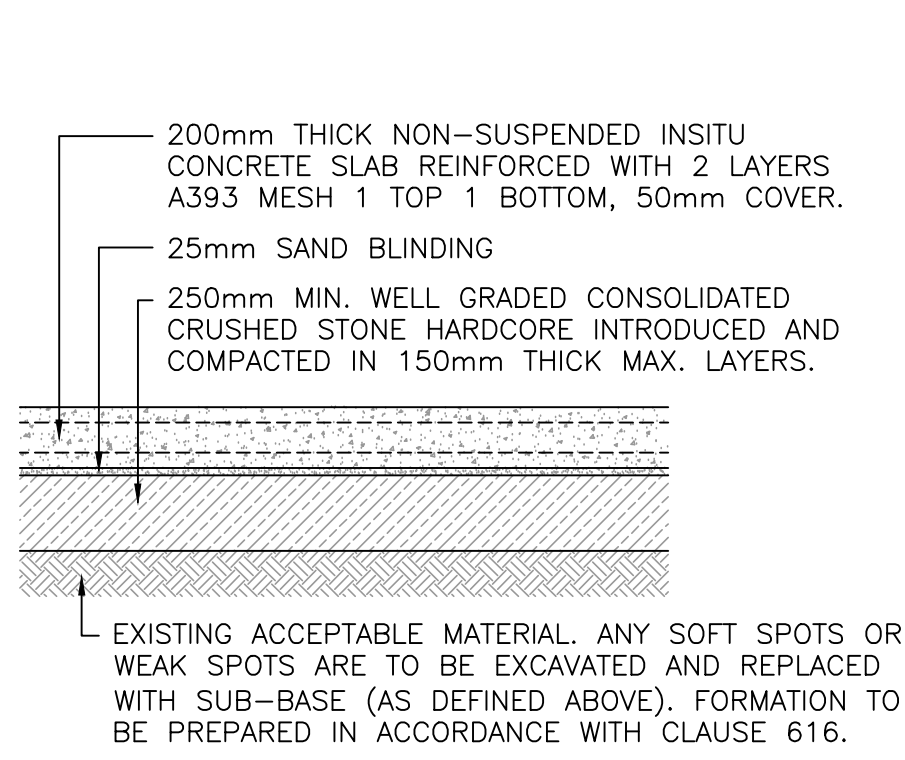


SPECIFICATION FOR NEW CONCRETE YARD SLAB

SCALE 1:25

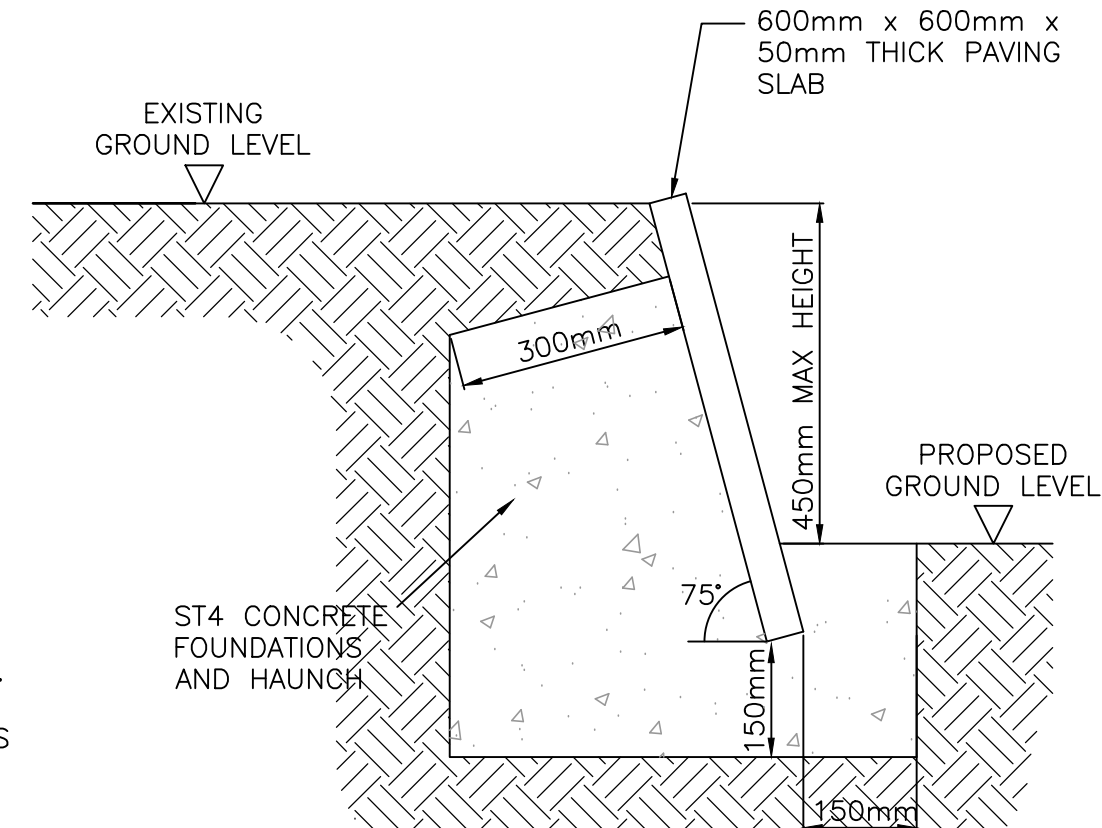


TYPICAL SECTION THROUGH SLAB ON EDGE DETAIL

SCALE 1:10

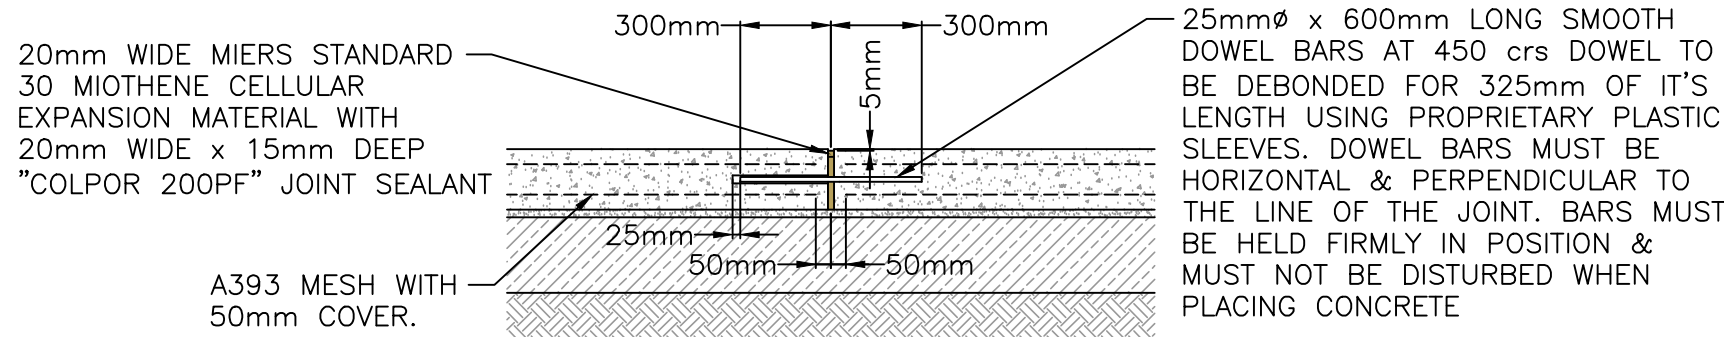


TYPICAL EXPANSION JOINT

SCALE 1:25

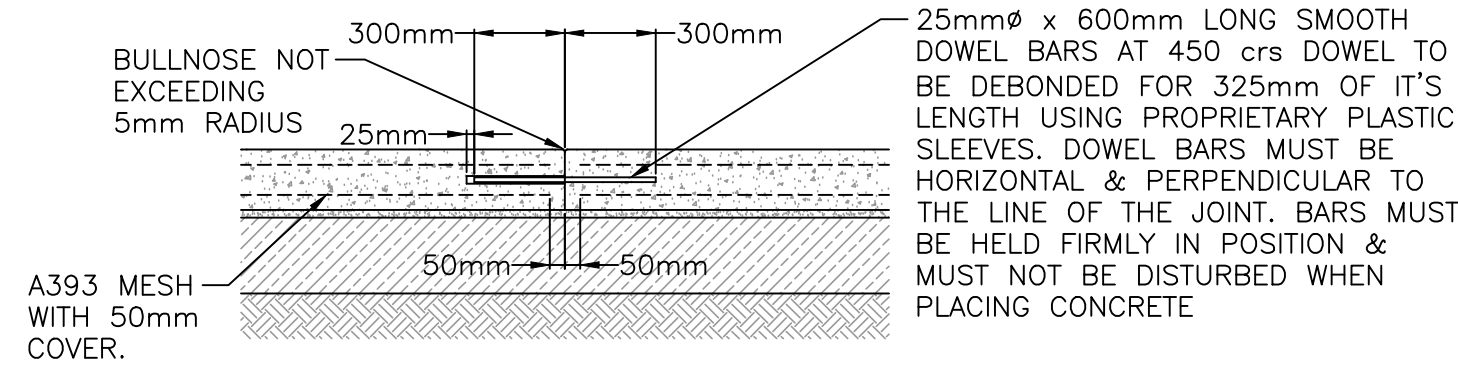

TYPICAL TRANSVERSE JOINT

SCALE 1:25

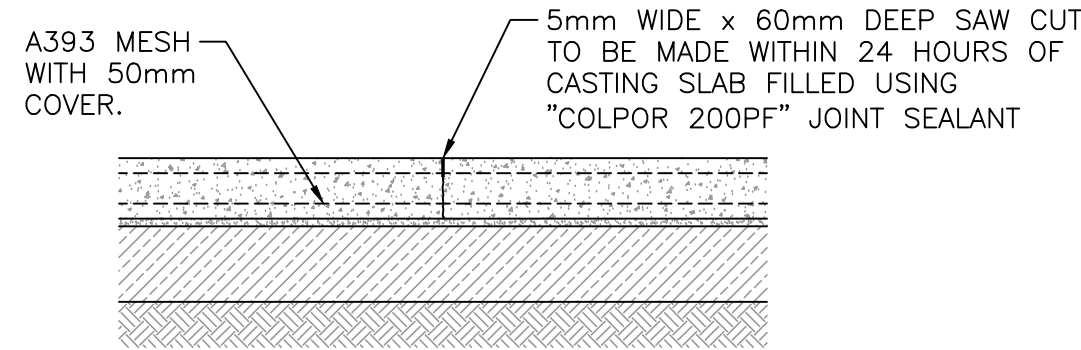

TYPICAL LONGITUDINAL JOINT

SCALE 1:25

Contractors Design & Tender Requirements
The information indicated on this drawing and in the specifications is indicative to assist in preparing the Contractor and their Sub-Contractors to design, co-ordinate and detail the works.
The Contractor's scheme is to ensure full compliance with the Engineers and Tenants specifications / requirements. Any proposed variation in specification or configuration is to be confirmed with the Project Manager and the Engineer.

Ref.	Revisions	By	Date
T3	Permeable block paved parking bays added and concrete footway detail updated.	JDC	21.04.20
T2	Concrete slab joint details added, vehicle entrance updated.	JDC	31.10.19
T1	Tender Issue	JDC	16.08.19

Lineside Industrial Estate
Eldon Way
Littlehampton

TENDER ISSUE

Surface Finishes

taylor whalley spira
tws
consulting civil and structural engineers
3 Dufferin Avenue, Barbican, LONDON EC1Y 8PQ
Tel (020) 7253 2826 Fax (020) 7253 2767
E-mail: tws@tws-uk.com Website: www.tws-uk.com

Scale at A1	Date	Drawn By	
1:200	25/07/19	JDC	
Project No.	Drg No.	Rev.	
9261	EX_02	T3	