

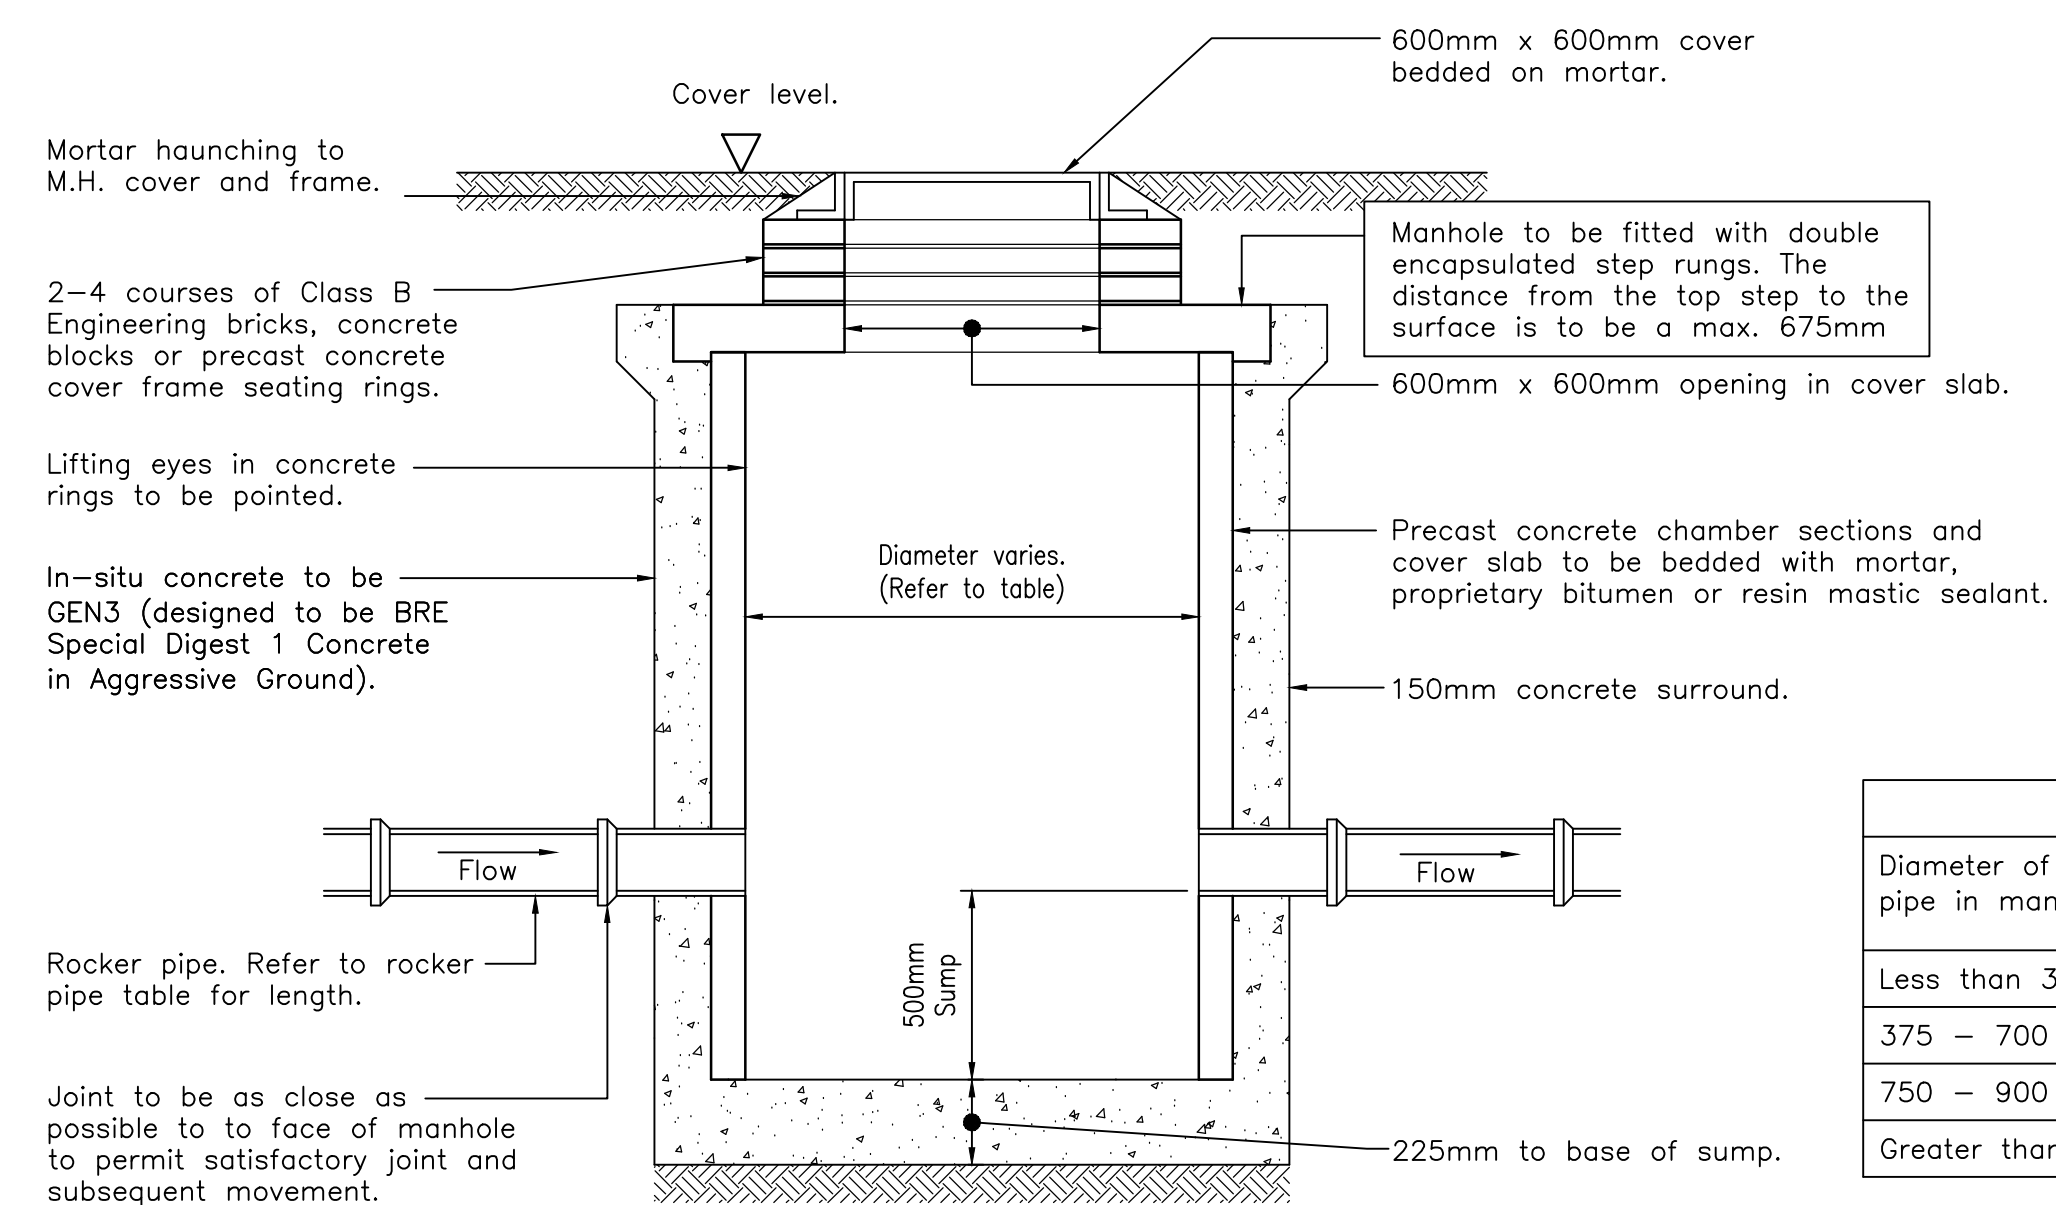
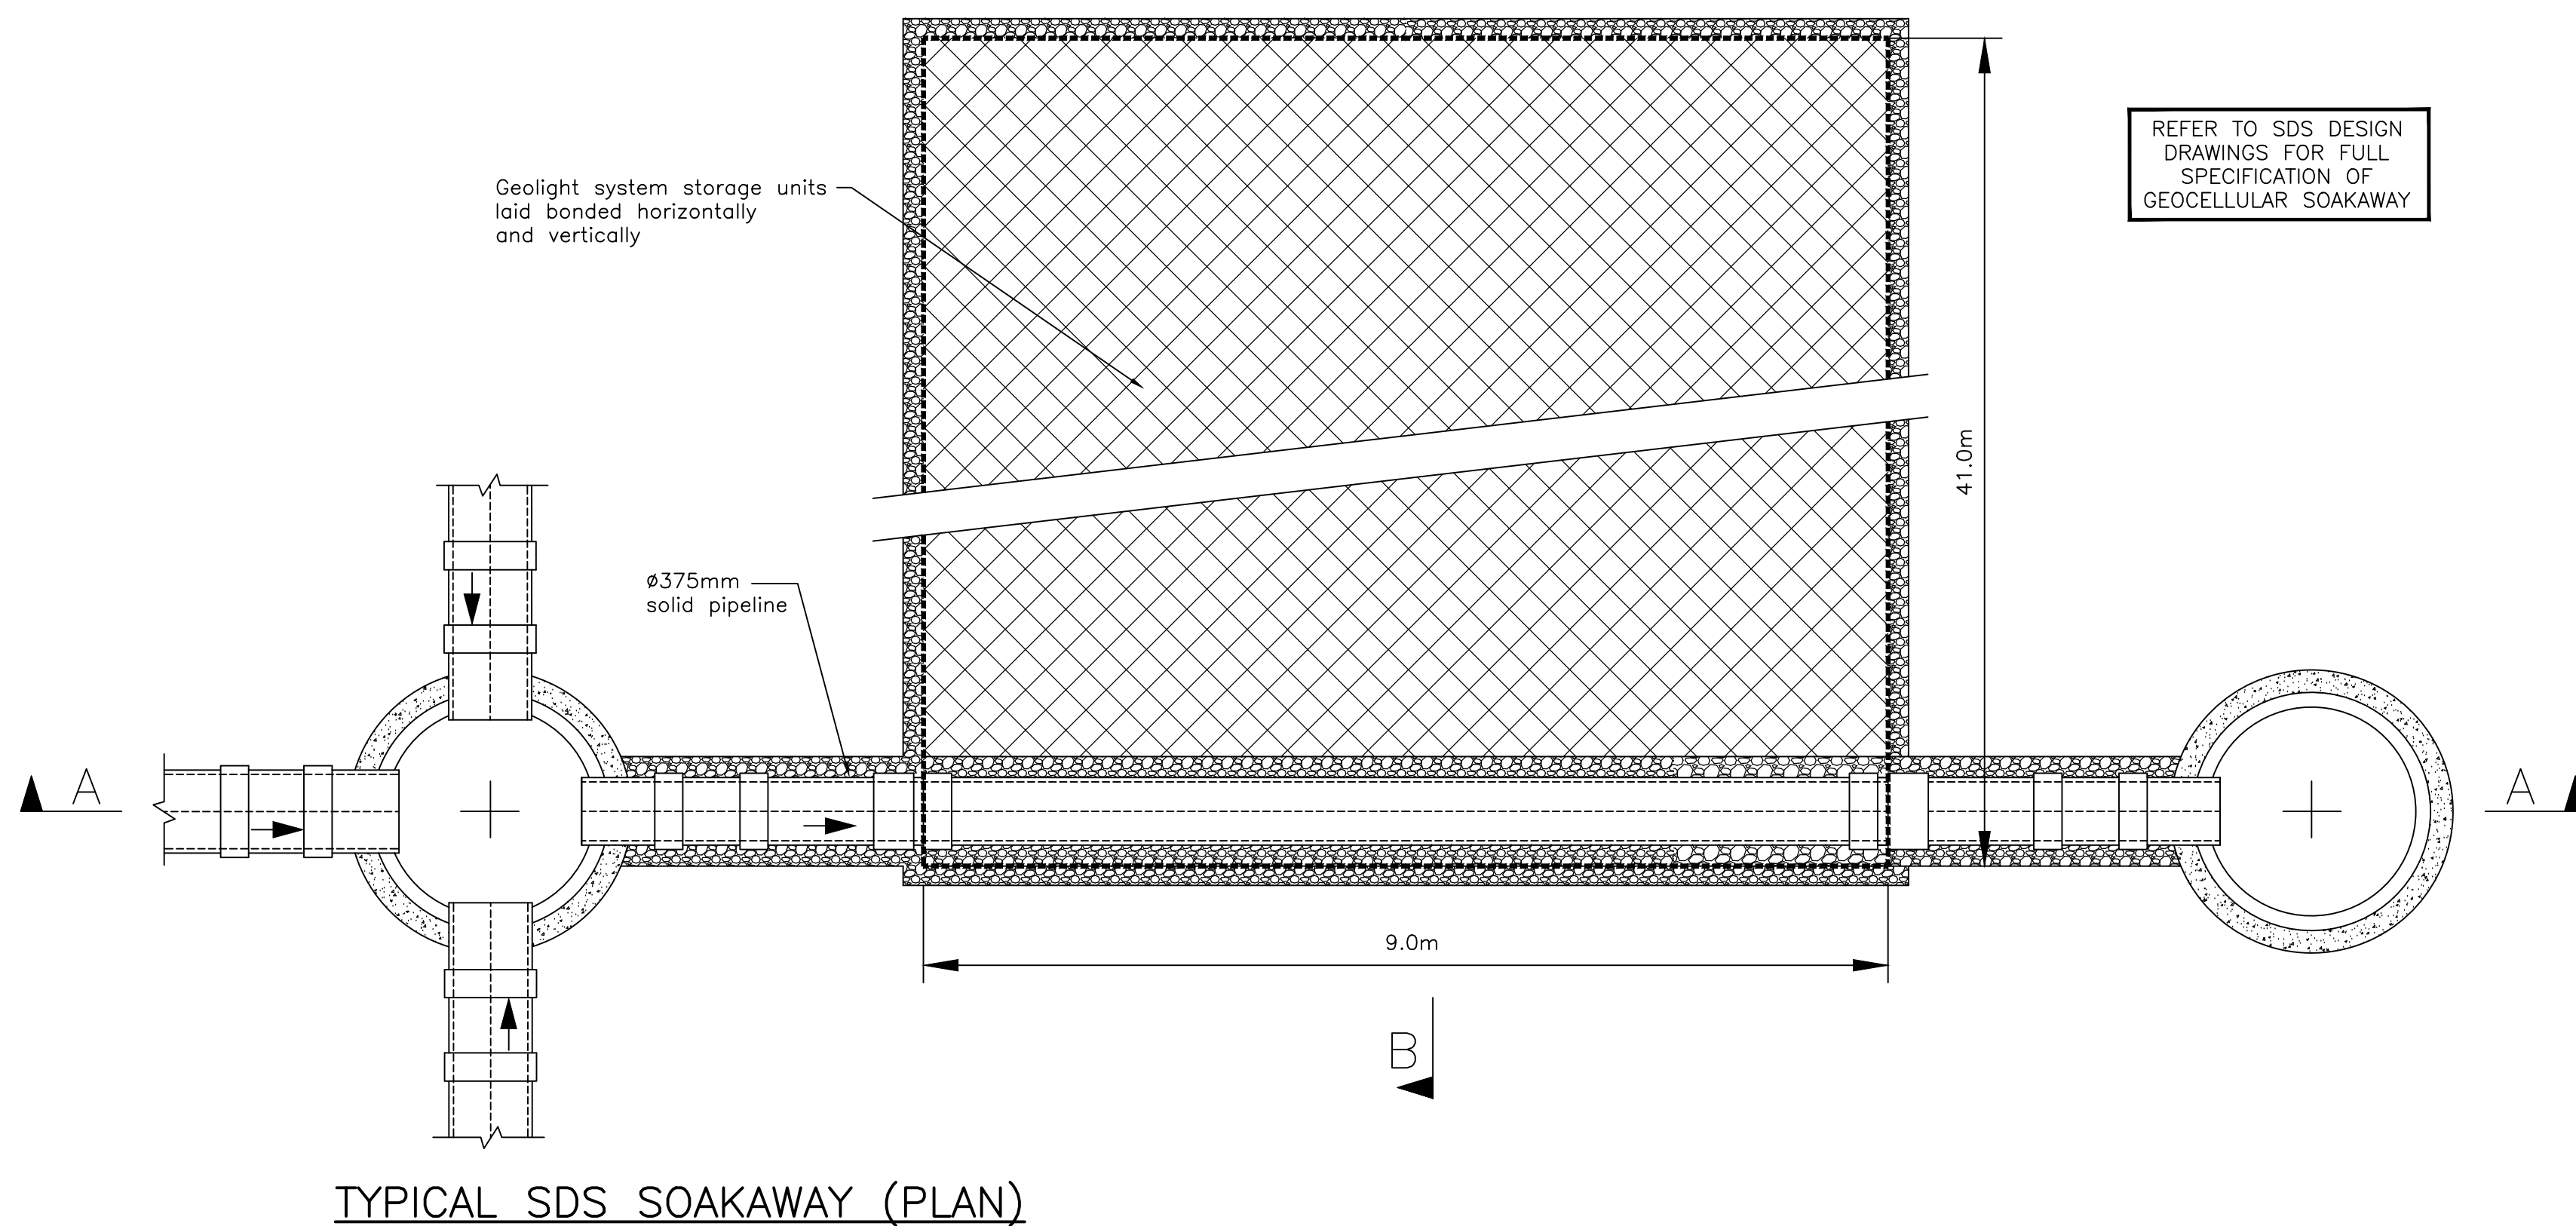
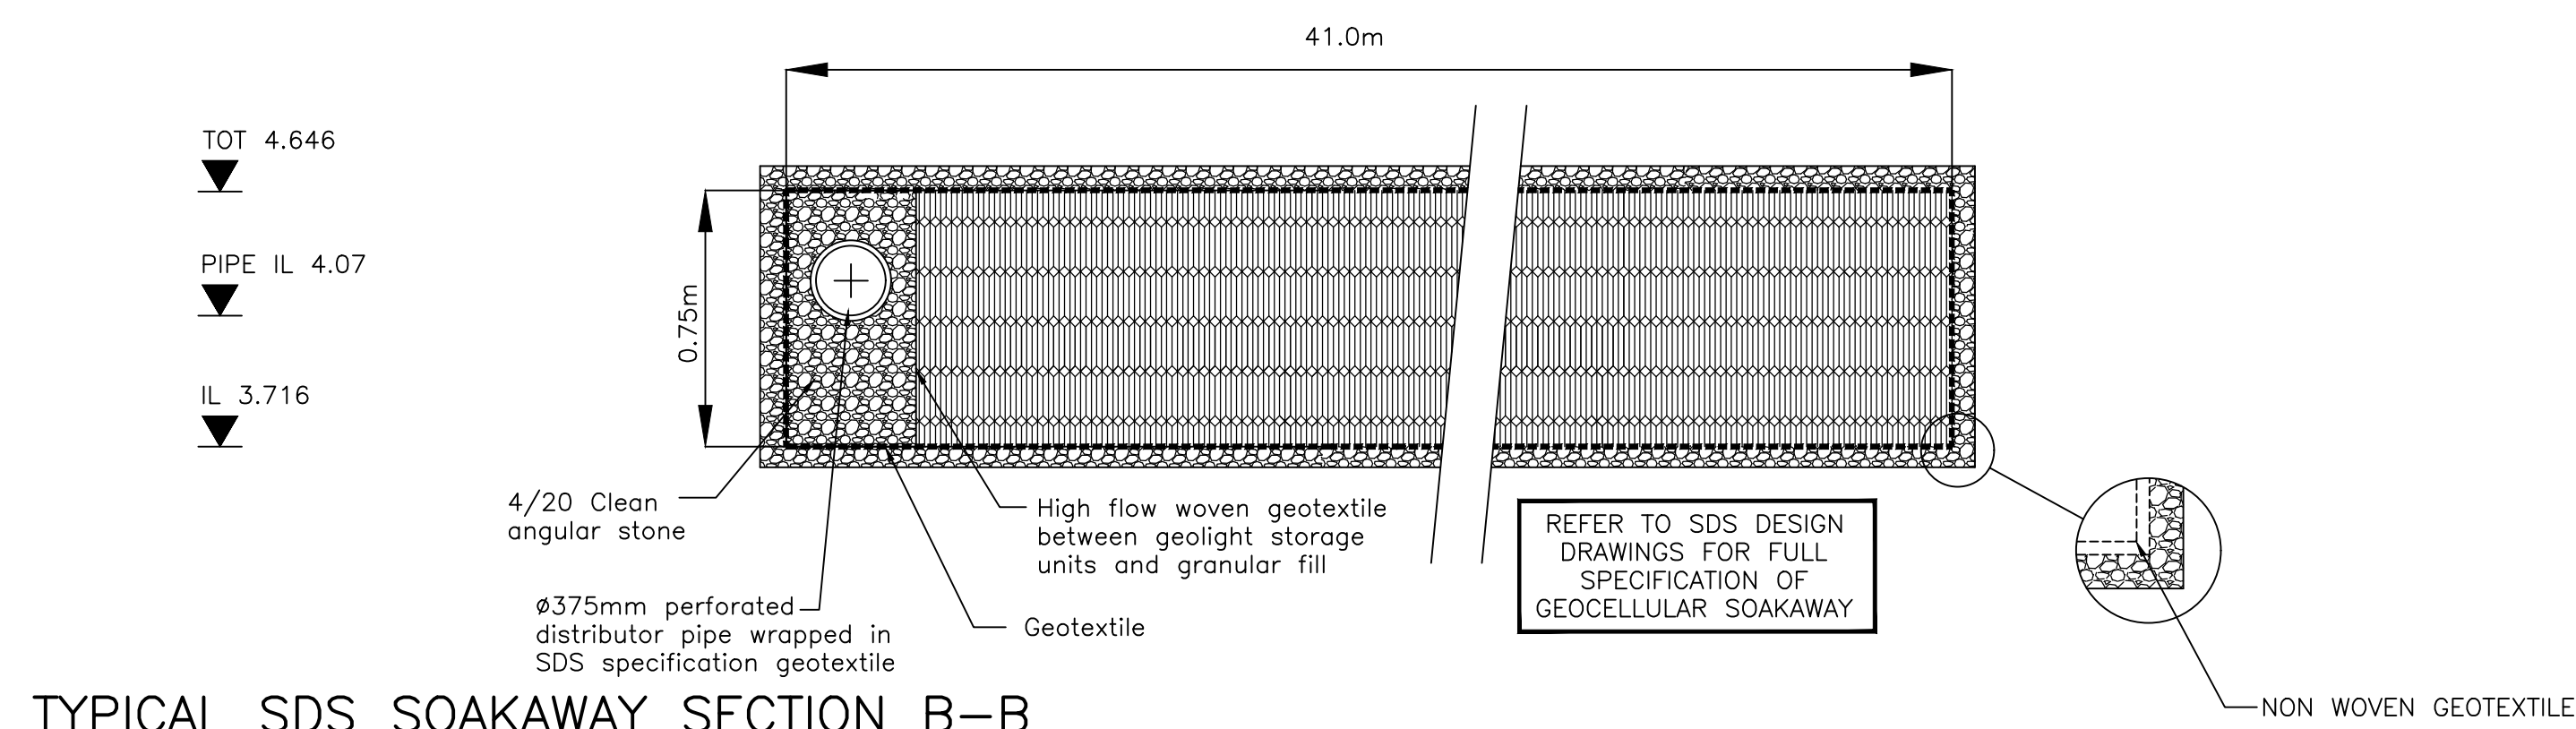
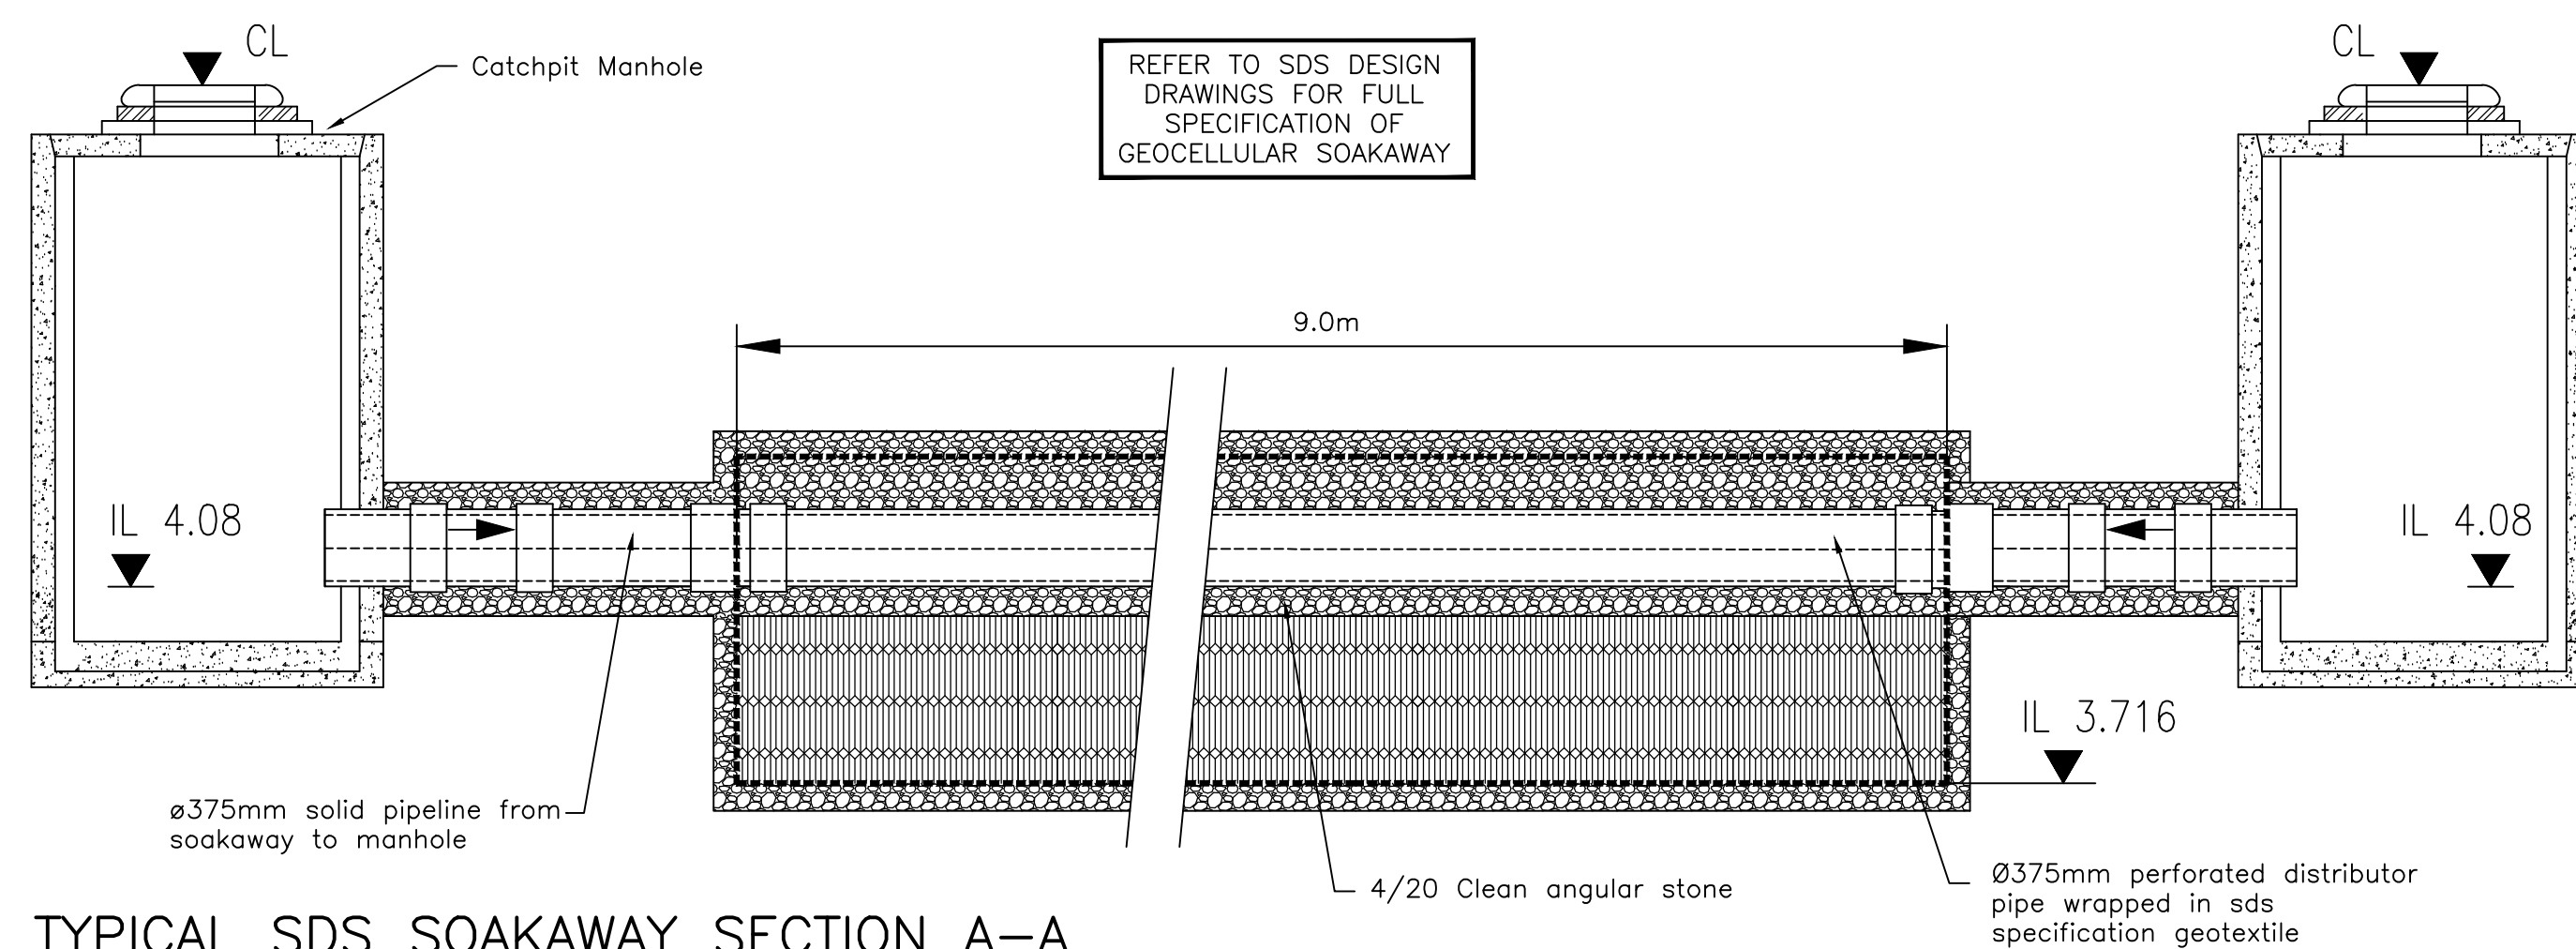


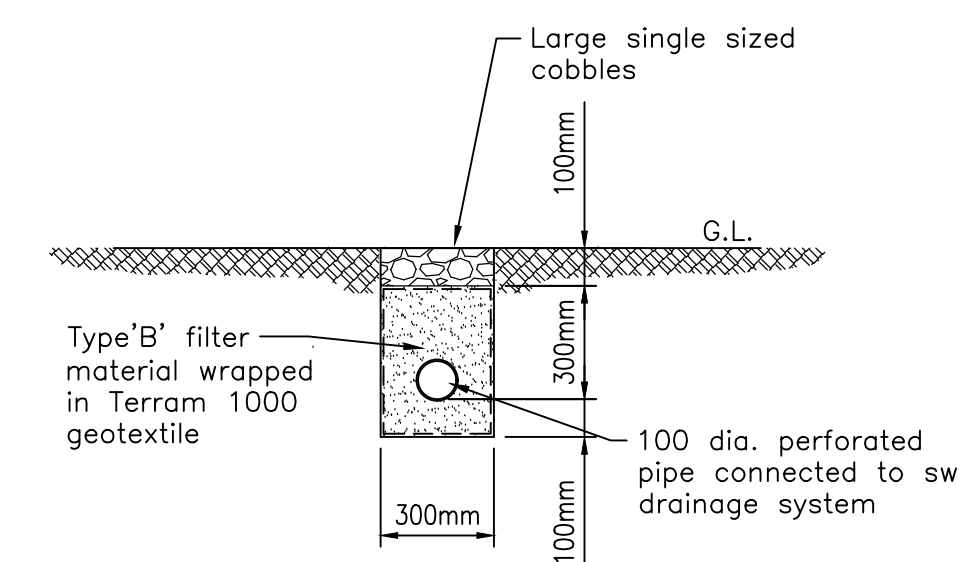

Rocker Pipes	
Nominal dia. (mm)	Effective length (m)
150 – 600	0.6
601 – 750	1.0
Over 750	1.25

Manhole Diameters	
Diameter of largest pipe in manhole (mm)	Internal diameter of manhole (mm)
Less than 375	1200
375 – 700	1500
750 – 900	1800
Greater than 900	Consult Undertaker

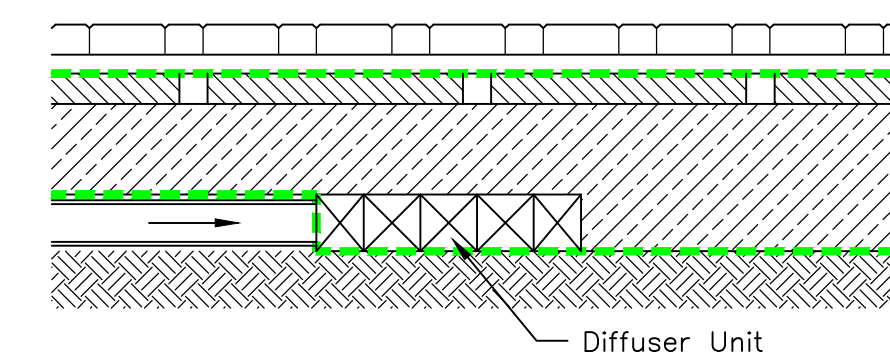

NOTE

Adoptable sewers and manholes to be constructed in accordance with "Sewers for Adoption 7th Addition", and to the approval of the adopting water authority.

Private drainage to be constructed
in accordance with the Building
Regulations "Approved Document H"

Contractors Design & Tender Requirements

The information indicated on this drawing and in the specifications is indicative to assist in preparing the Contractor and their Sub-Contractors to design, co-ordinate and detail the works.

The Contractor's scheme is to ensure full compliance with the Engineers and Tenants specifications / requirements.

Any proposed variation in specification or configuration is to be confirmed with the Project Manager and the Engineer.

T4	Drainage approval note added.	JDC	09.06.20
T3	Details updated following comments from Arun District Council.	JDC	28.05.20
T2	Details updated.	JDC	21.04.20
T1	Tender Issue	JDC	16.08.19
Ref.	Revisions	By	Date

Lineside Industrial Estate
Eldon Way
Littlehampton

TENDER ISSUE

Drainage Details Sheet 3
Soakaway Design

ANY REDESIGN OF THE DRAINAGE
WILL NEED TO GET APPROVAL FROM
THE ARUN DISTRICT COUNCIL
DRAINAGE ENGINEER PRIOR TO ANY
DRAINAGE WORKS ON SITE.

Scale at A1	Date	Drawn By	
1:200	16/08/19	JDC	

Project No.	Drg No.	Rev.
9261	PH_05	T4