


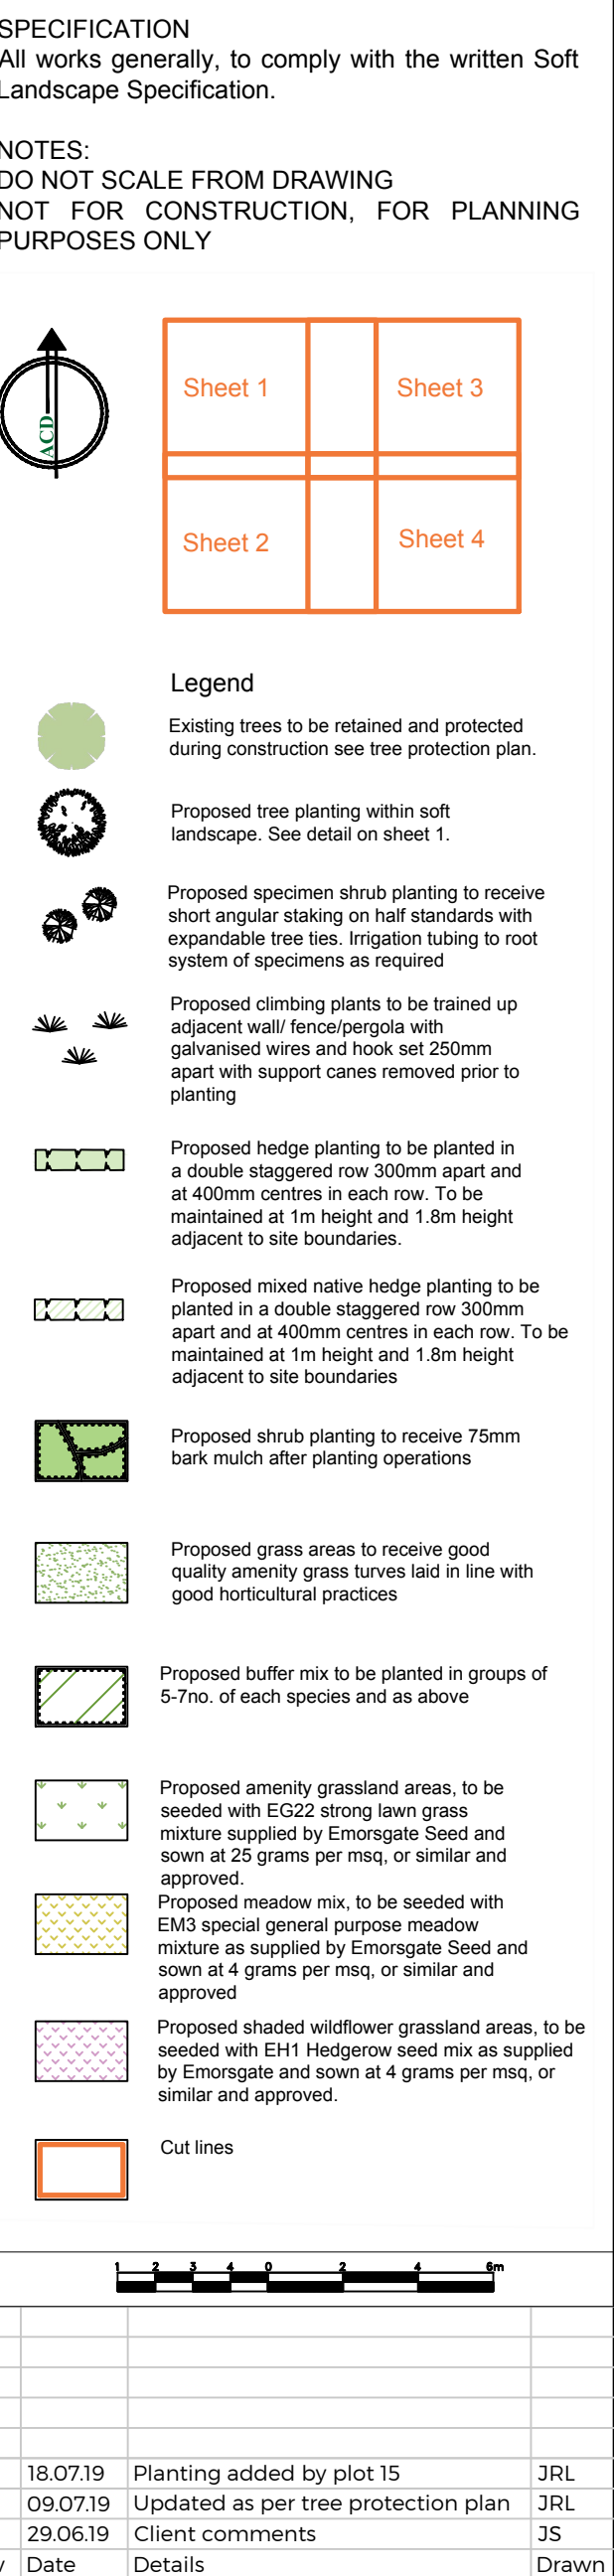

HEAD OFFICE
Rodbournale Rall Business Centre, Grange Lane,
Malmesbury, SN16 0ES
Tel: 01666 825646

Suite 8 & 9, Courtyard House, Mill Lane, Godalming, GU7 1EY
Tel: 01483 425714

Suite 6, Crescent House, Yonge Close, Eastleigh, SO50 95X
Tel: 02382 026300

Suite 50, Space Business Centre Gloucester,
Queadley, Gloucester, GL2 4AL
Tel: 01452 887260

Suite CO3B, 1010 Cambourne Business Park,
Cambourne, CB23 6DP
Tel: 01223 598598

email: mail@acdenv.co.uk
www.acdenvronmental.co.uk



THAKEHAM

scheme: Cornfield Close,
Littlehampton
client: Thakeham
drawing: Landscape Proposals
date: May 2019
scale: 1:200@A1
drawing no: THA21635 11C
drawn: RH checked: DKM

Copyright of ACD Environmental Ltd. All rights described in Chapter IV of the Copyright, Designs and Patents Act 1988 have been generally asserted: 2011. Copyright of this plan remains with ACD until all fees have been paid in full.