

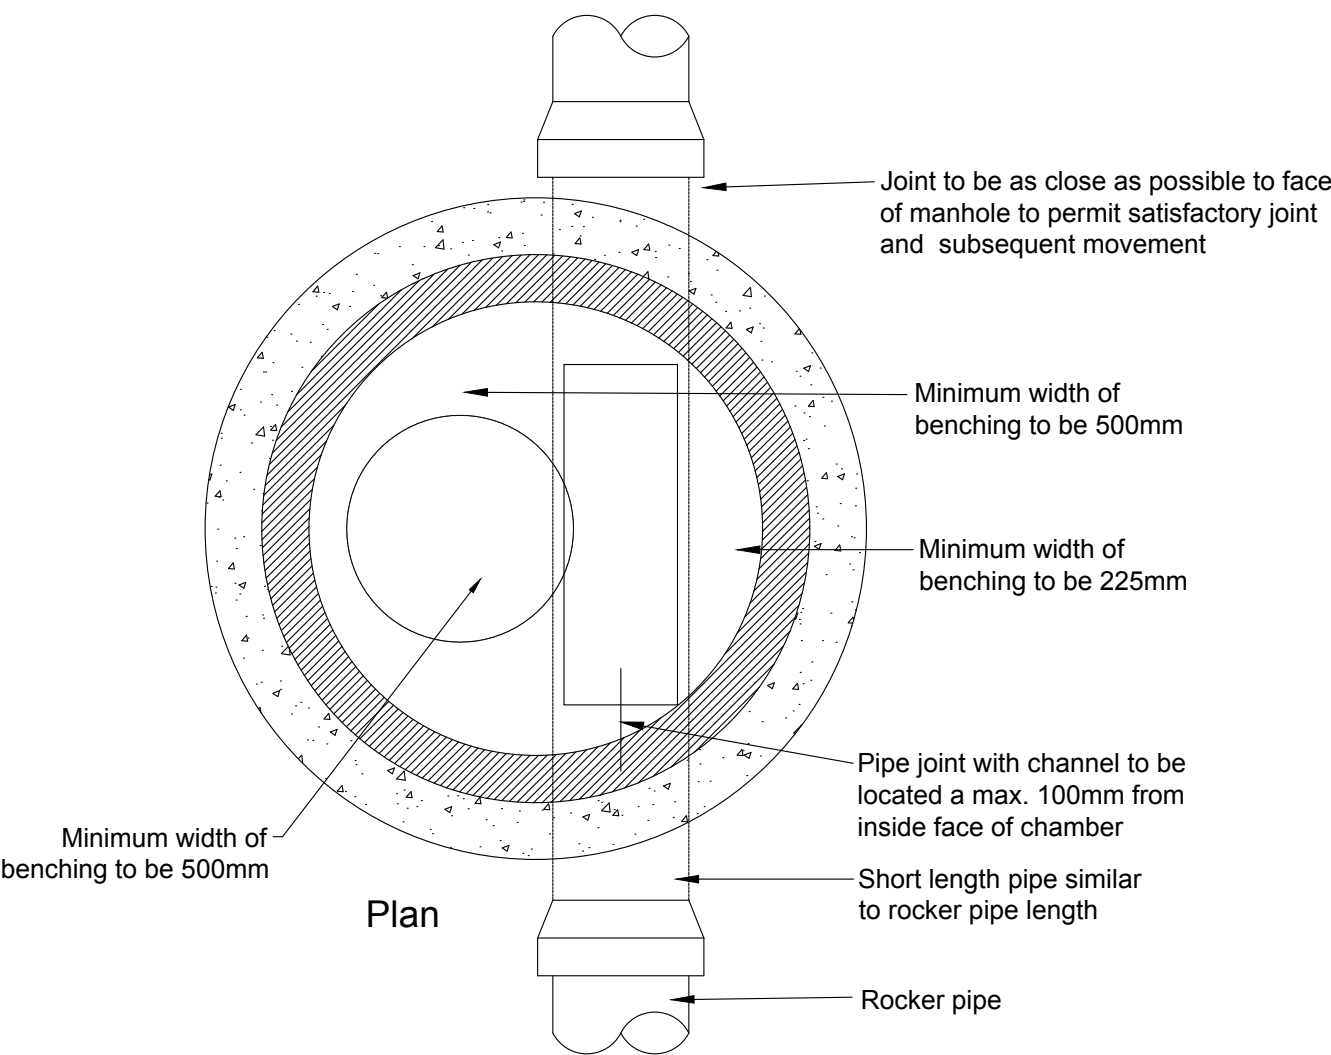
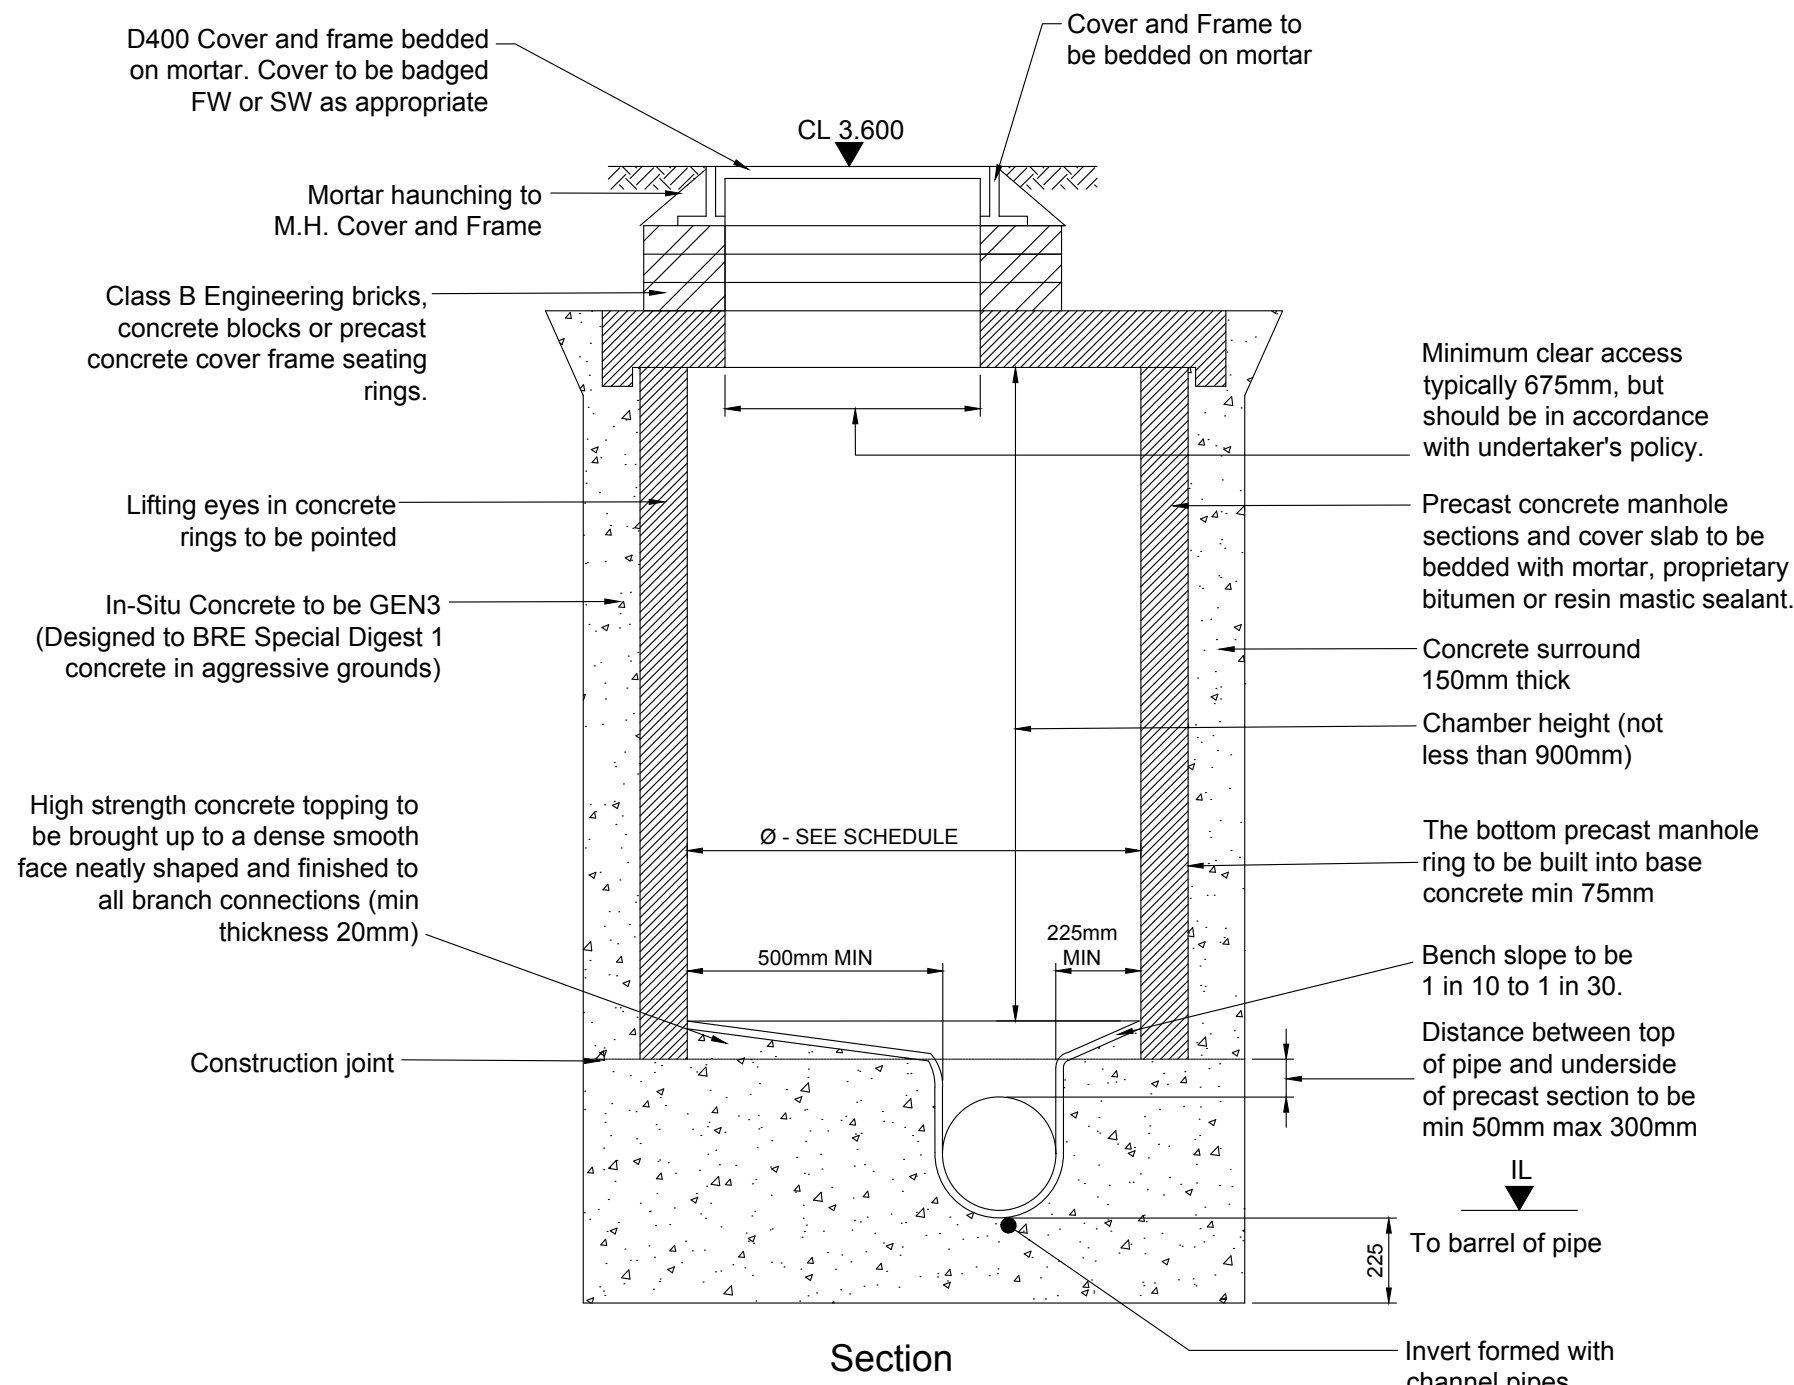
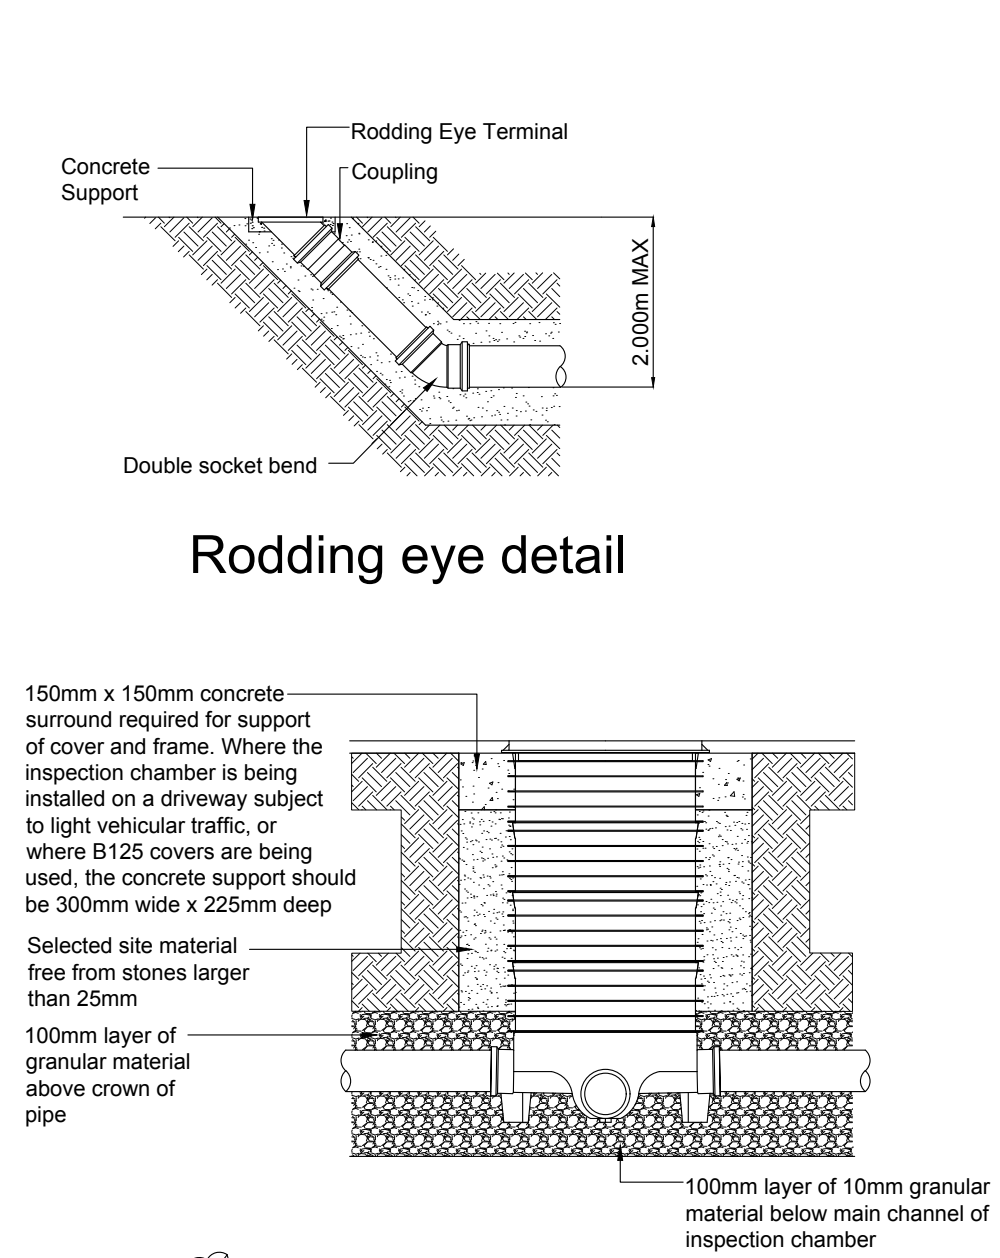
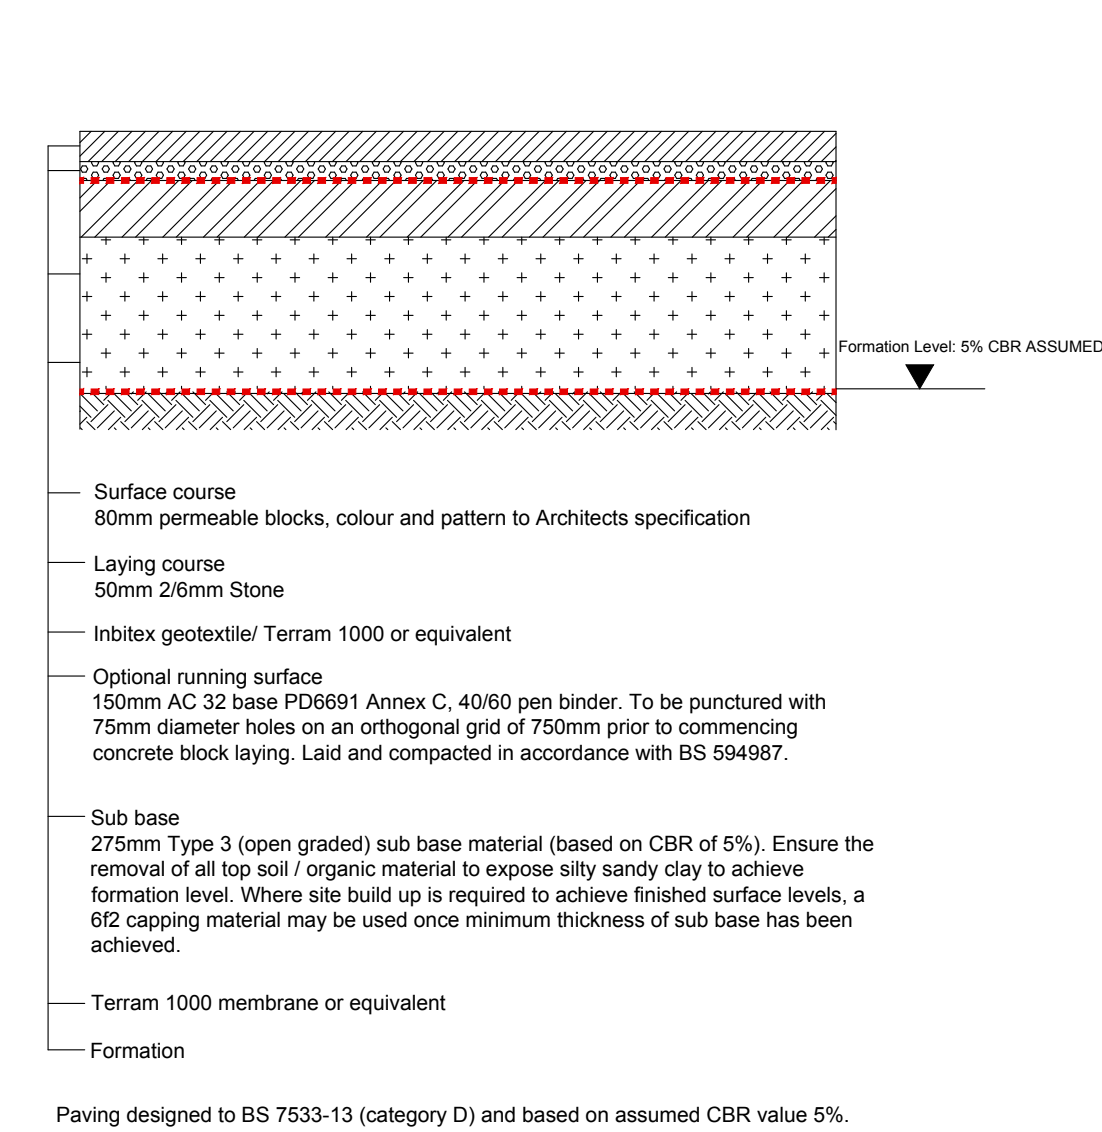
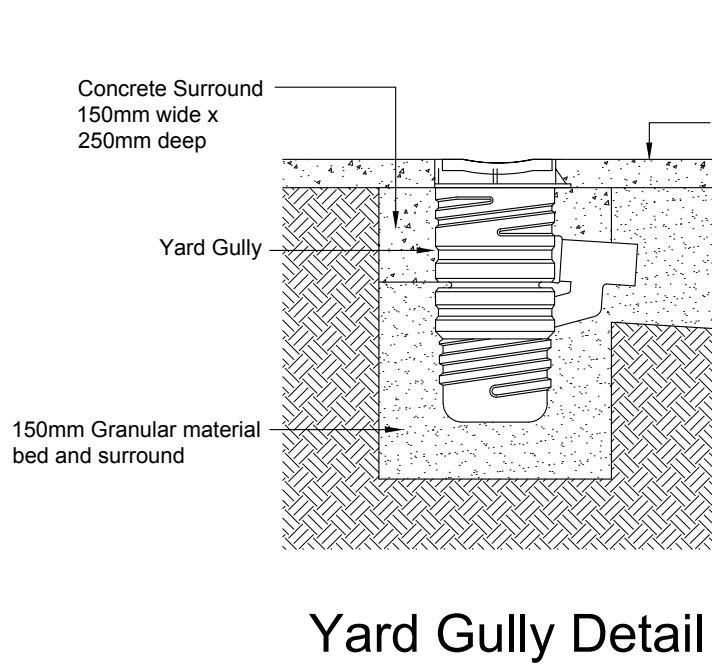


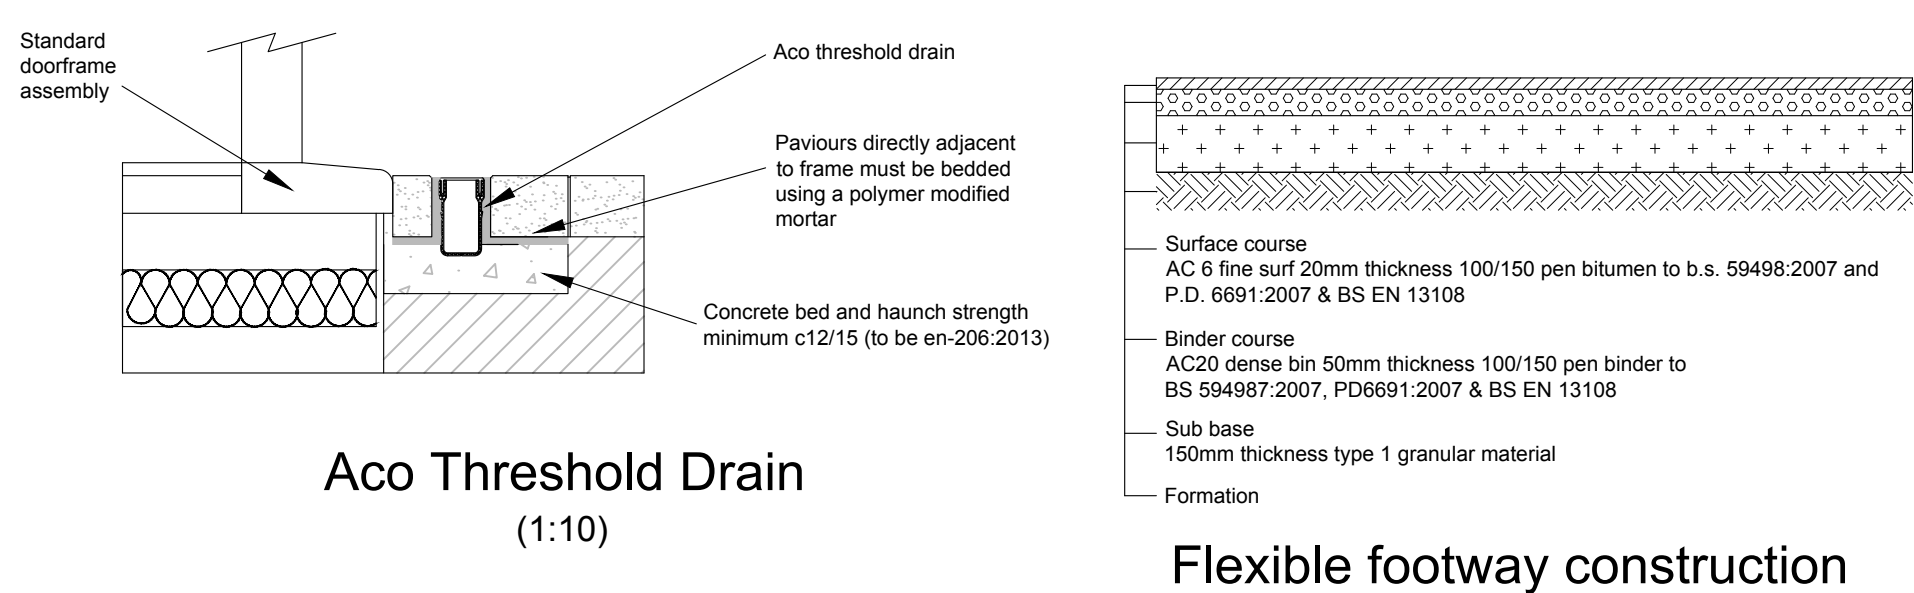



NOMINAL DIAMETER (mm) DN	EFFECTIVE ROCKER PIPE LENGTH (m)
150 - 600	0.6
675 - 750	1.0
OVER 750	1.25

DIAMETER OF LARGEST PIPE IN MANHOLE (mm) DN	INTERNAL DIAMETER OF MANHOLE (mm)
< 375	1200 (1050 WHERE SOFFIT IS 1.35-1.5m)
375 - 450	1350
500 - 700	1500
750 - 900	1800
> 900	CONSULT UNDERTAKER

Permeable block paving construction (PP1) Section B-B

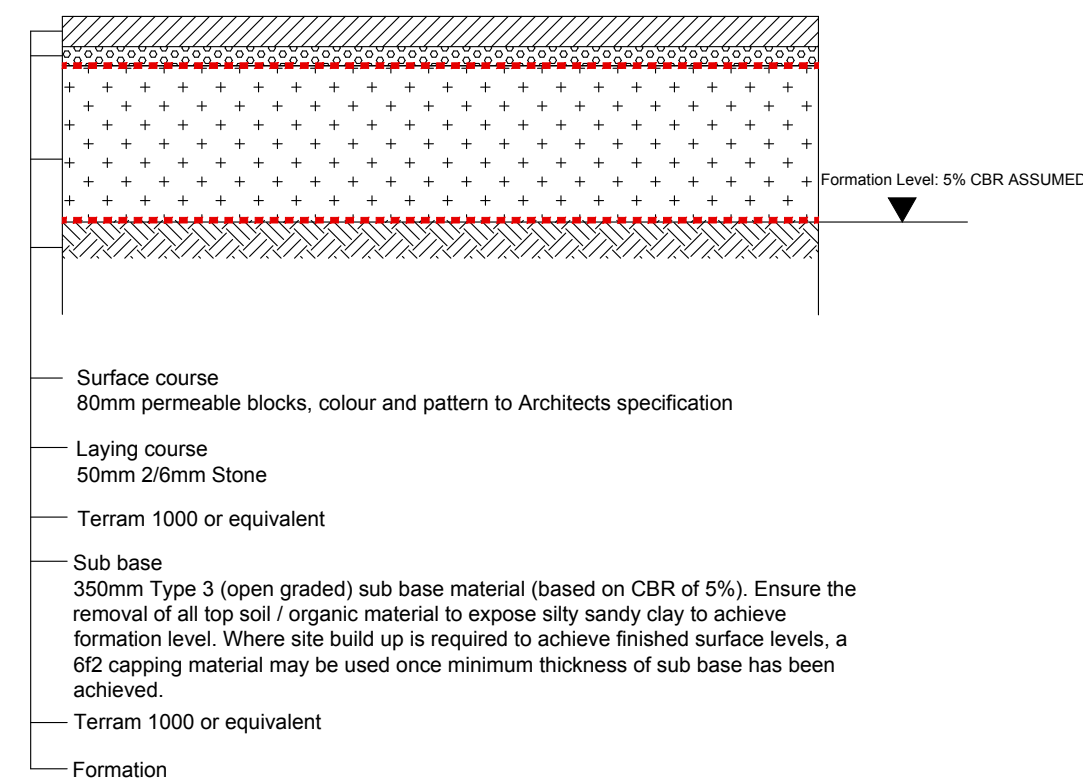

Permeable block paving construction (PP2) Section B-B

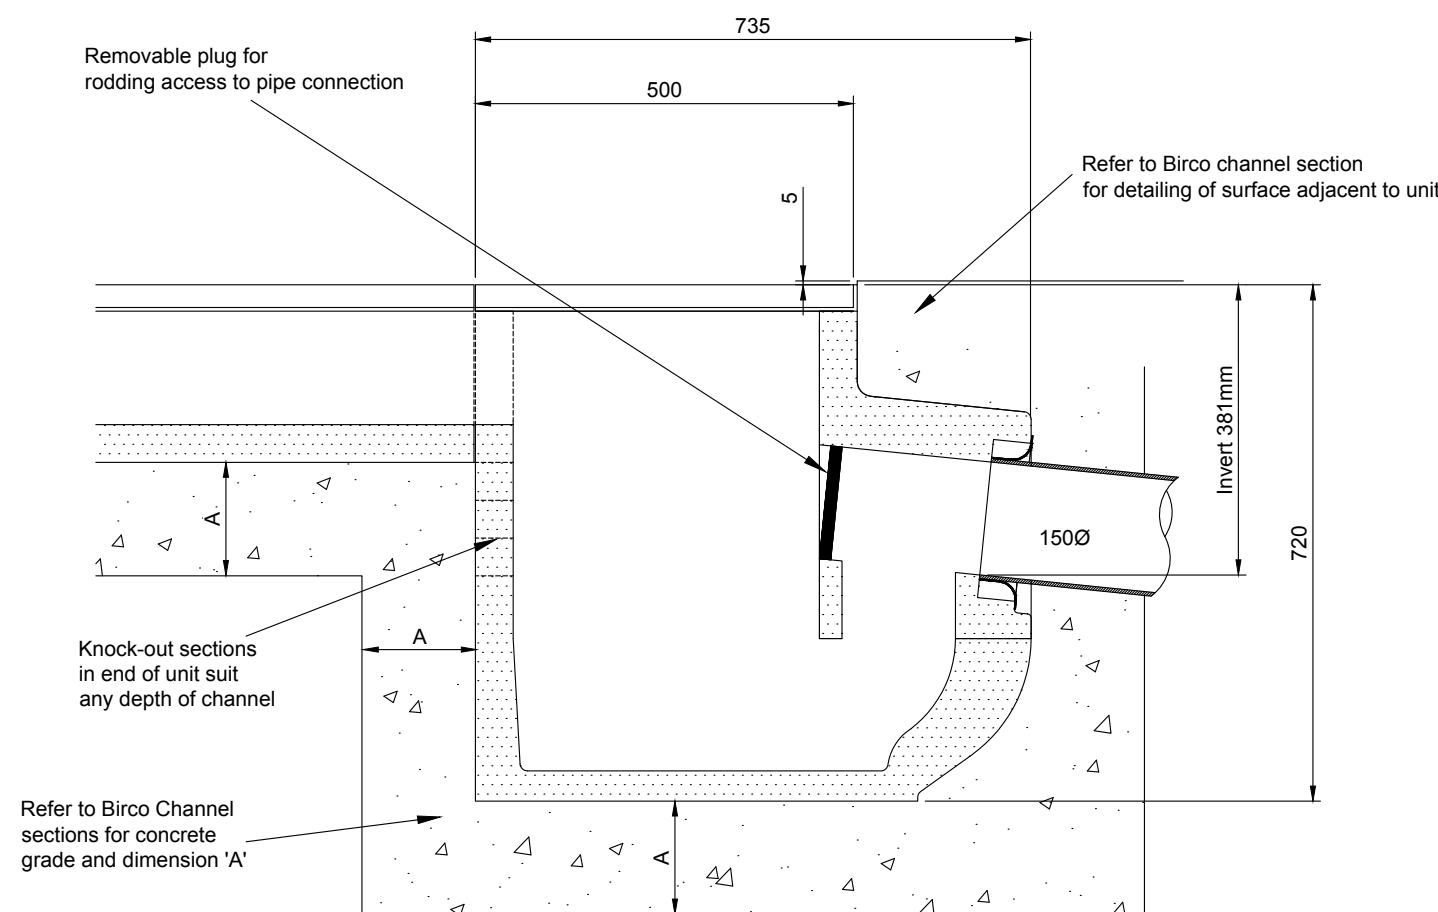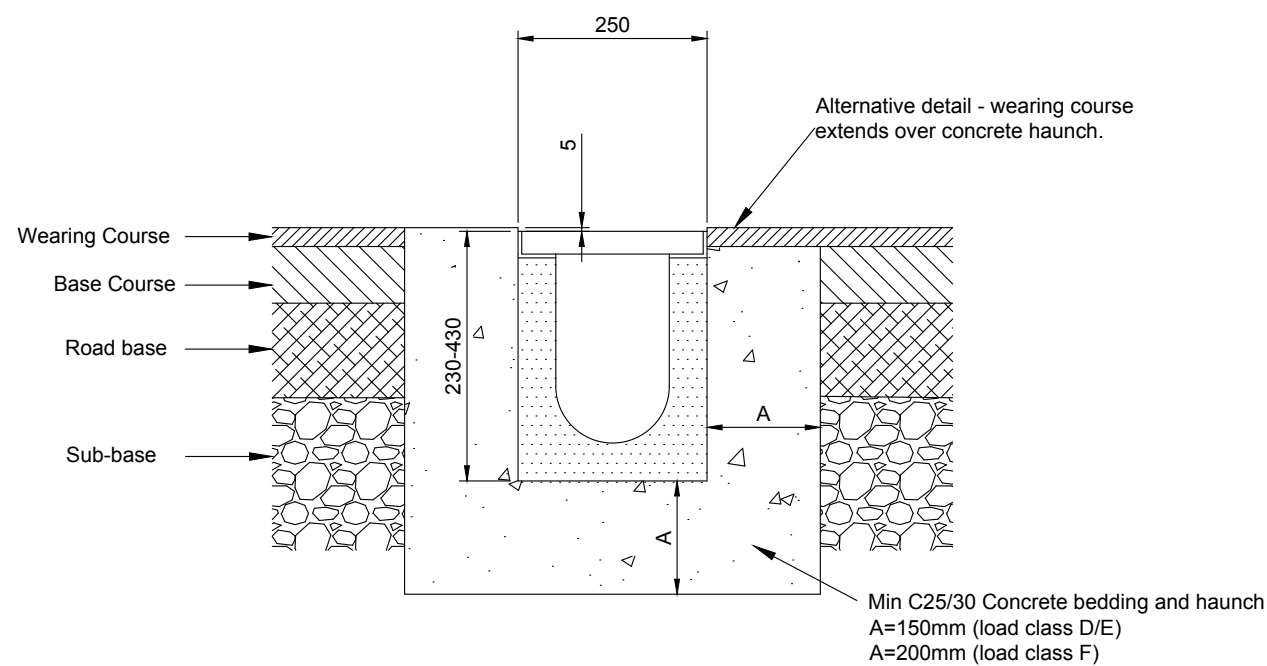

Prefixed to drawing numbers shall signify the following:-				
P = PRELIMINARY	Shall not be used for contract or construction purposes			
T = TENDER	Shall not be used for construction purposes			
C = CONSTRUCTION	These are the only drawings that shall be used for construction purposes			
R = RECORD	Record of actual completed work			

P-	17.06.2021	PRELIMINARY ISSUE	TZ	CS	CS
REV	DATE	DESCRIPTION	BY	CHK	APP

 Consulting Civil Engineers				
CLIENT HAWES CONSTRUCTION GROUP				
ARCHITECT CITYZEN ARCHITECTURE				
JOB TITLE FORT ROAD, LITTLEHAMPTON				
DRAWING TITLE TYPICAL CONSTRUCTION DETAILS SHEET 1				
DRAWN TZ	ENGINEER TZ	CHECKED CS	APPROVED CS	
DATE June 2021		SCALE @ A1 1:20		
JOB No. C1622	STATUS P	DRAWING No. 500	REV. P	

PRELIMINARY