



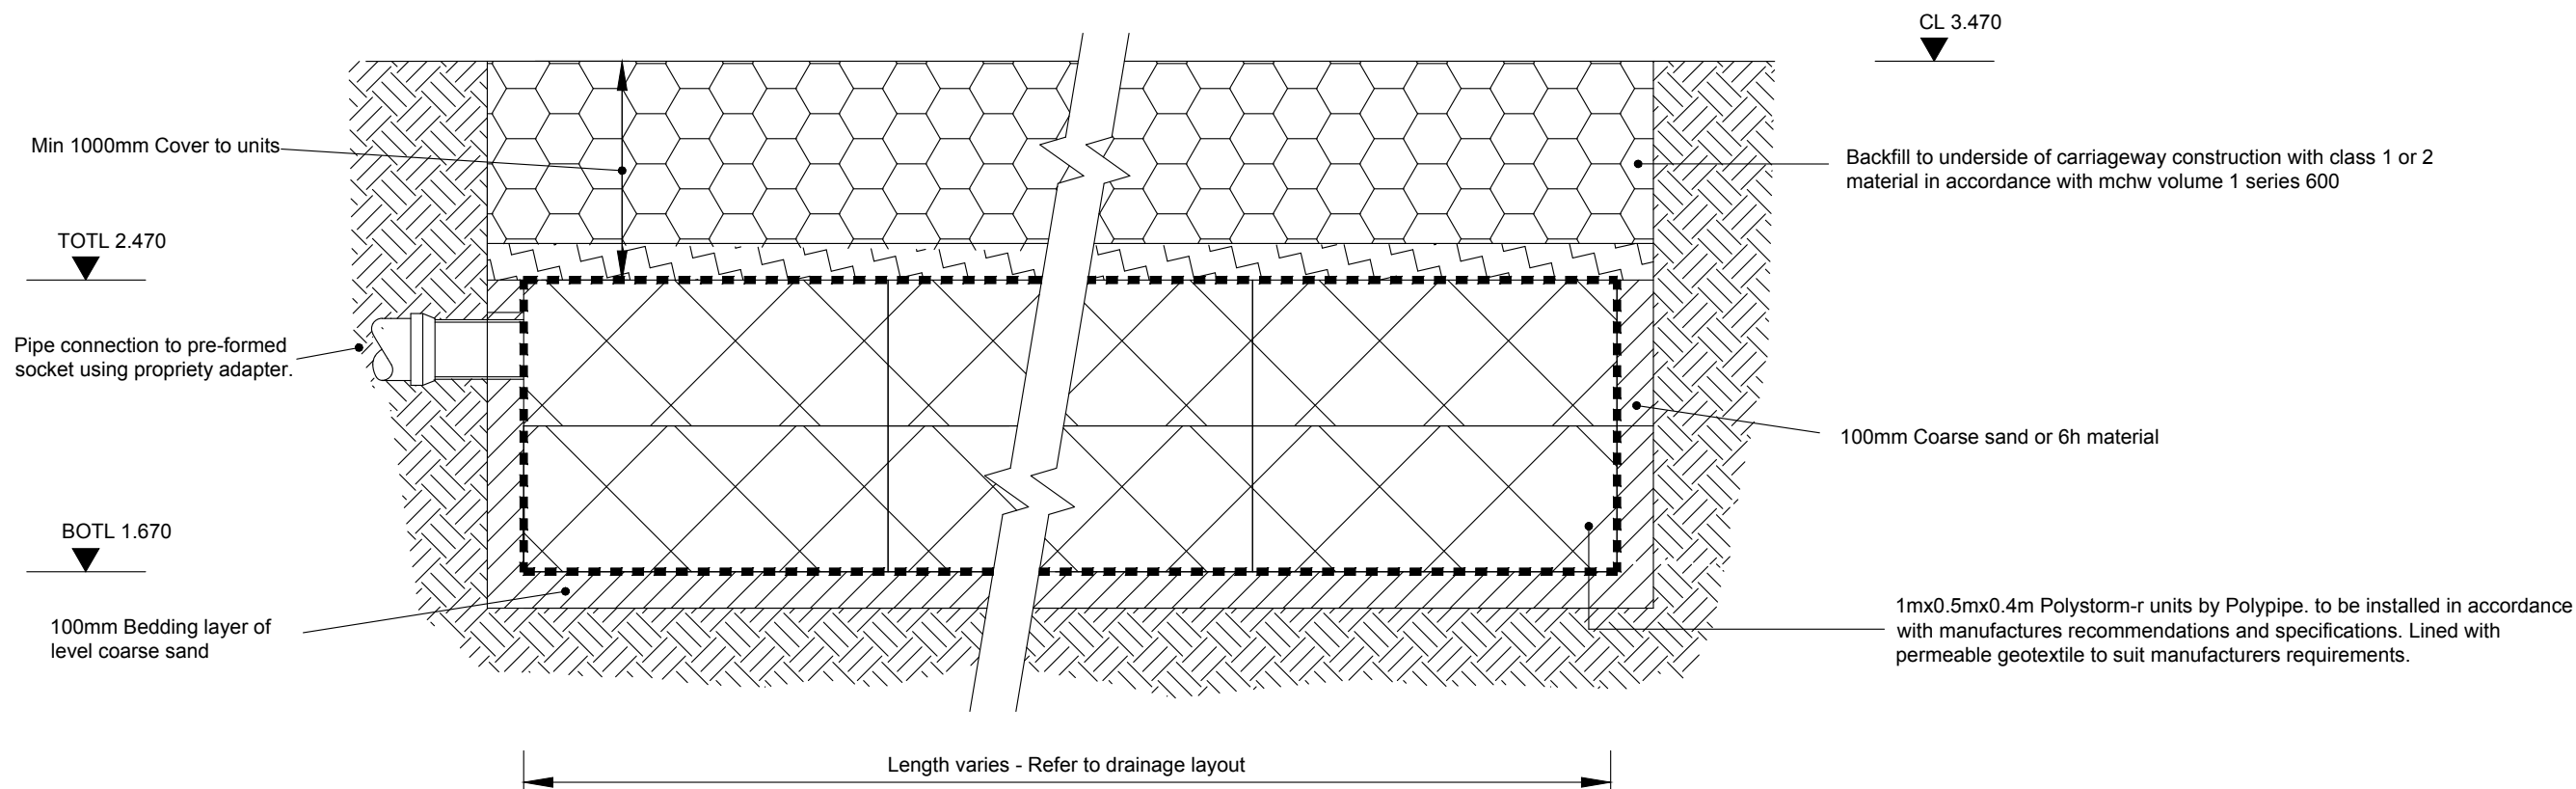


Trench soakaway using polystorm-r geomodular units
for trafficked areas
Section A-A
0.8m deep


All storage tank drainage works shall be carried out
in accordance with the specifications, method
statements and recommendations of Polypipe

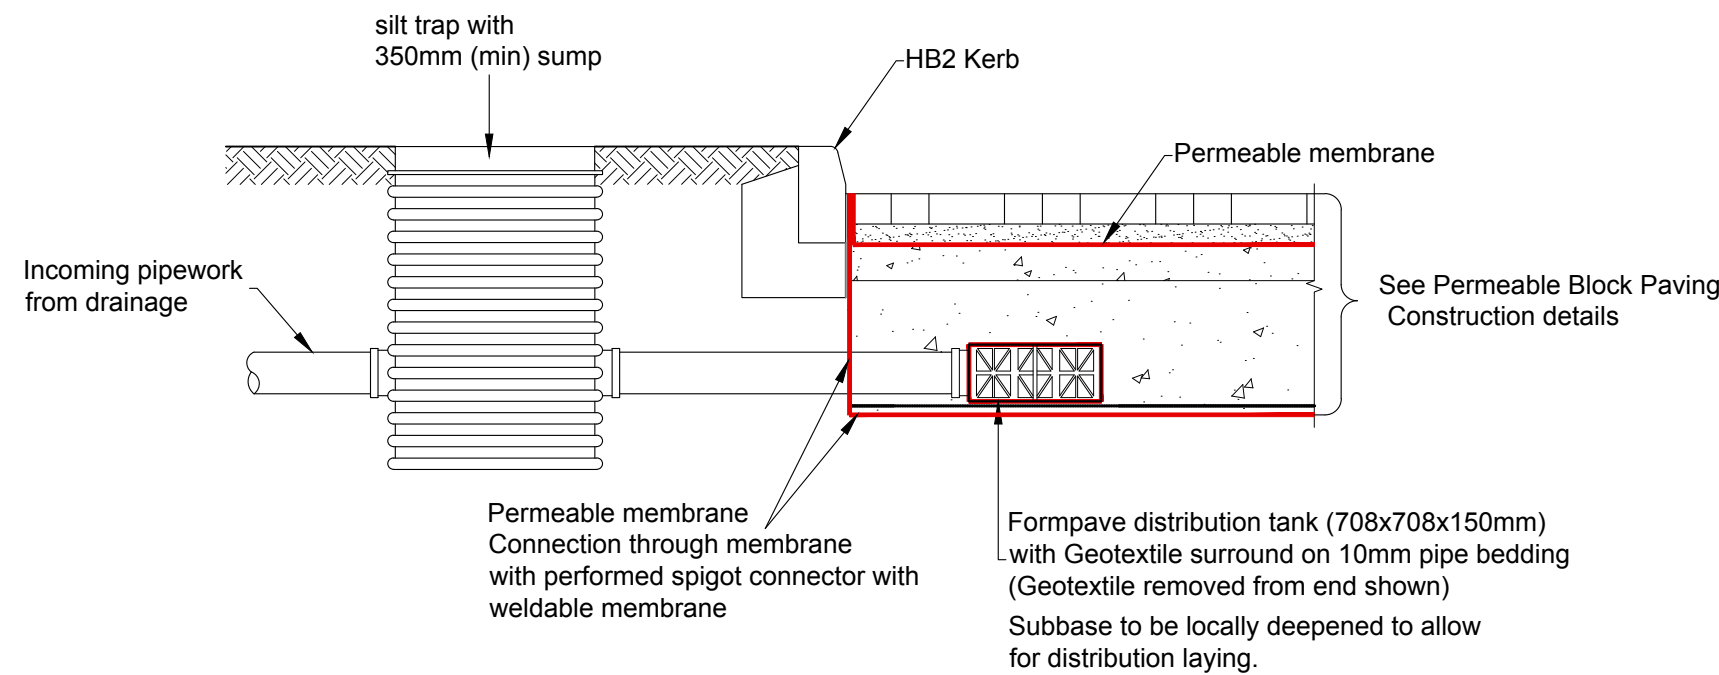

Typical Distribution Tank
Outflow Detail

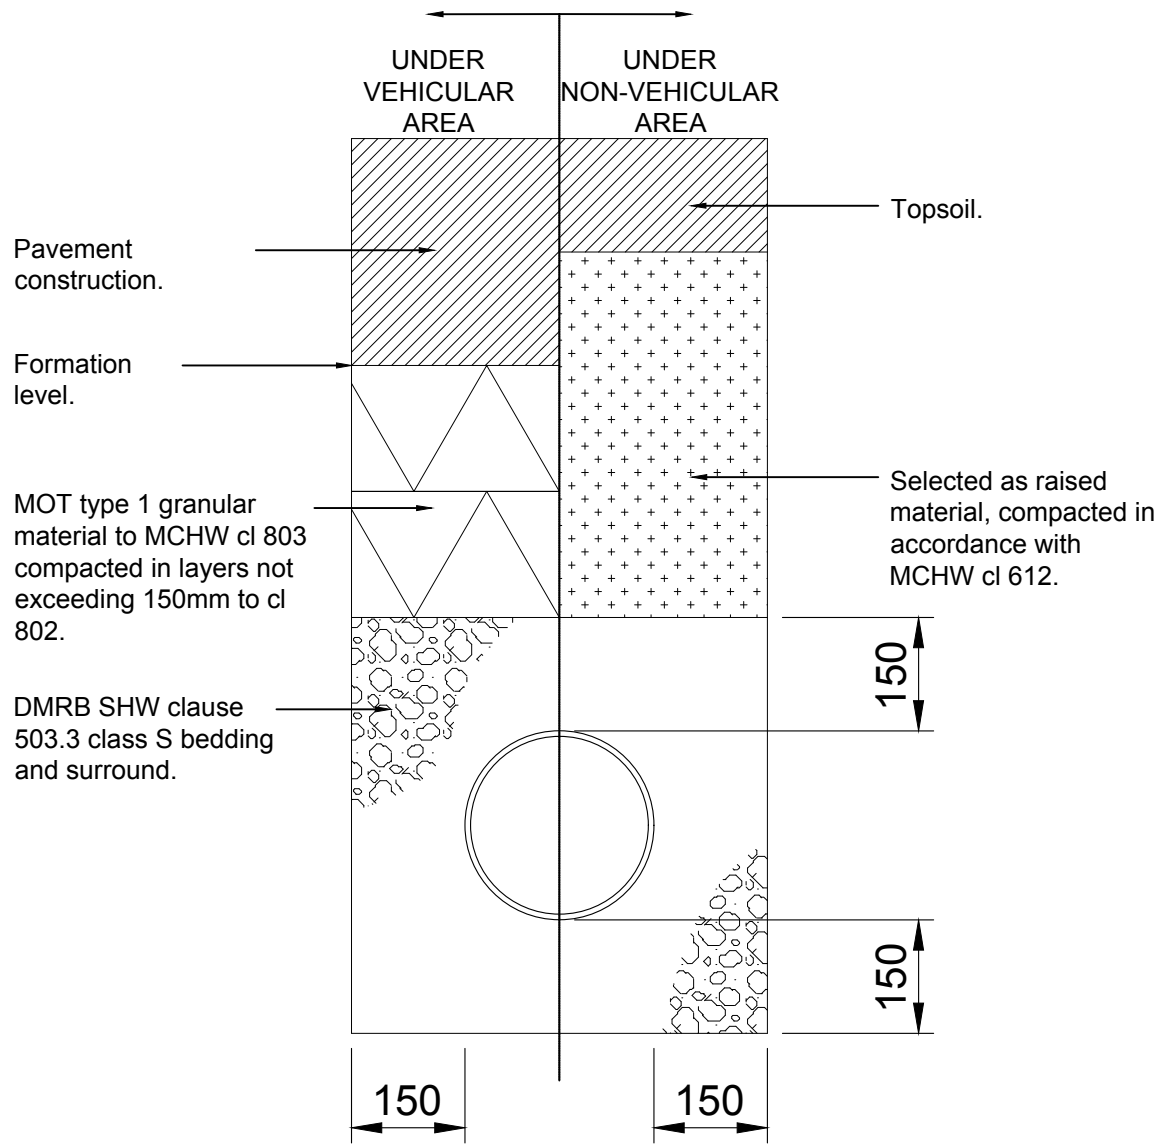

Class S granular pipe bed and surround
To be used for plastic, vitrified and concrete pipework where cover to
crown is greater than 900mm.

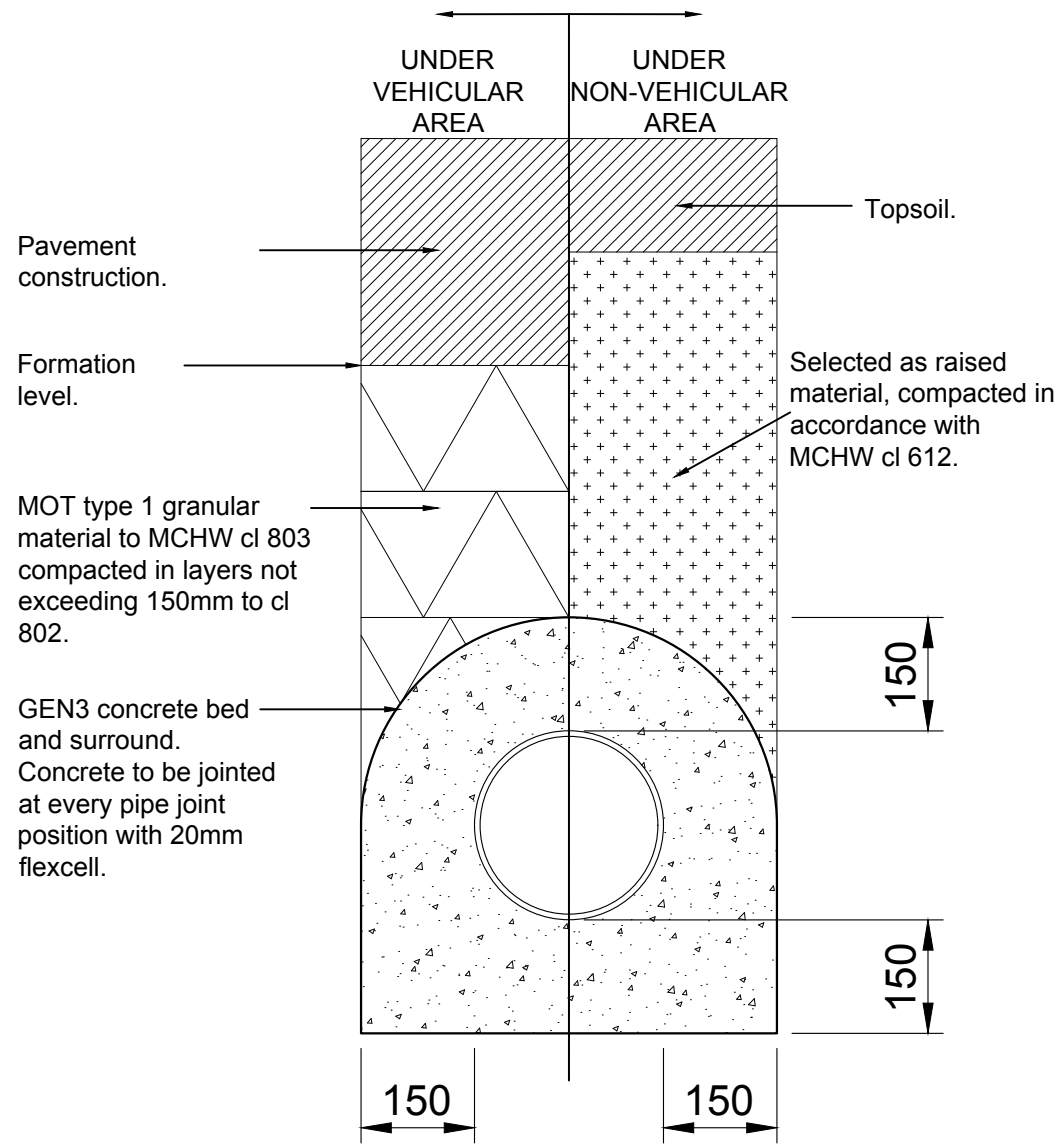

Class Z granular pipe bed and surround
To be used for plastic, vitrified and concrete pipework where cover
to crown is less than 900mm.

Pipe Bedding Details

Prefixed to drawing numbers shall signify the following:-			
P = PRELIMINARY	Shall not be used for contract or construction purposes		
T = TENDER	Shall not be used for construction purposes		
C = CONSTRUCTION	These are the only drawings that shall be used for construction purposes		
R = RECORD	Record of actual completed work		

P-	17.06.2021	PRELIMINARY ISSUE	TZ	CS	CS
REV	DATE	DESCRIPTION	BY	CHK	APP

 Consulting Civil Engineers			
CLIENT HAWES CONSTRUCTION GROUP			
ARCHITECT CITYZEN ARCHITECTURE			
JOB TITLE FORT ROAD, LITTLEHAMPTON			
DRAWING TITLE TYPICAL CONSTRUCTION DETAILS SHEET 2			
DRAWN TZ	ENGINEER TZ	CHECKED CS	APPROVED CS
DATE June 2021		SCALE @ A1 1:20	
JOB No. C1622	STATUS P	DRAWING No. 501	REV. P

PRELIMINARY