


SUPPLEMENTARY

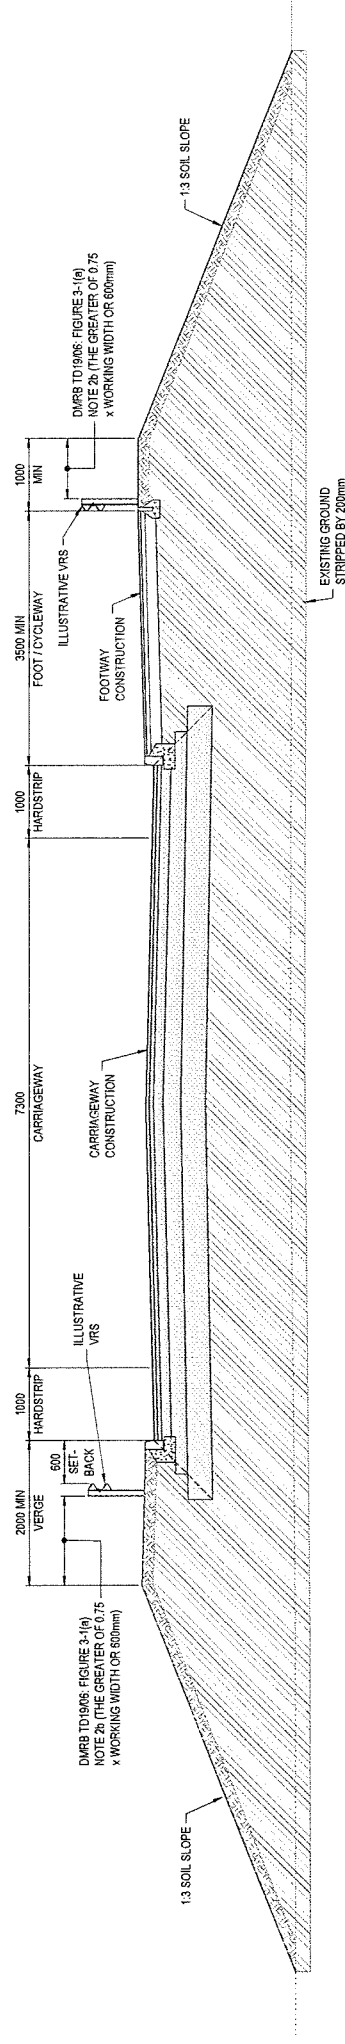

SECTION
1:50 @ 42

LYMINSTER BYPASS - SOUTH NORTH LITTLEHAMPTON ILLUSTRATIVE EMBANKMENT CROSS SECTION