


# 23 Olliver Acre

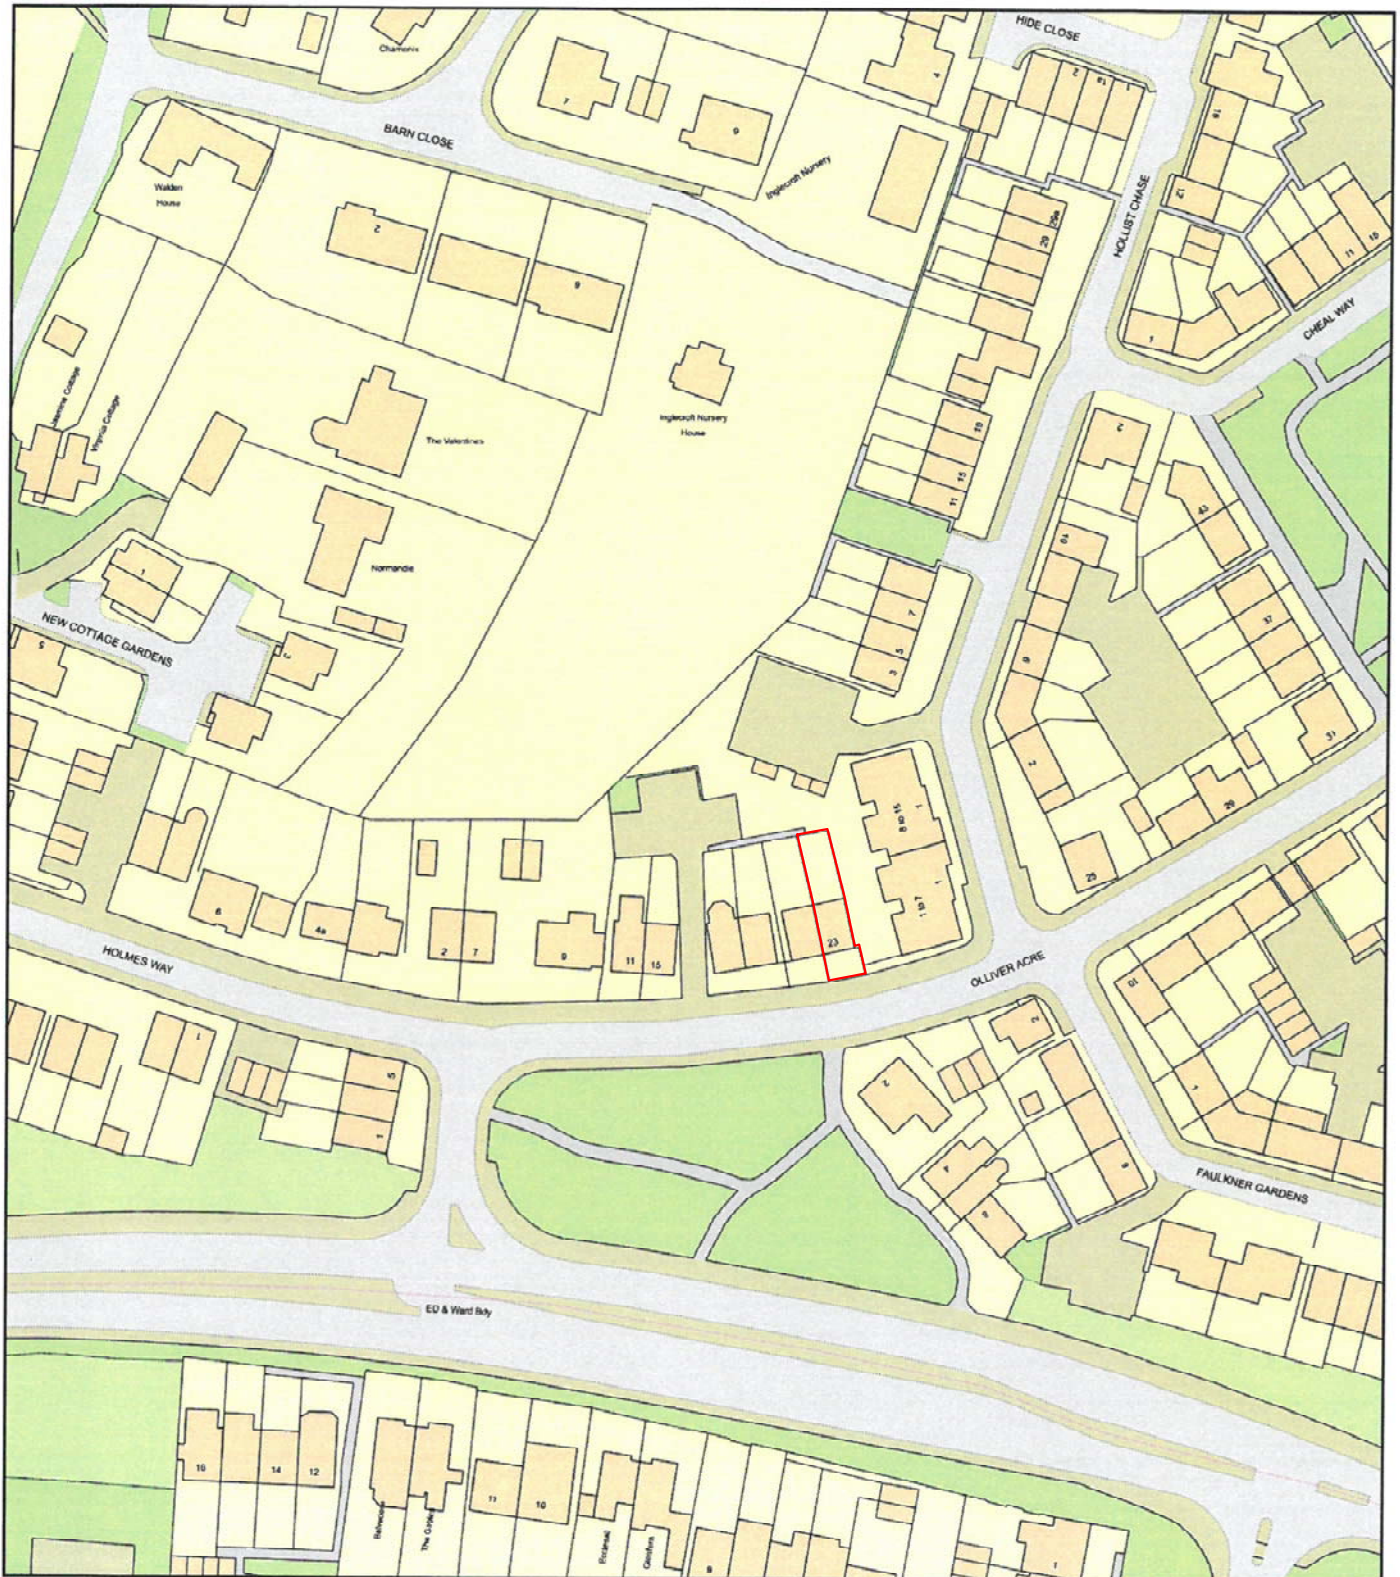

0 50  
Metres



Plan Produced for: Ms V Kiln-Barfoot

Date Produced: 04 Sep 2019

Plan Number/Project ID: TQRQM19247151929231

Scale: 1:1250 @ A4

mb/03/olliver acre 23  
Site Location Plan  
Scale: 1:1250  
Paper Size: A4