


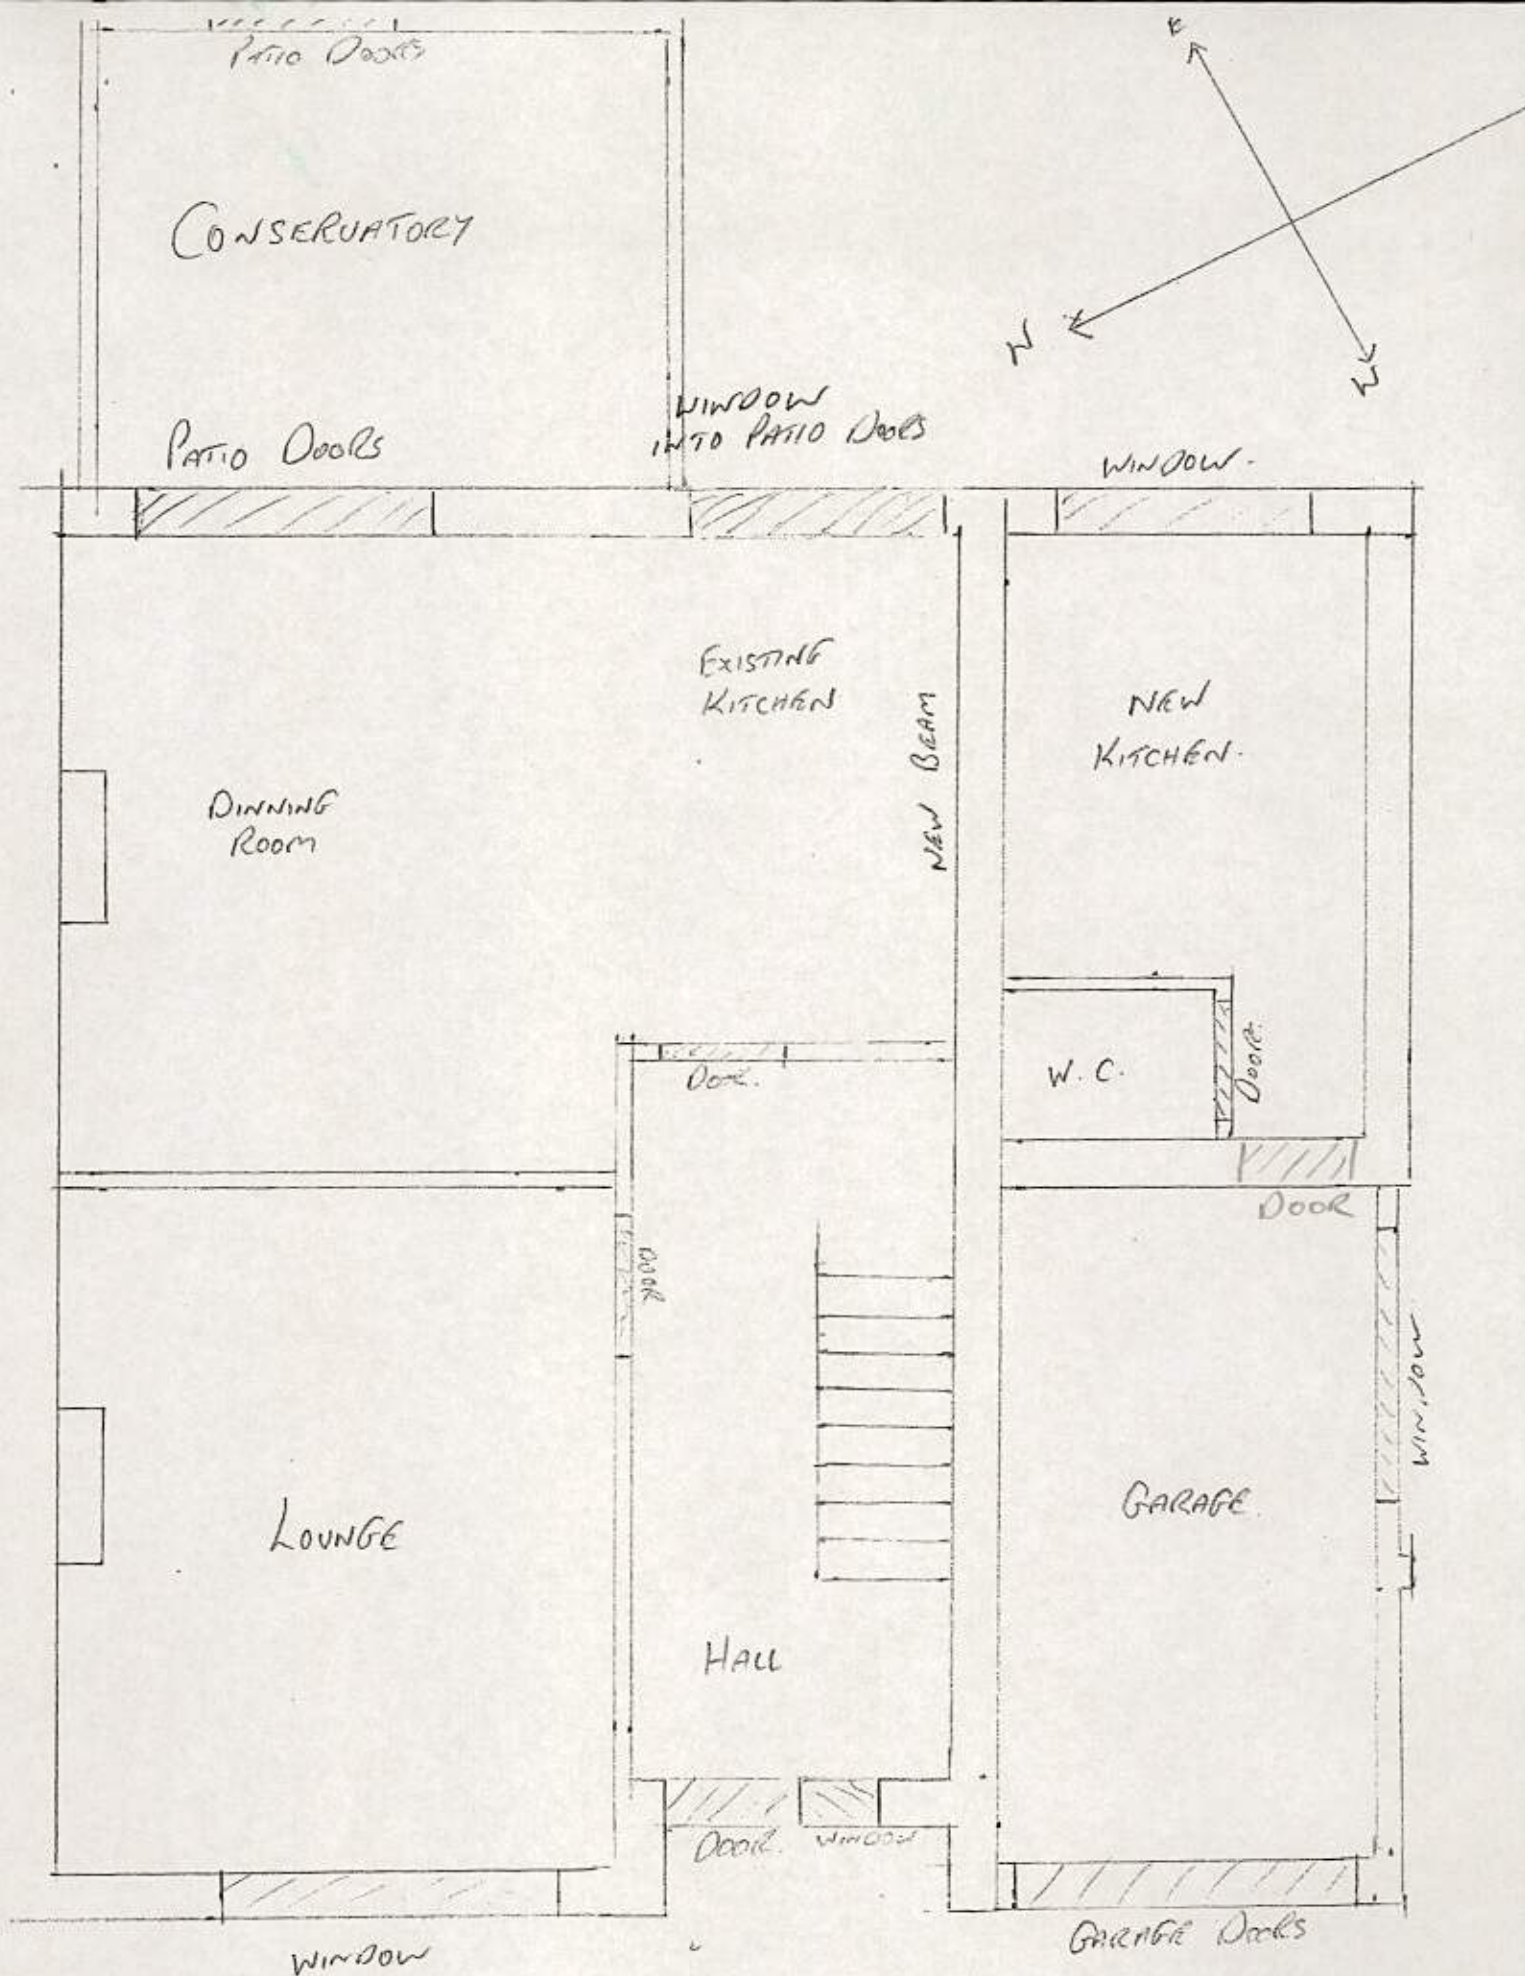

GROUND FLOOR PLAN

1: 50.