SCALE 1:100

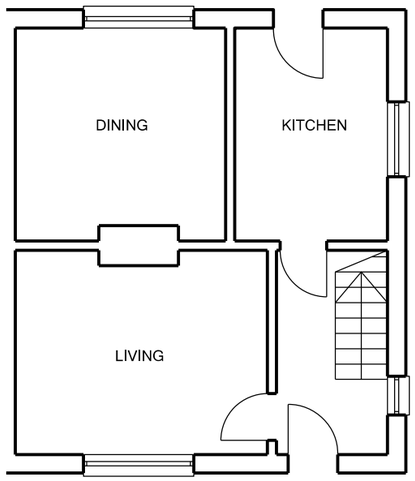

01 EXISTING GROUND FLOOR PLAN

SCALE 1:100

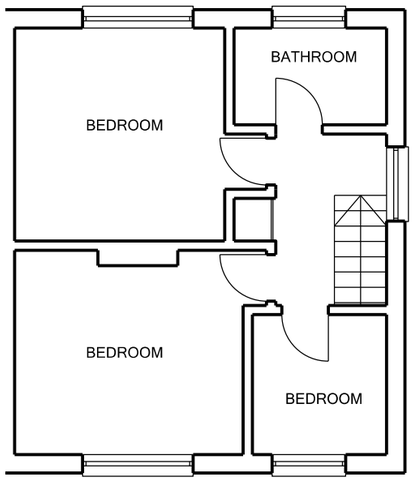

02 EXISTING FIRST FLOOR PLAN

SCALE 1:100

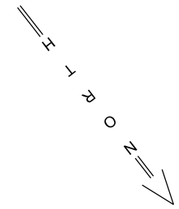

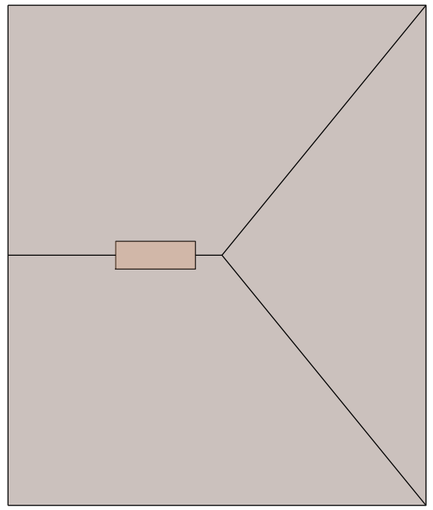

03 EXISTING ROOF PLAN

SCALE 1:100

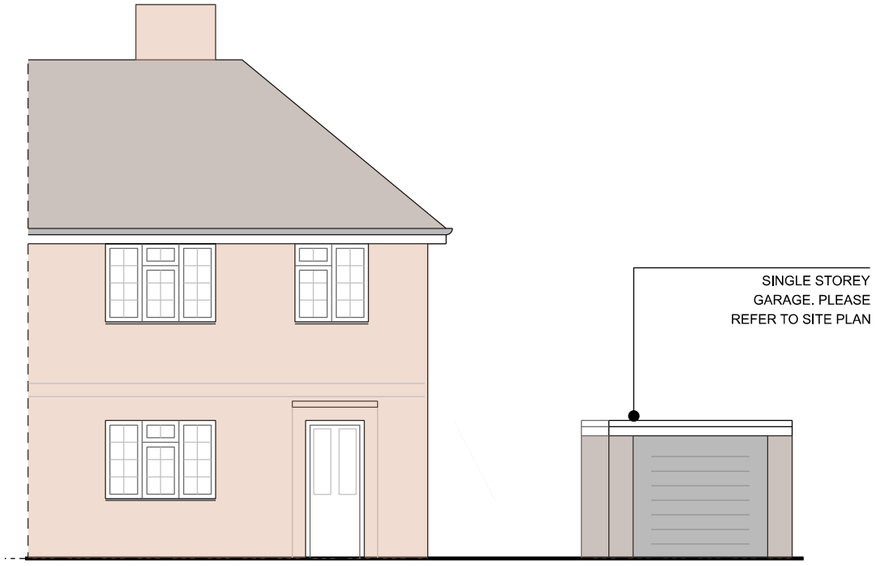

04 EXISTING FRONT ELEVATION

SCALE 1:100

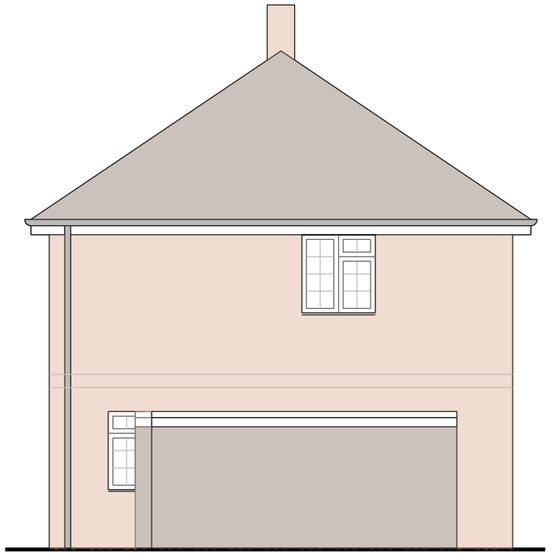

05 EXISTING SIDE ELEVATION

SCALE 1:100

06 EXISTING REAR ELEVATION

SCALE 1:100

REV.	BY	REASON FOR ISSUE	DATE
-	HAS	FOR INFORMATION	26/01/22

NOTES

Do not scale - use figured dimensions. Dimensions to be verified on site by contractor prior to construction. Discrepancies to be highlighted and resolved in the detailed design stage. Drawings are produced for architectural intent purposes only. Structural calculations, sizing and dimensions TBC by Structural Engineer.

PROJECT

103 GRIFFIN CRESCENT
BN17 7LH

SIDE EXTENSION

H A S

HAS Studio LLP

hasstudio.co.uk | @hasstudio_

hello@hasstudio.co.uk

TITLE

EXISTING PLANS AND ELEVATIONS

SCALE	DRAWING NO.	REV.
1:100 A3	22046 - E - 001	-