


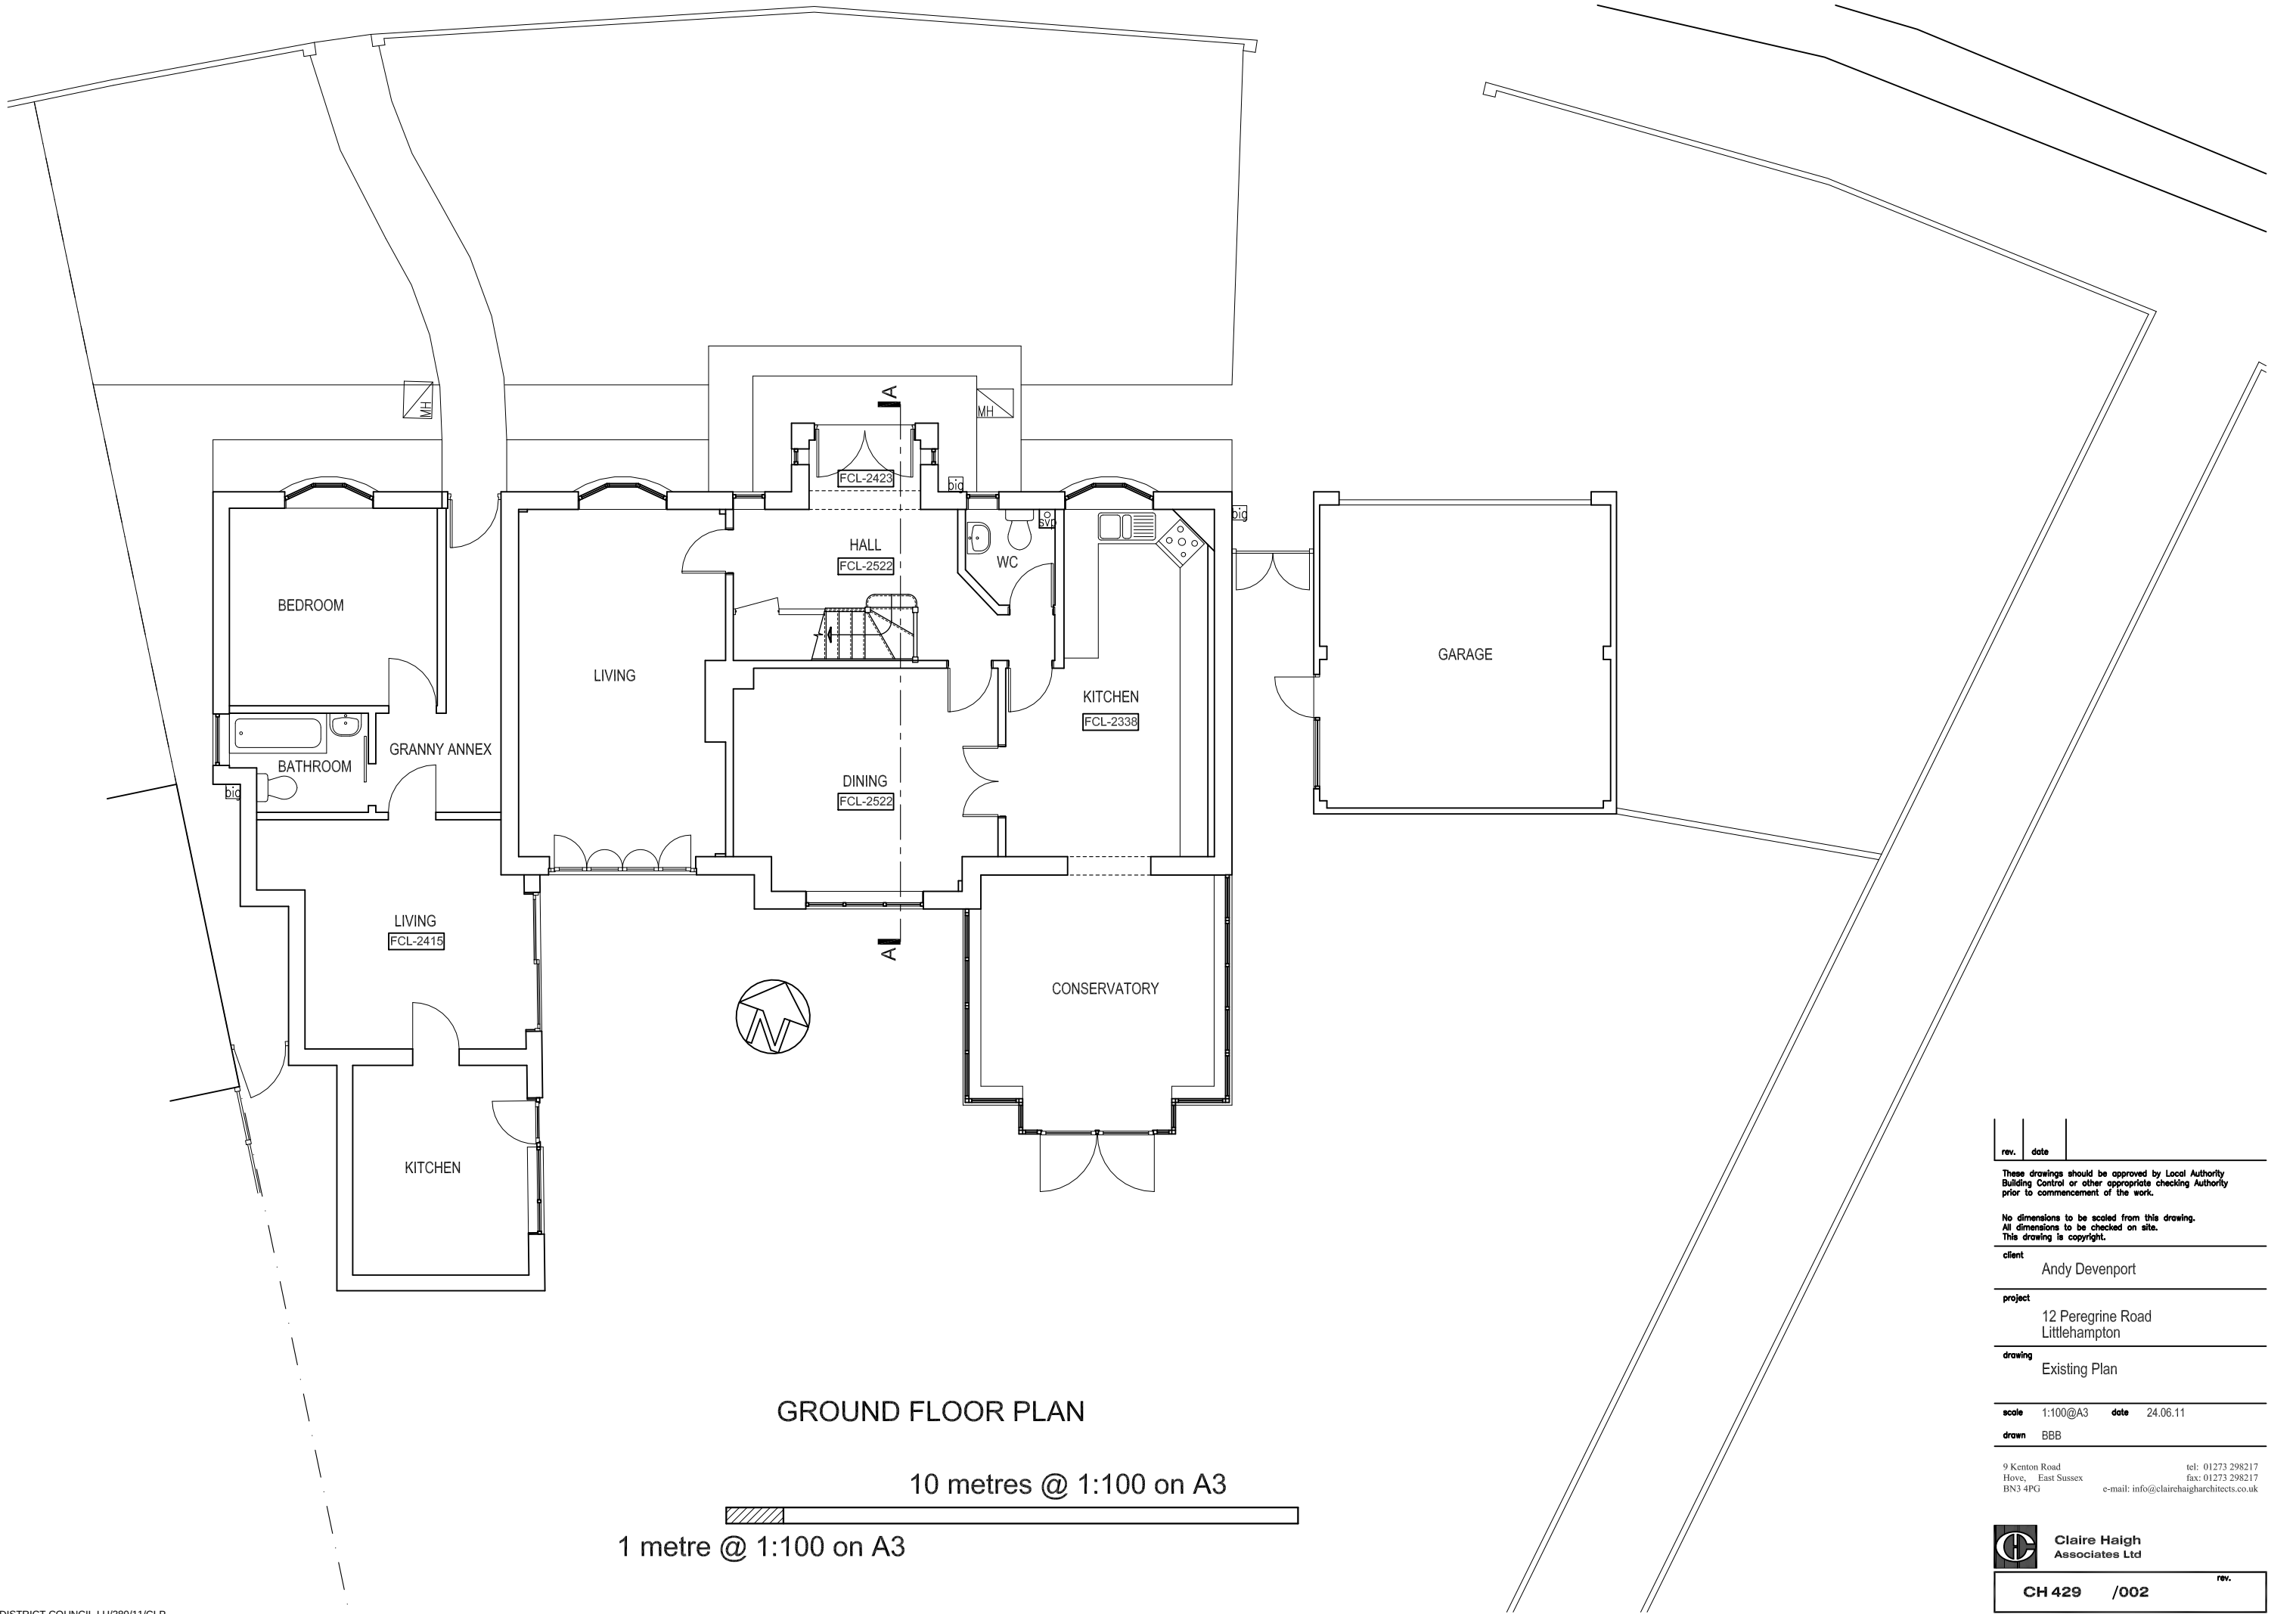

rev.	date

These drawings should be approved by Local Authority Building Control or other appropriate checking Authority prior to commencement of the work.

No dimensions to be scaled from this drawing. All dimensions to be checked on site. This drawing is copyright.

client
Andy Devenport

project
12 Peregrine Road
Littlehampton

drawing
Existing Plan

scale
1:100@A3

date
24.06.11

drawn
BBB


9 Kenton Road
Hove, East Sussex
BN3 4PG

tel: 01273 298217
fax: 01273 298217
e-mail: info@clairehaigharchitects.co.uk

C Claire Haigh
Associates Ltd

CH 429 /002

rev.

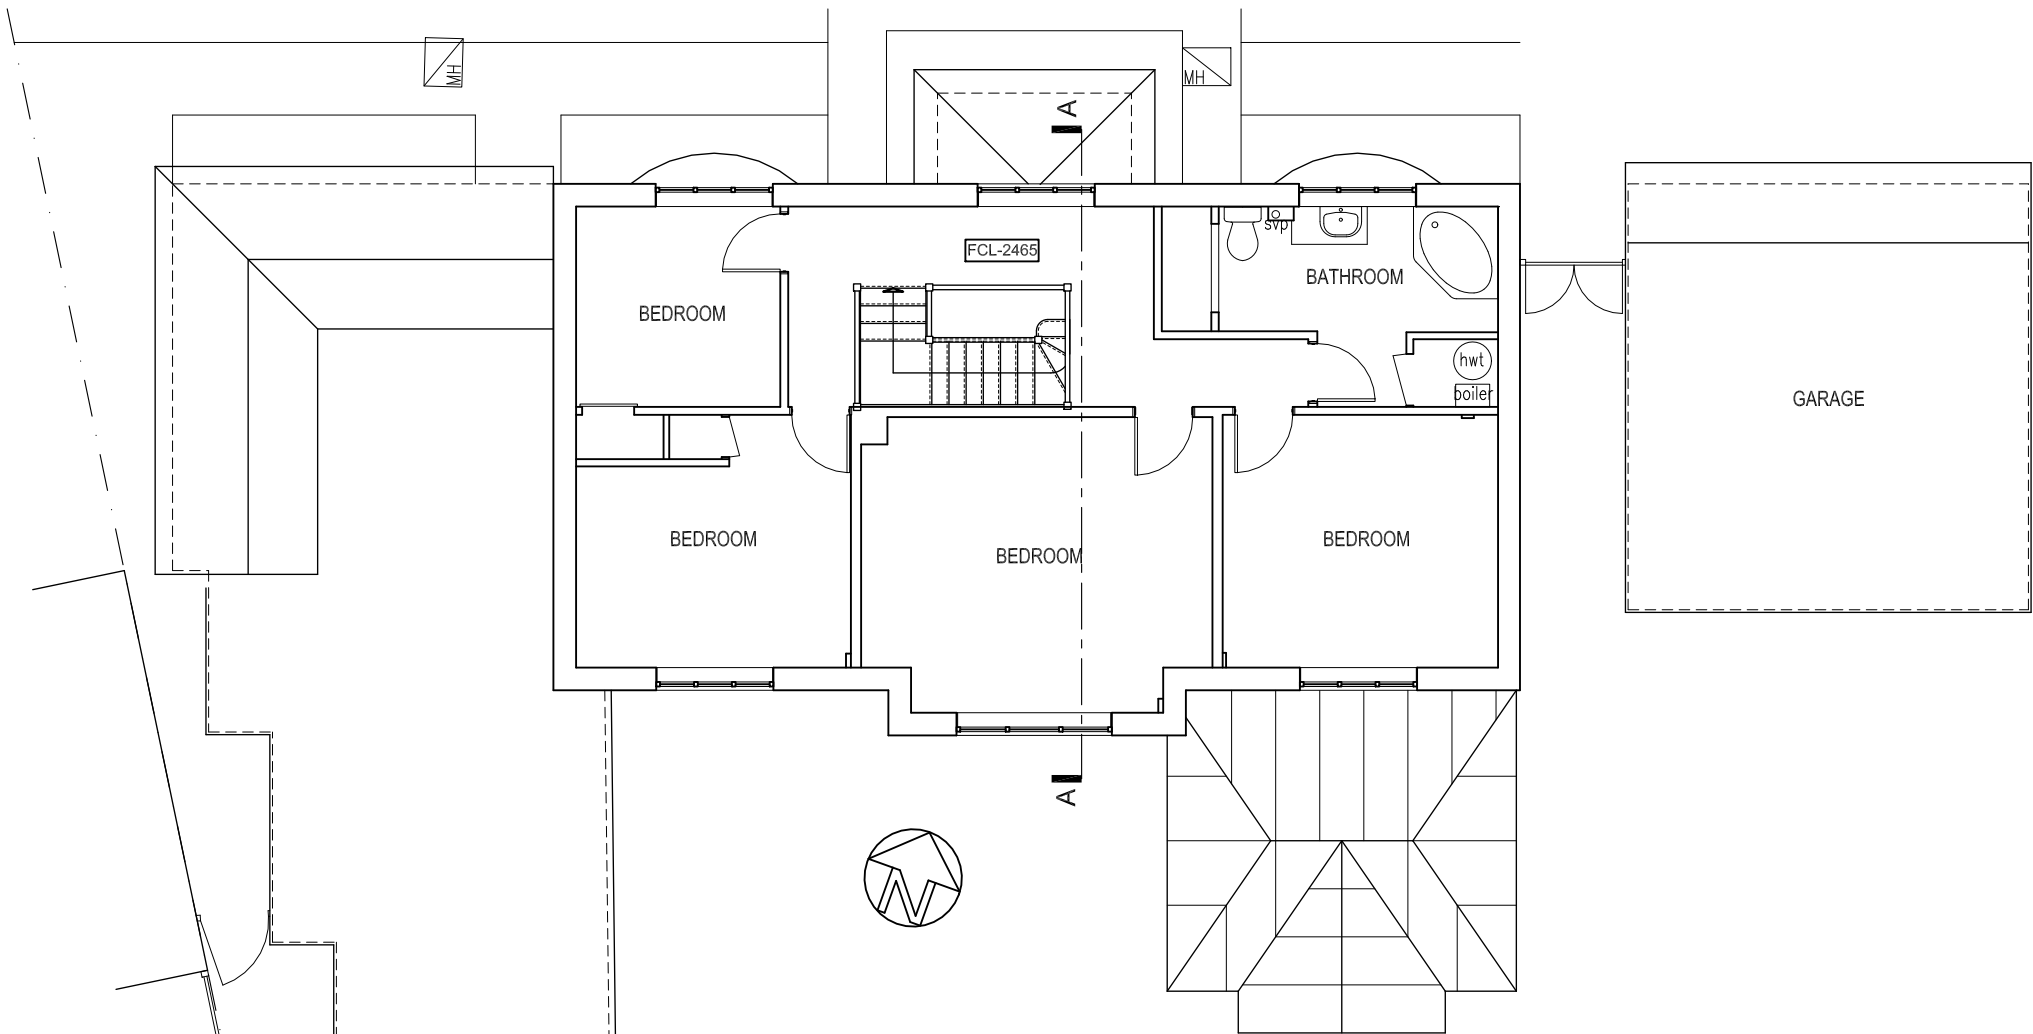

FIRST FLOOR PLAN

10 metres @ 1:100 on A3
1 metre @ 1:100 on A3



SECTION A : A



FRONT (NORTH) ELEVATION

rev.	date

These drawings should be approved by Local Authority Building Control or other appropriate checking Authority prior to commencement of the work.

No dimensions to be scaled from this drawing. All dimensions to be checked on site. This drawing is copyright.

client
Andy Devenport

project
12 Peregrine Road
Littlehampton

drawing
Existing Plan, Elevation & Section

scale
1:100@A3

date
24.06.11

drawn
BBB

9 Kenton Road
Hove, East Sussex
BN3 4PG

tel: 01273 298217

fax: 01273 298217

e-mail: info@clairehaigharchitects.co.uk



Claire Haigh
Associates Ltd

CH 429 /003

rev.