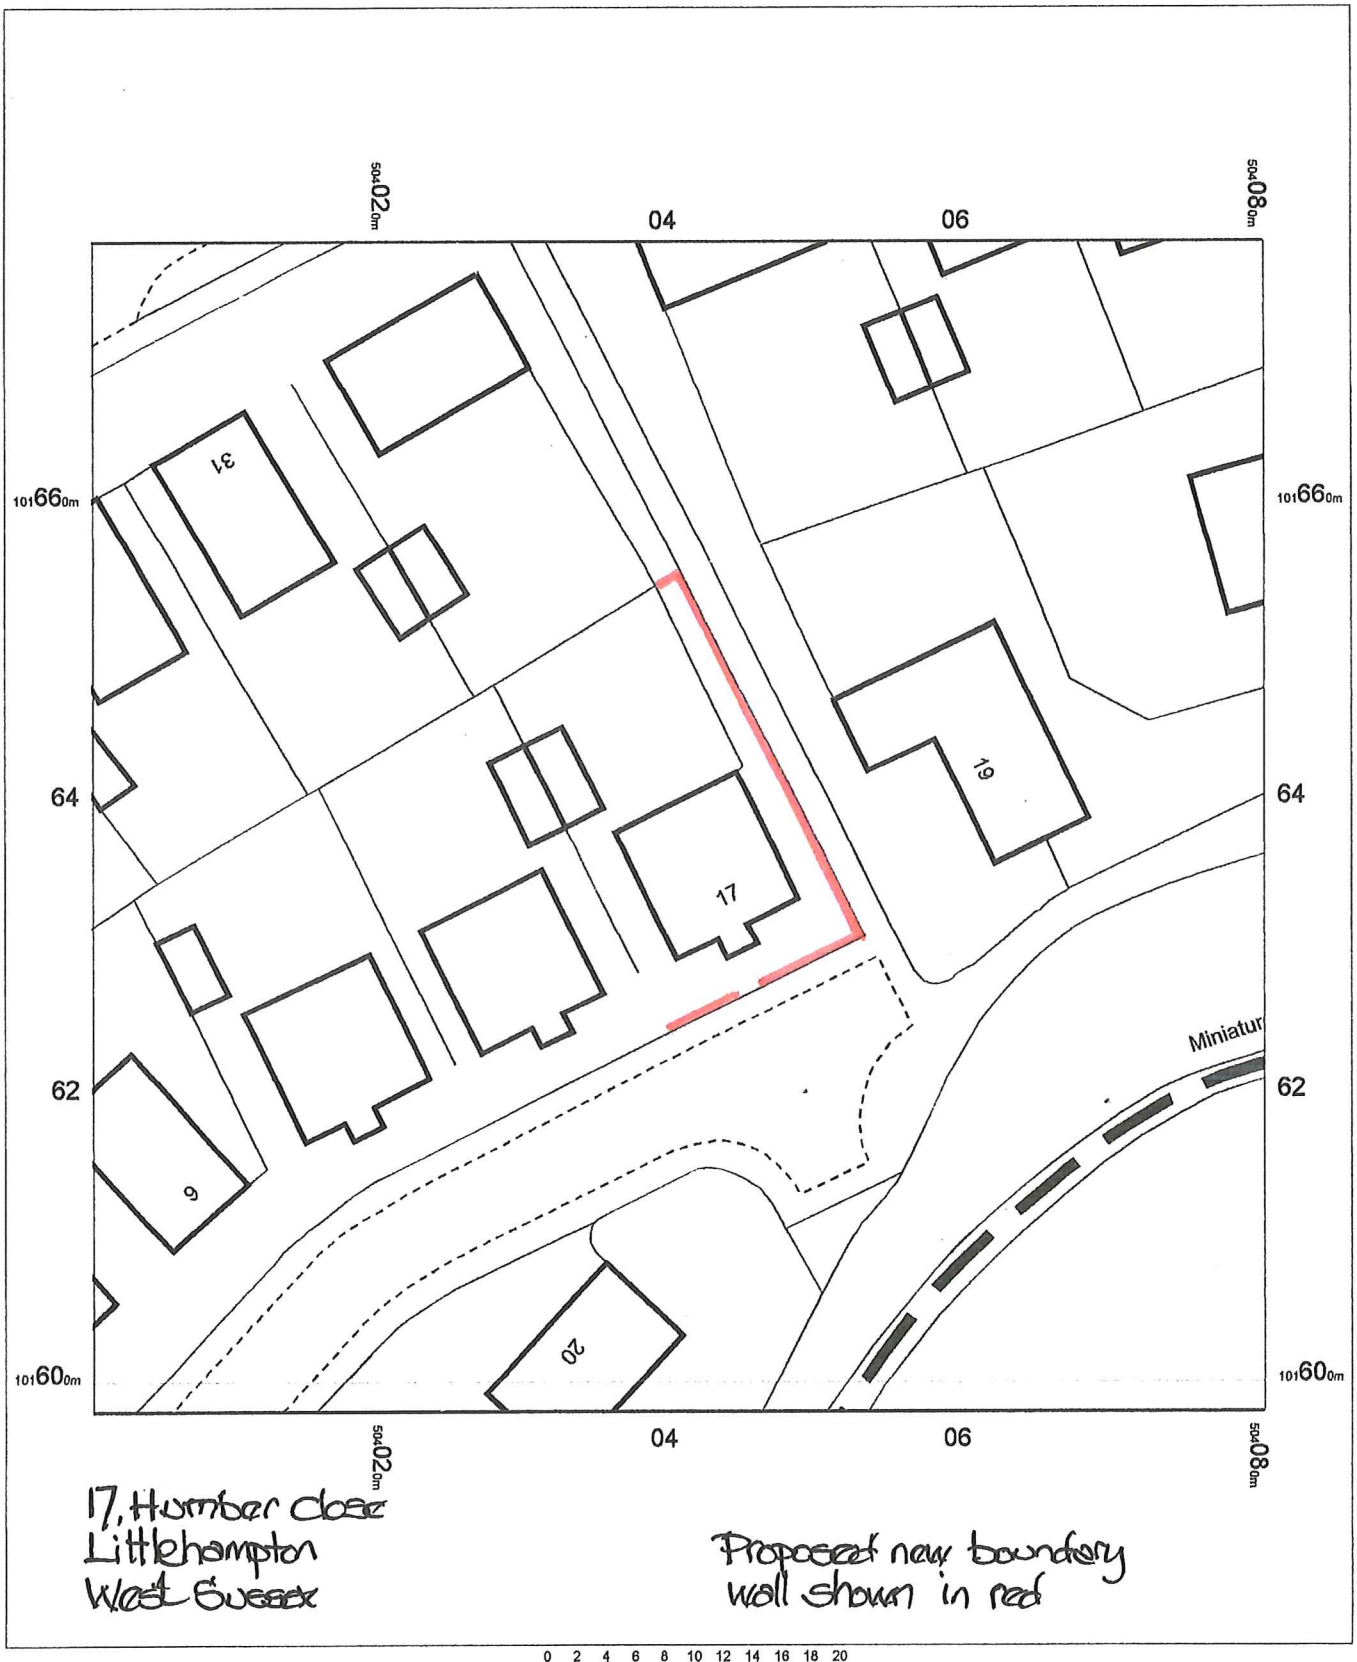

17, Humber Close
Littlehampton
West Sussex

Proposed new boundary wall shown in red

0 2 4 6 8 10 12 14 16 18 20
m

N

OS MasterMap 1250/2500/10000 scale
19 August 2015, ID: CM-00456346
www.centremapslive.co.uk

1:500 scale print at A4, Centre: 504041 E, 101638 N

©Crown Copyright Ordnance Survey. Licence no. 100019980

Mapping sourced from Ordnance Survey

ARUN DISTRICT COUNCIL LU/280/15/HH