
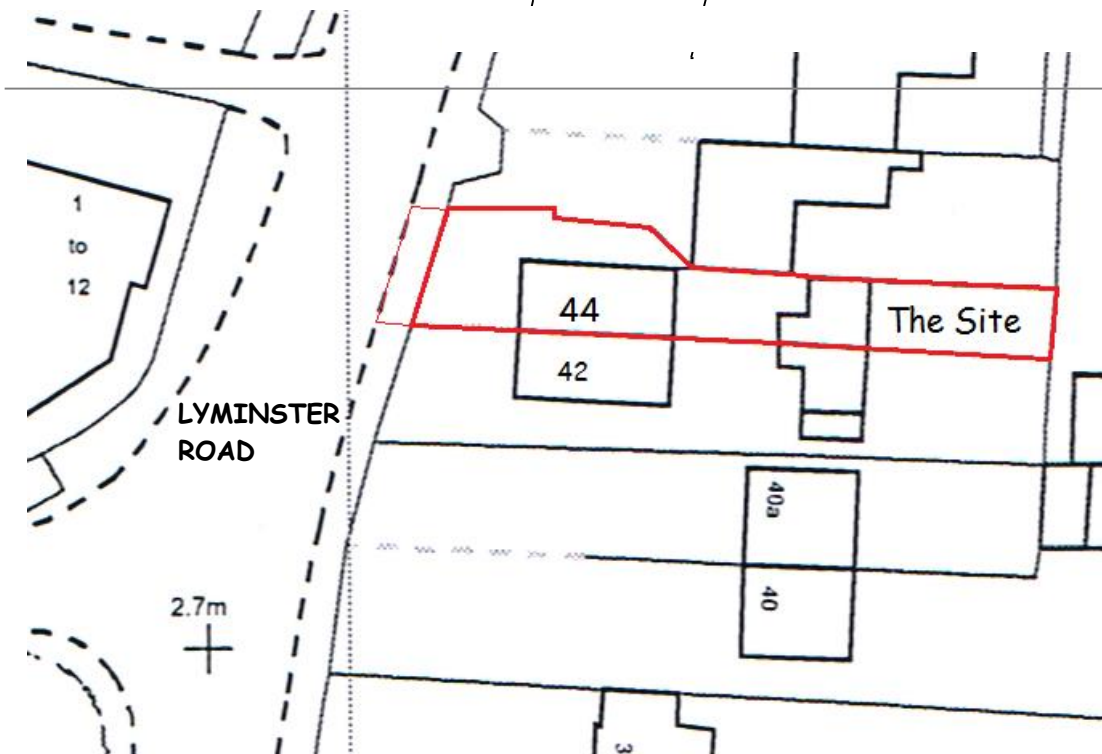


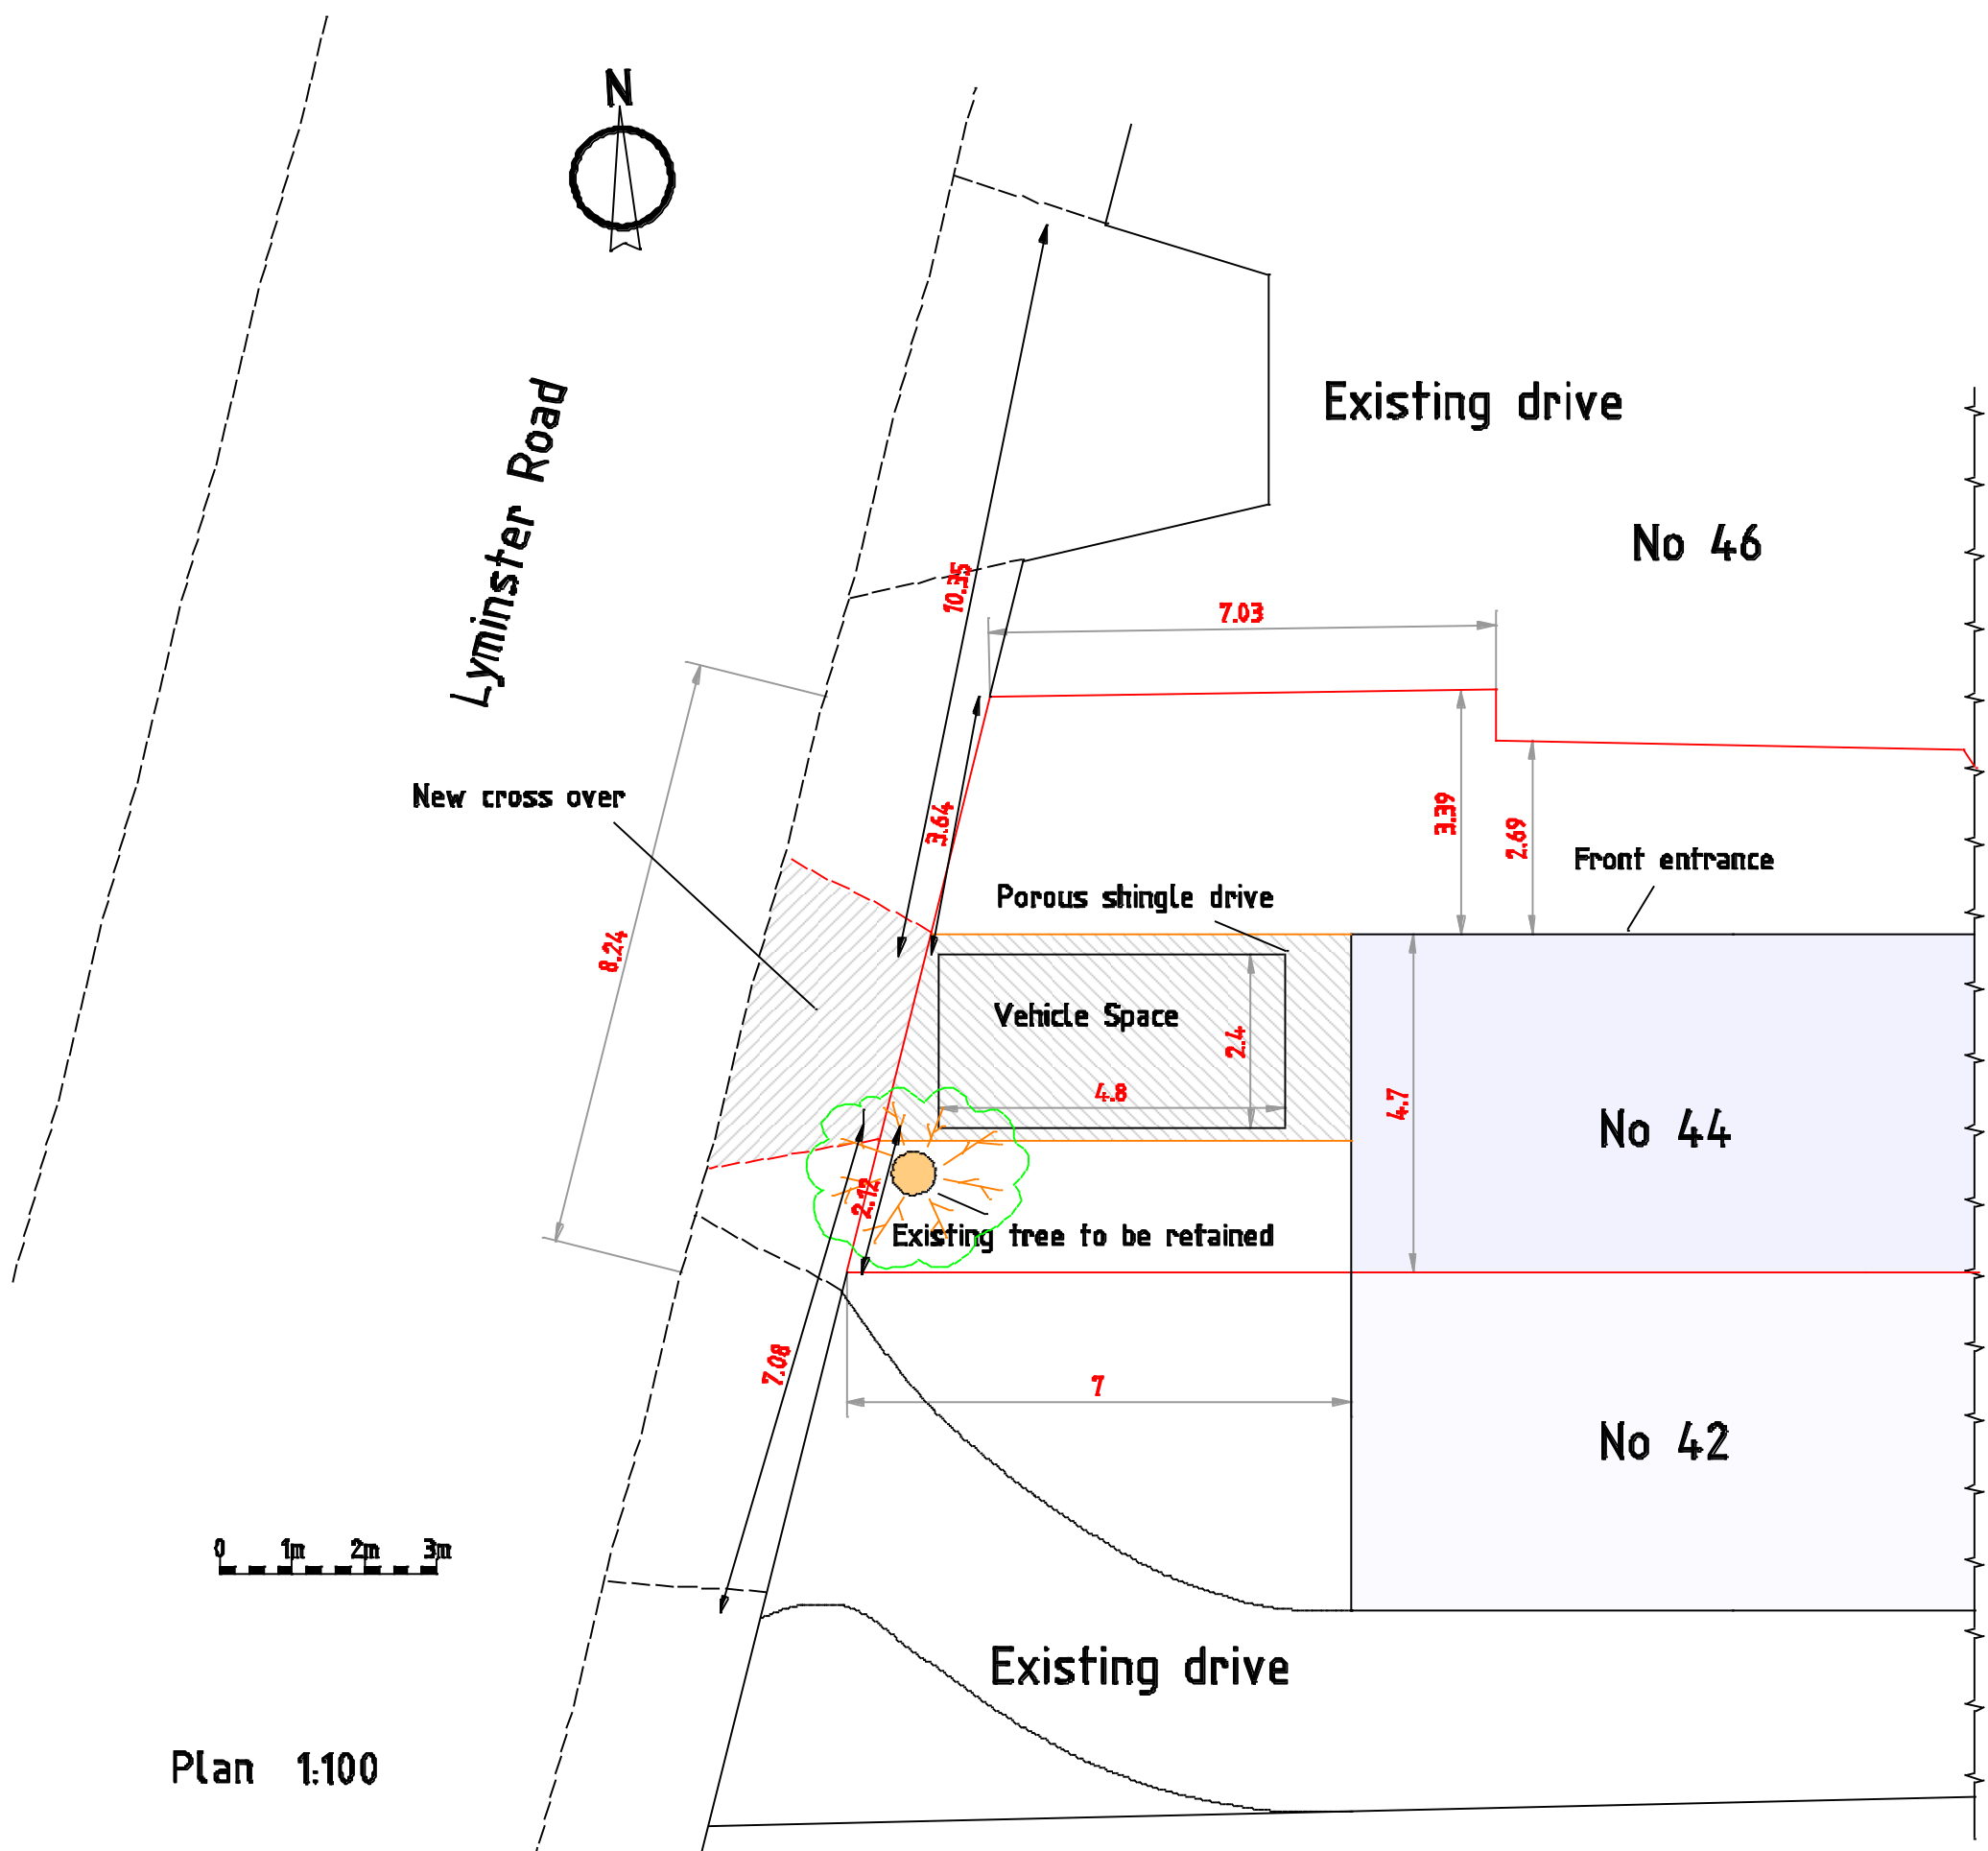

PROJECT
 Proposed vehicle cross-over and
 car standing space to front of
 44 Lymminster Road, Littlehampton.
 BN17 7LB

CLIENT Mr T Burfon

Scales
 1:50, 1:100
 1:500, 1:1250

Date
 August 2015

Drawn
 srb

Revisions
 A) Sept 15 Visibility splays shown

Drawing No 15/15/06

1A