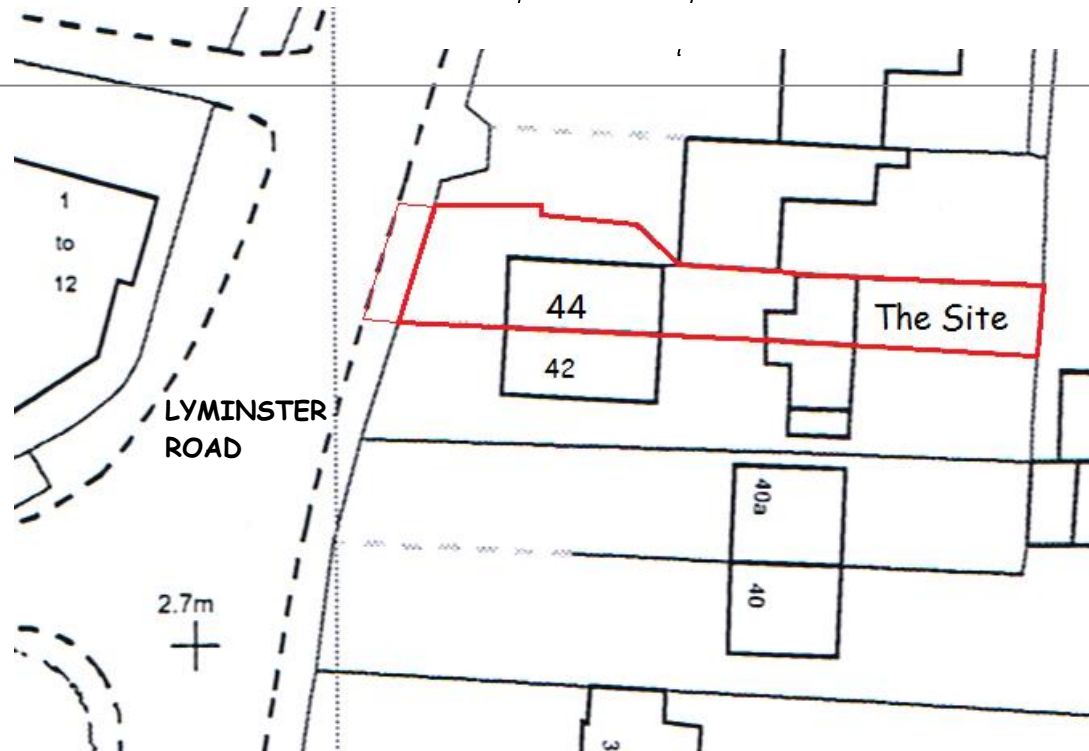
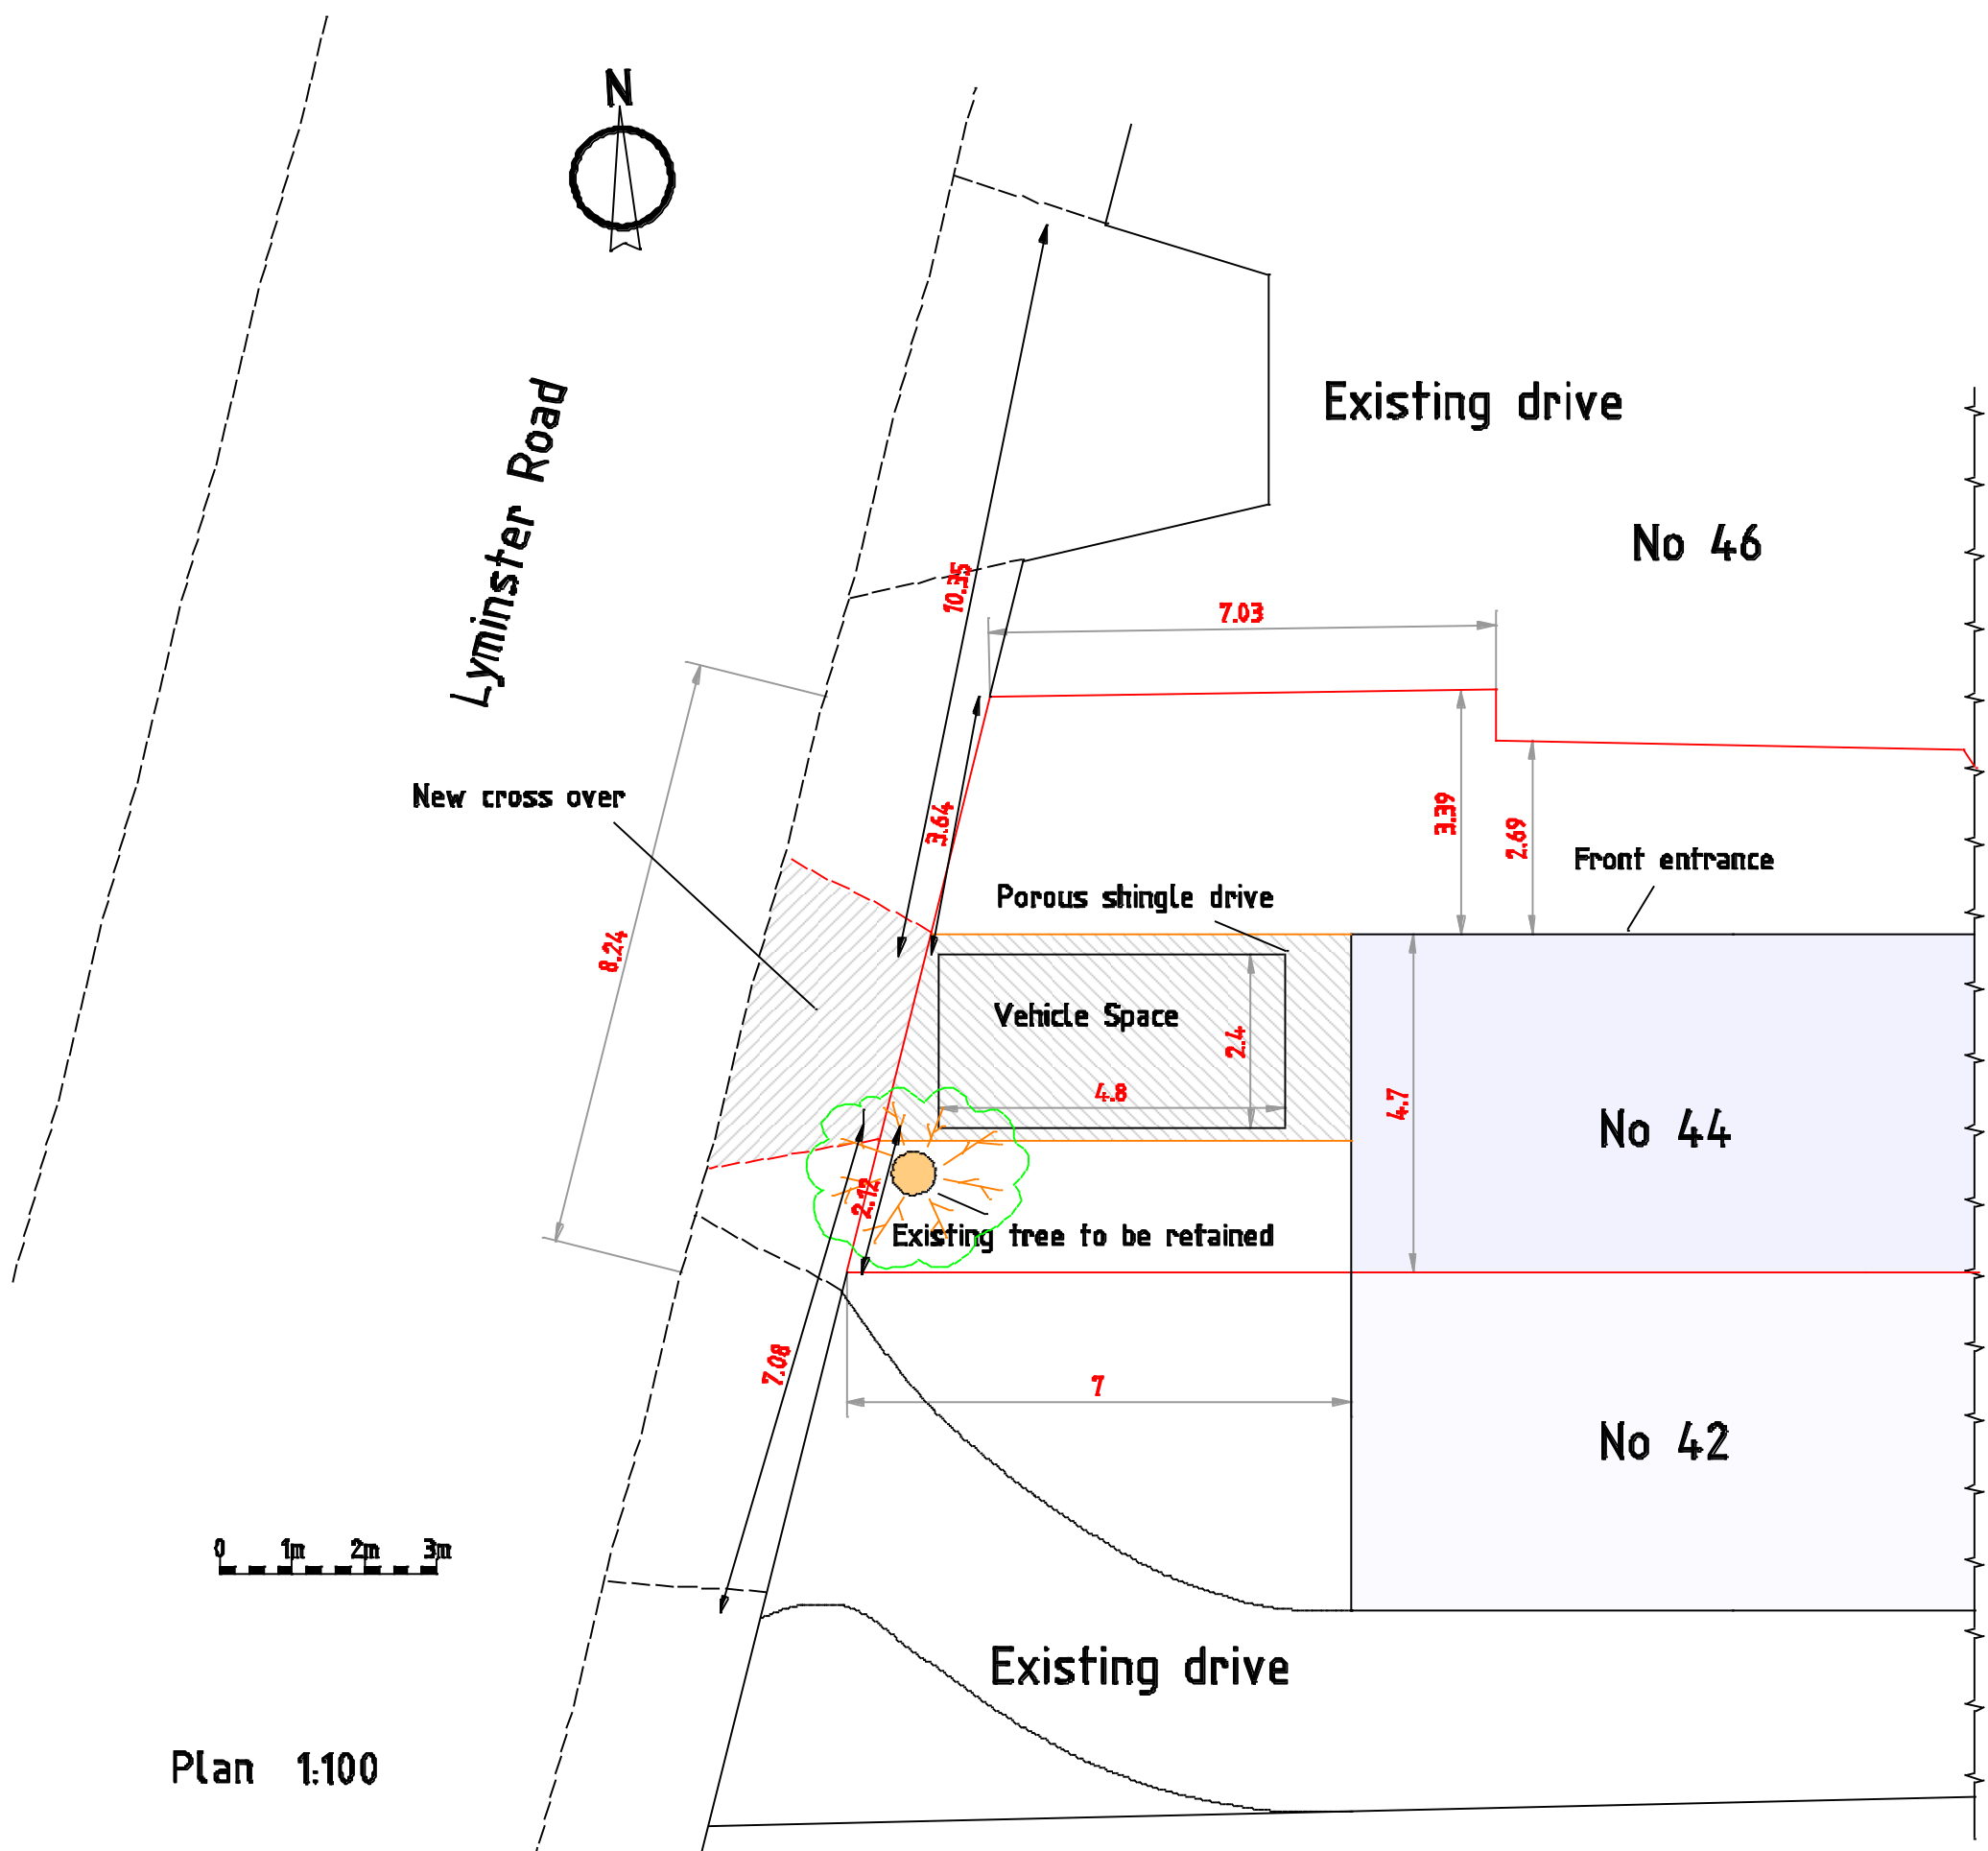


PROJECT
Proposed vehicle cross-over and
car standing space to front of
44 Lymminster Road, Littlehampton.
BN17 7LB

CLIENT Mr T Burfon

Scales
1:50, 1:100
1:500, 1:1250

Date
August 2015

Drawn
srb

Revisions
A) Sept 15 Visibility splays shown

Drawing No 15/15/06

1A