

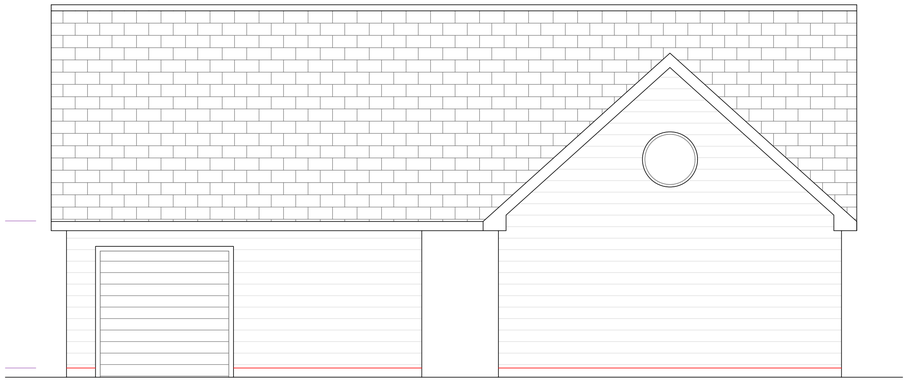


REAR ELEVATION
East

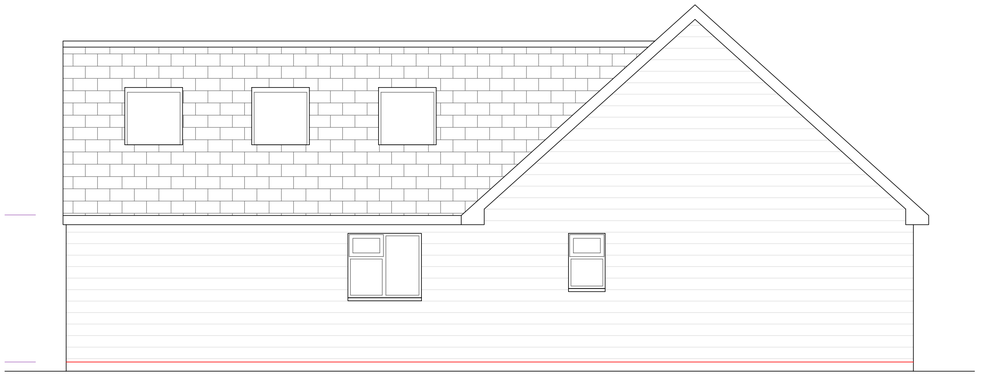


SIDE ELEVATION
North

PROPOSED ELEVATIONS 1:50

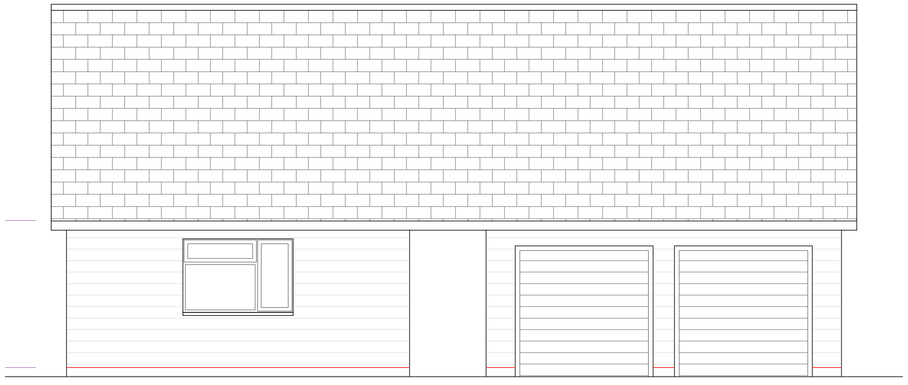

FRONT ELEVATION
West

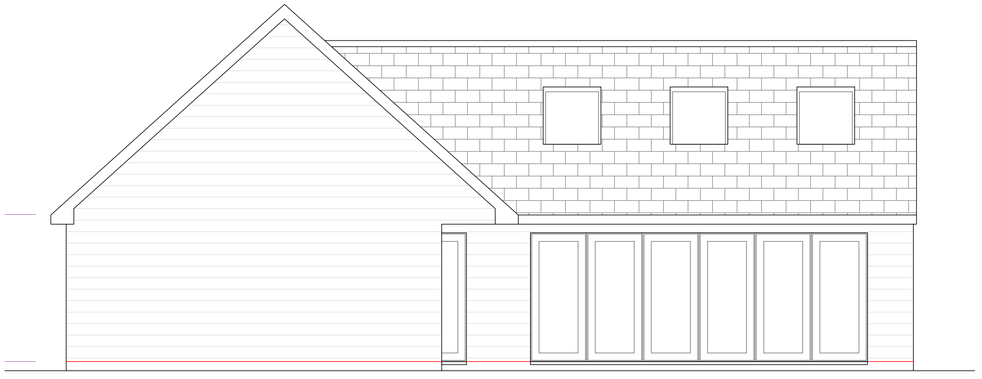

SIDE ELEVATION
South

1 0 5 10

Scale bar 1:50

All dimensions to be checked on site prior to commencement of work, except for planning purposes.

This drawing is the copyright of
CALDOTEC LTD
and may not be copied, altered or reproduced in any way without written authority.

CALDOTEC LTD
11 THE PARADE
WILLOWHAYNE CRESCENT
EAST PRESTON
WEST SUSSEX
BN16 1NS
Telephone
01903 859176

PROPOSED ELEVATIONS

Dormy Cottage Annexe
Rope Walk
Littlehampton
West Sussex BN17 5DE

CLIENT Ms S Maddox

R1	Porthole window	RM	KW	09/08/16
Issue	Details	Drawn	Check	Date

SCALE AS SHOWN on A1
DATE 09/08/16
DRAWING NUMBER 16055/02R1

ARUN DISTRICT COUNCIL LU/281/16/HH