

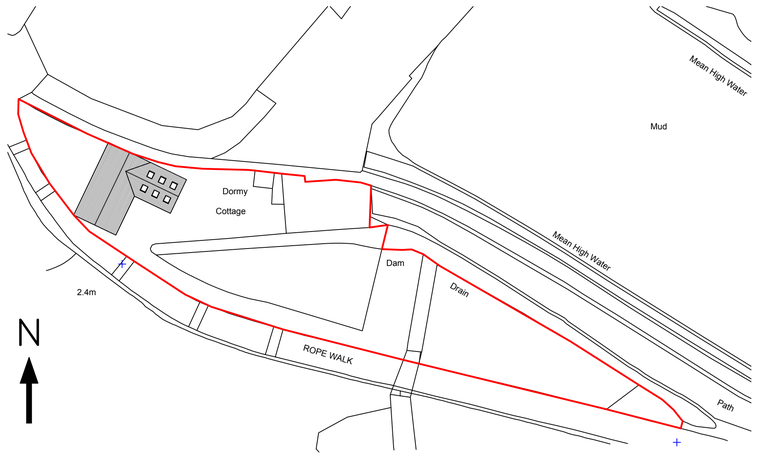


BLOCK 1:500

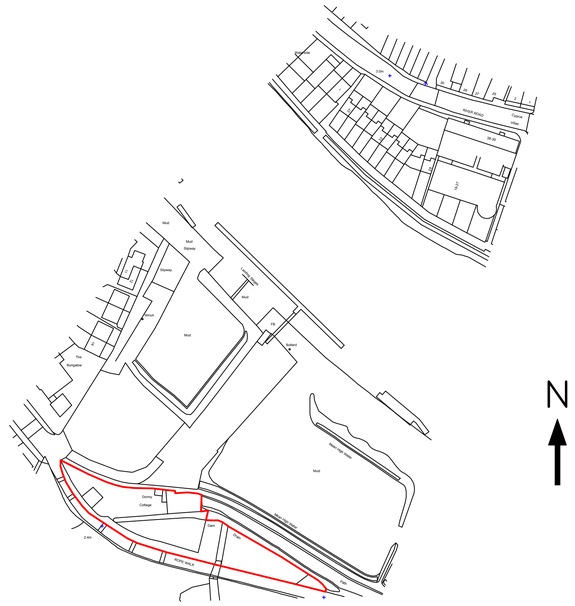


Ordnance Survey (c) Crown Copyright 2016. All rights reserved. Licence number 100022432

LOCATION 1:1250

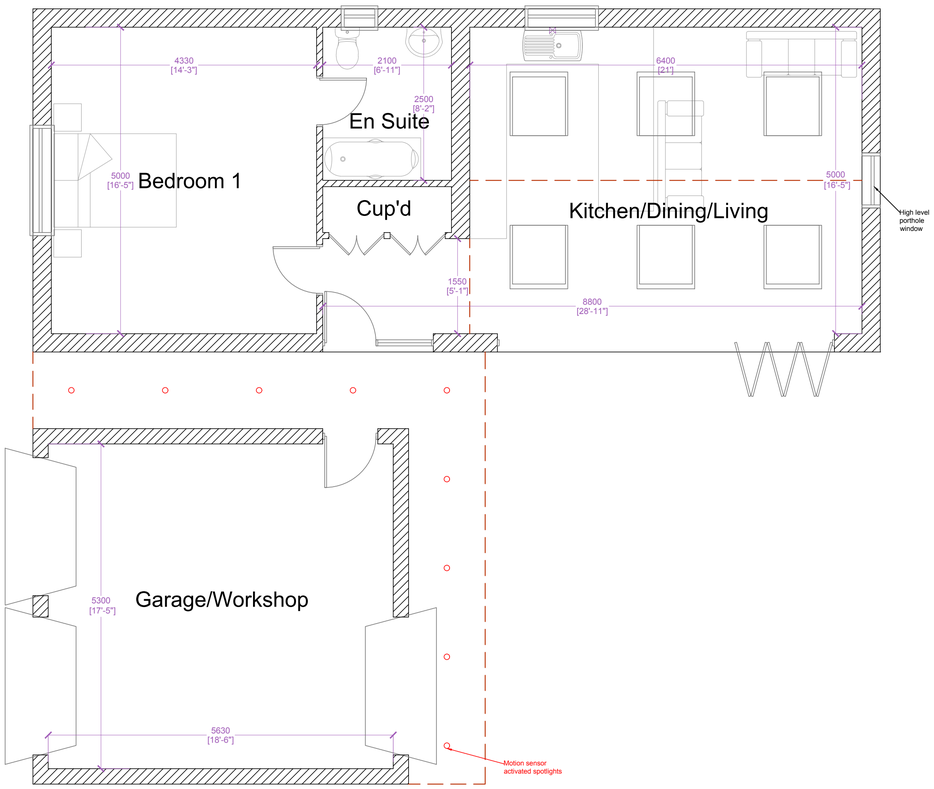

PROPOSED FLOOR PLAN 1:50

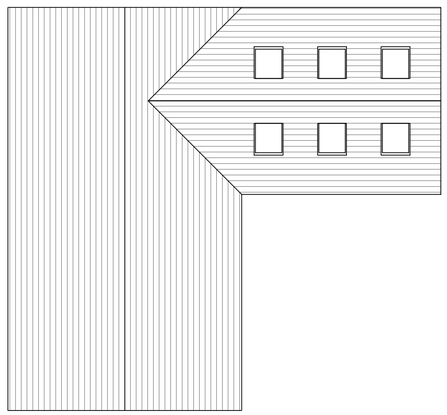

PROPOSED ROOF PLAN 1:100

5 0 10 20 30 40 50
Scale bar 1:1250

5 0 5 10 15 20 25
Scale bar 1:500

1 0 5 10
Scale bar 1:100

1 0 5 10
Scale bar 1:50

All dimensions to be checked on site prior to commencement of work, except for planning purposes.

This drawing is the copyright of
CALDOTEC LTD
and may not be copied, altered or reproduced in any way without written authority.

CALDOTEC LTD
11 THE PARADE
WILLOWHAYNE CRESCENT
EAST PRESTON
WEST SUSSEX
BN16 1NS
Telephone
01903 859176

PROPOSED FLOOR PLAN, ROOF PLAN, LOCATION & BLOCK
Dormy Cottage Annexe
Rope Walk
Littlehampton
West Sussex BN17 5DE

CLIENT Ms S Maddox

R2	Boundary amendments	RM	RM	27/09/16
R1	Porthole window	RM	KW	09/08/16

Issue	Details	Drawn	Check	Date

SCALE AS SHOWN on A1
DATE 27/09/16
DRAWING NUMBER 16055/01R2