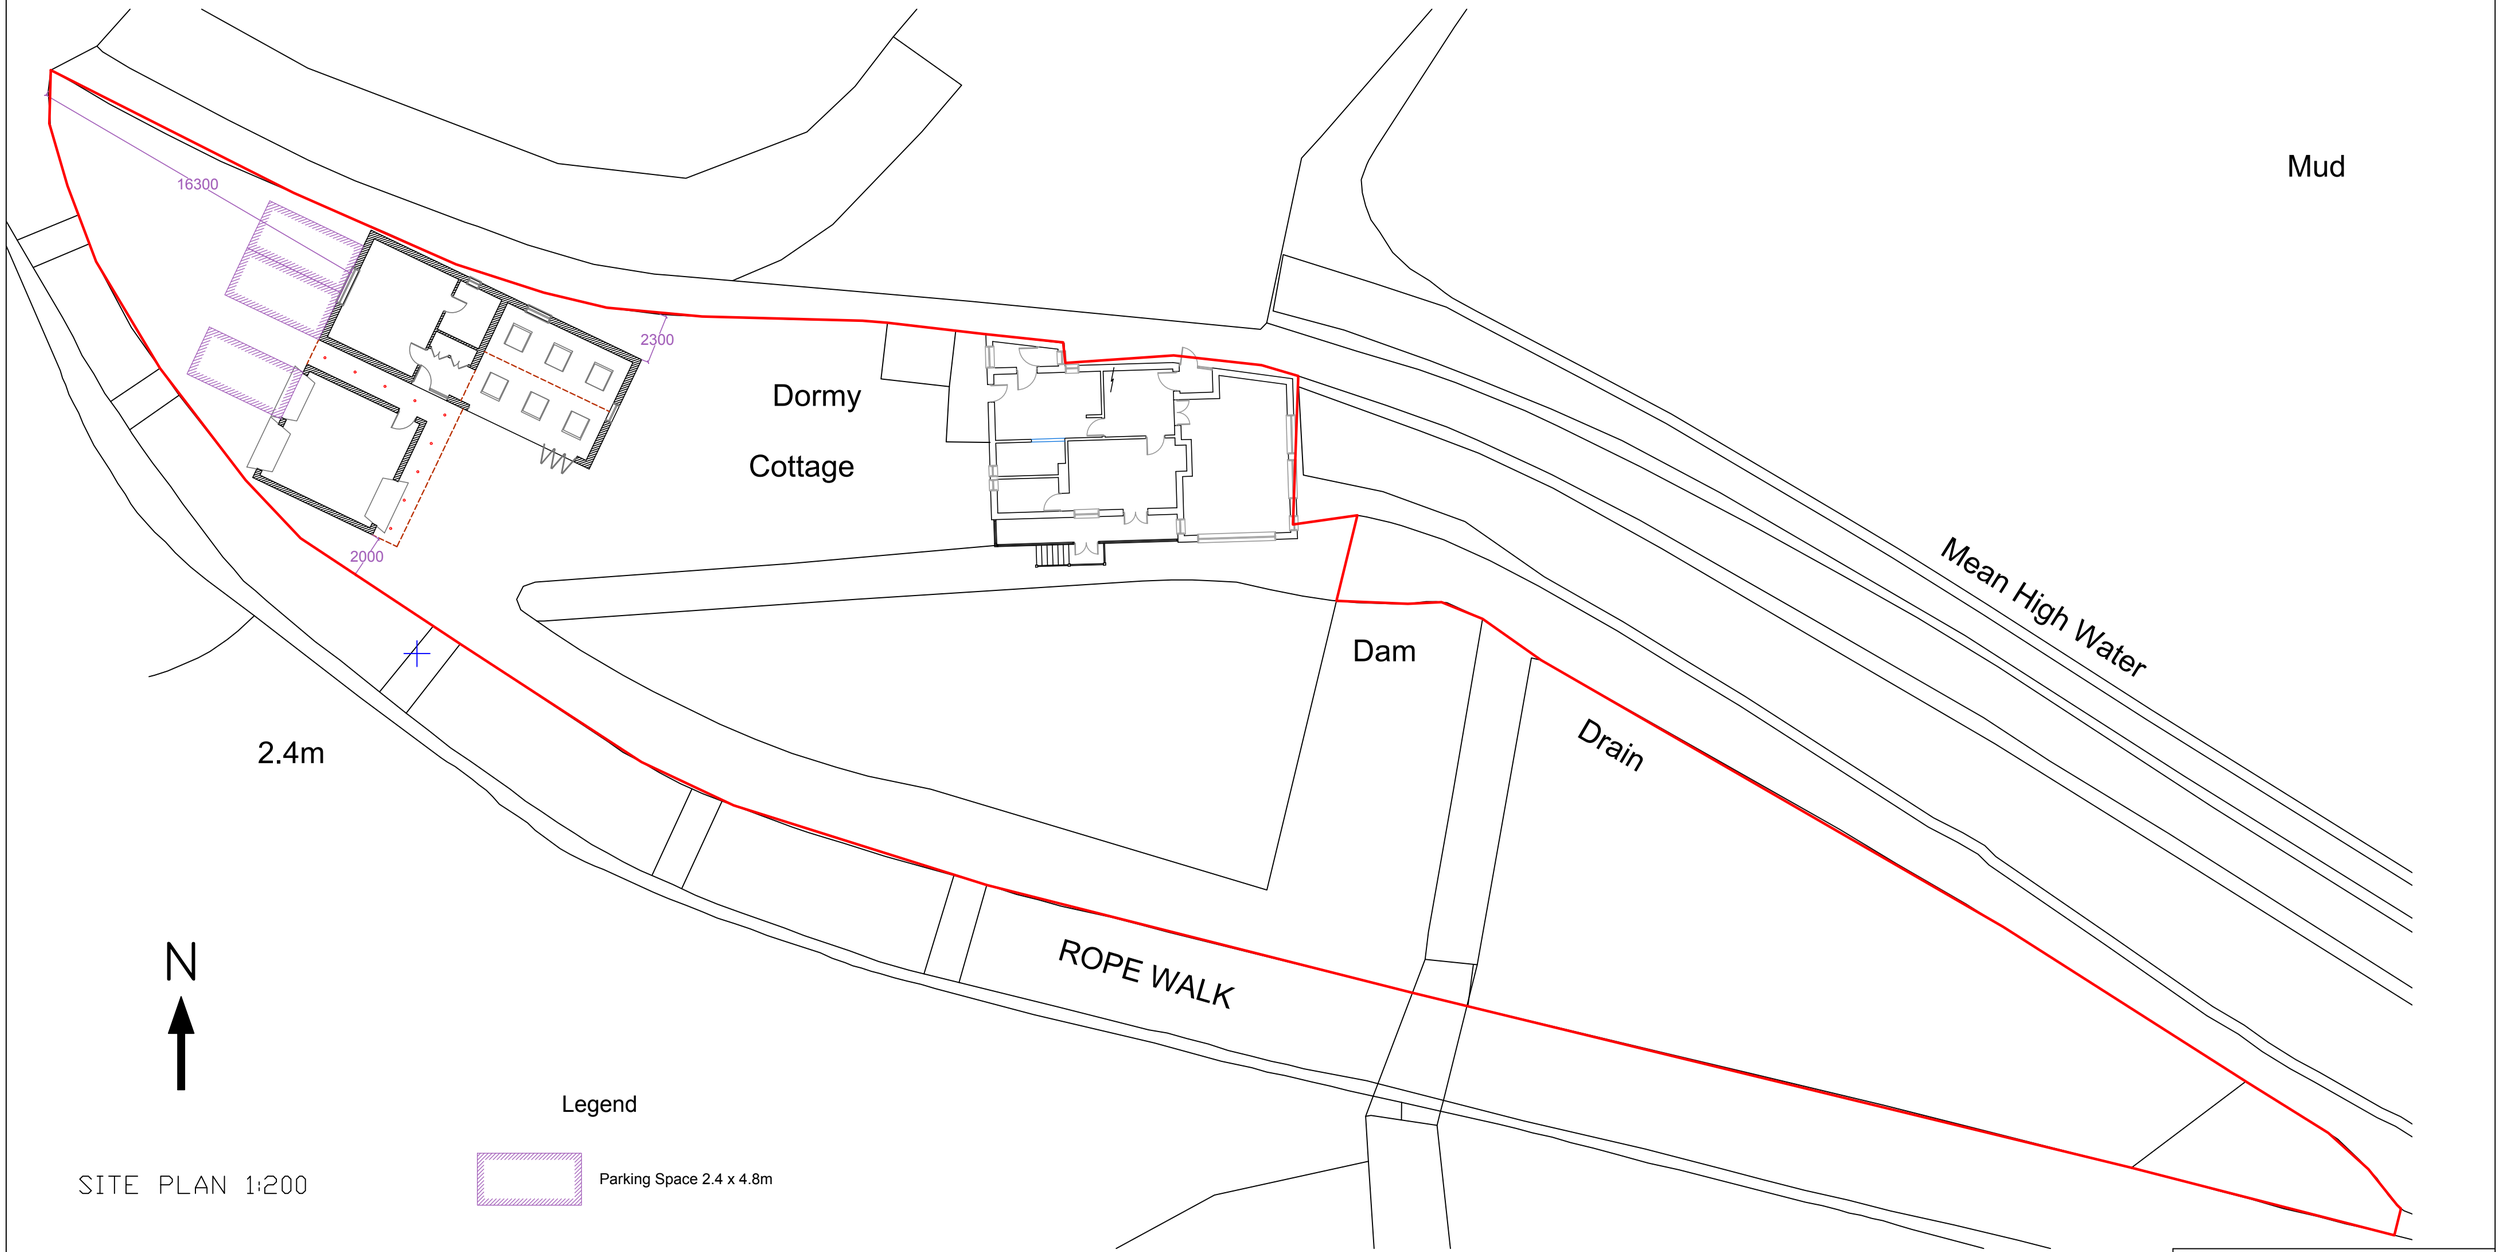


Legend

Parking Space 2.4 x 4.8m

SITE PLAN 1:200

All dimensions to be checked on site prior to commencement of work, except for planning purposes.

This drawing is the copyright of
CALDOTEC LTD
and may not be copied, altered or reproduced in any way without written authority.

CALDOTEC LTD
11 THE PARADE
WILLOWHAYNE CRESCENT
EAST PRESTON
WEST SUSSEX
BN16 1NS
Telephone
01903 859176

PROPOSED SITE PLAN

Dormy Cottage Annexe
Rope Walk
Littlehampton
West Sussex BN17 5DE

CLIENT Ms S Maddox

Issue	Details	Drawn	Check	Date
R3	Dims. to boundary	RM	RM	30/09/16
R2	Boundary amendments	RM	RM	27/09/16
R1	Amendments, dims & parking	RM	KW	09/08/16

SCALE AS SHOWN on A1
DATE 30/09/16
DRAWING NUMBER 16055/03R3

ARUN DISTRICT COUNCIL LU/231/16/HH