

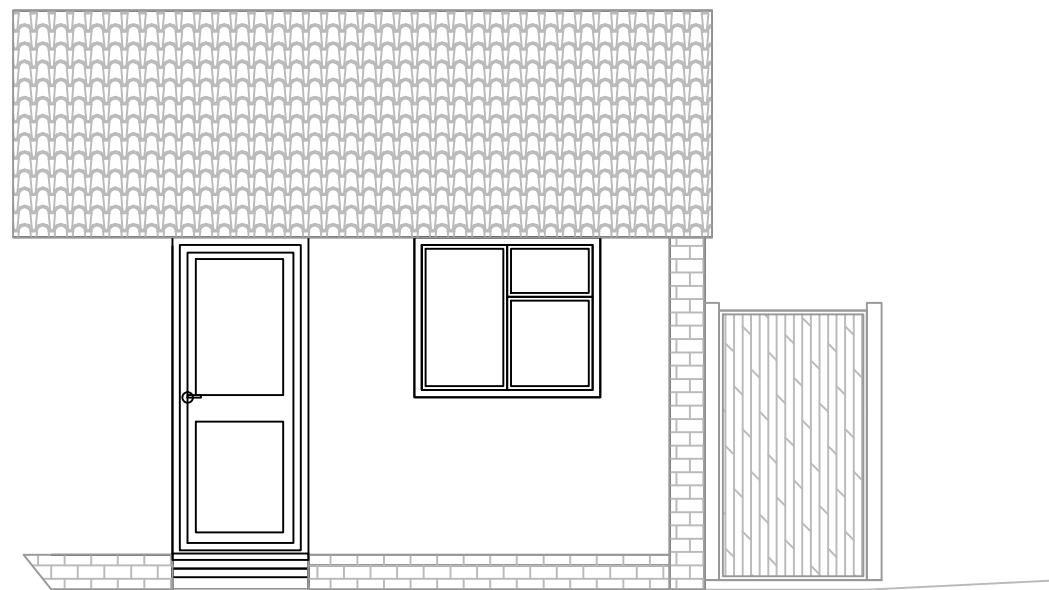
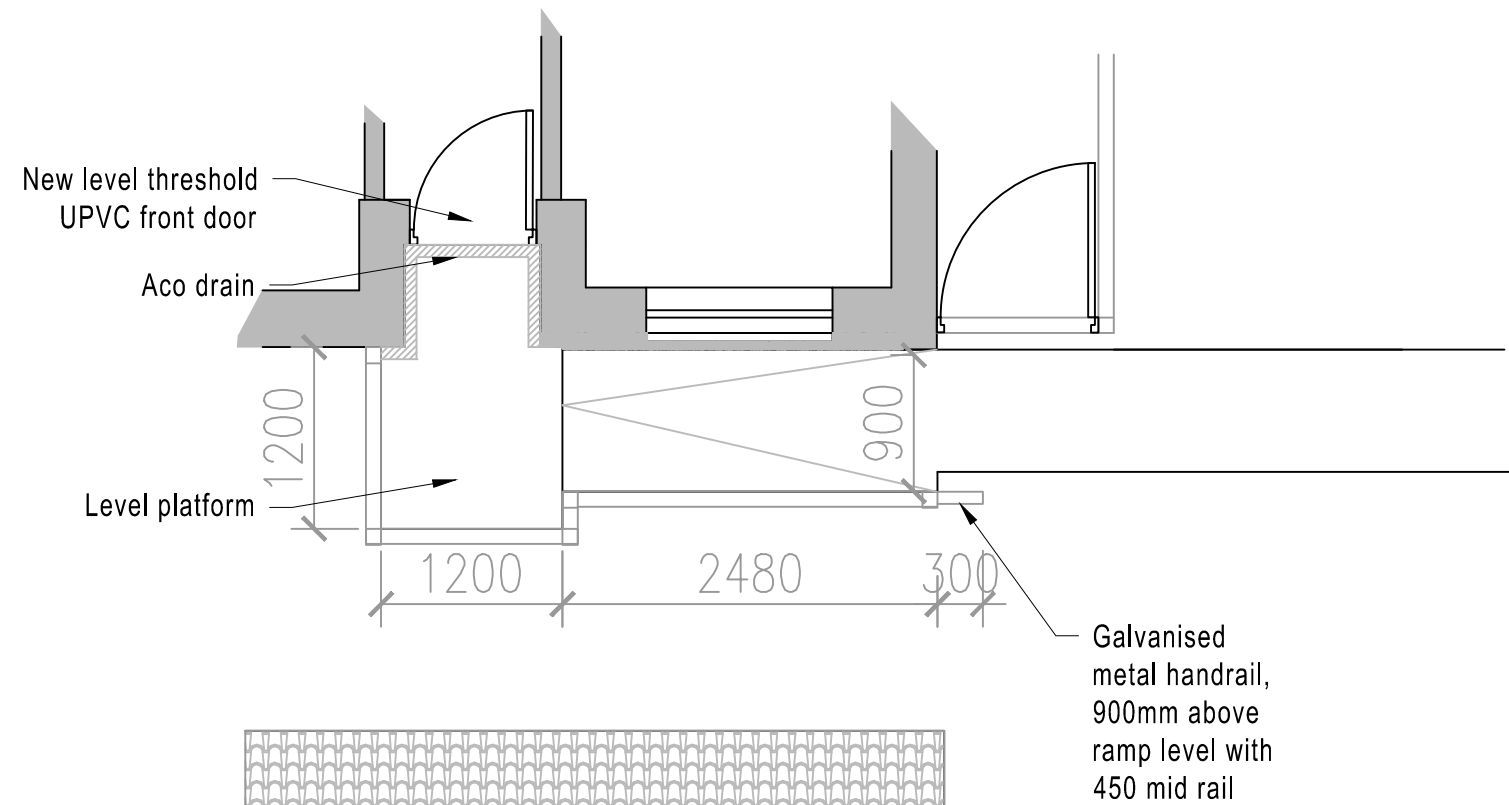


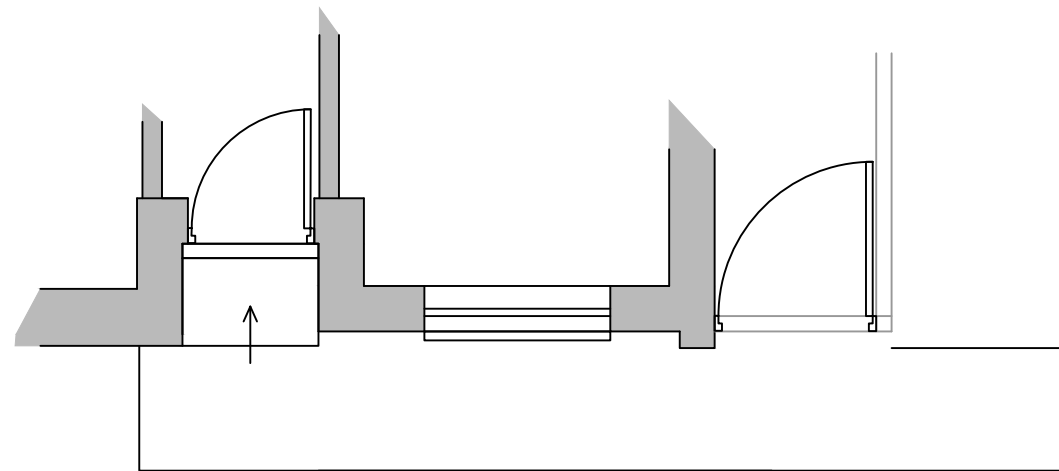

EXISTING PLAN 1:50

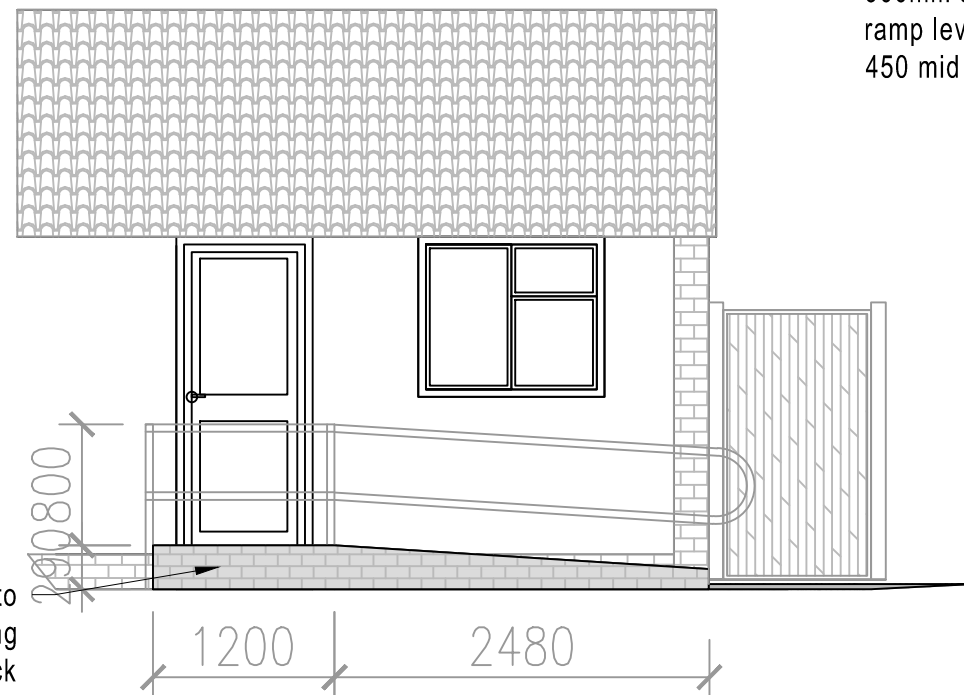

PROPOSED PLAN 1:50

NOTES:

1. All dimensions are in mm and must be checked on site.
2. Drawings are to be read in conjunction with accompanying documents.
3. Any errors or inaccuracies should be brought to the attention of Amber Living.

Contact Information	
Unit 3, Tungsten Building, George Street, Portslade, Brighton, BN41 1RA	Tel: 01273 410836 Email: Heather@amberliving.co.uk

		
living independently amber	CIAT Registered Practice	RICS

Client Name	Mrs A Pymm								
Address	34 Jays Close, Littlehampton								
Drawing Title	Existing & Proposed Front Access Plan								
Drawing Reference	HT/01/JaysClose34	Date	28/09/20						
Scale	1: 50	Paper	A3	Drawn By	HT	Revision		Direction	