
LU/282/09/A

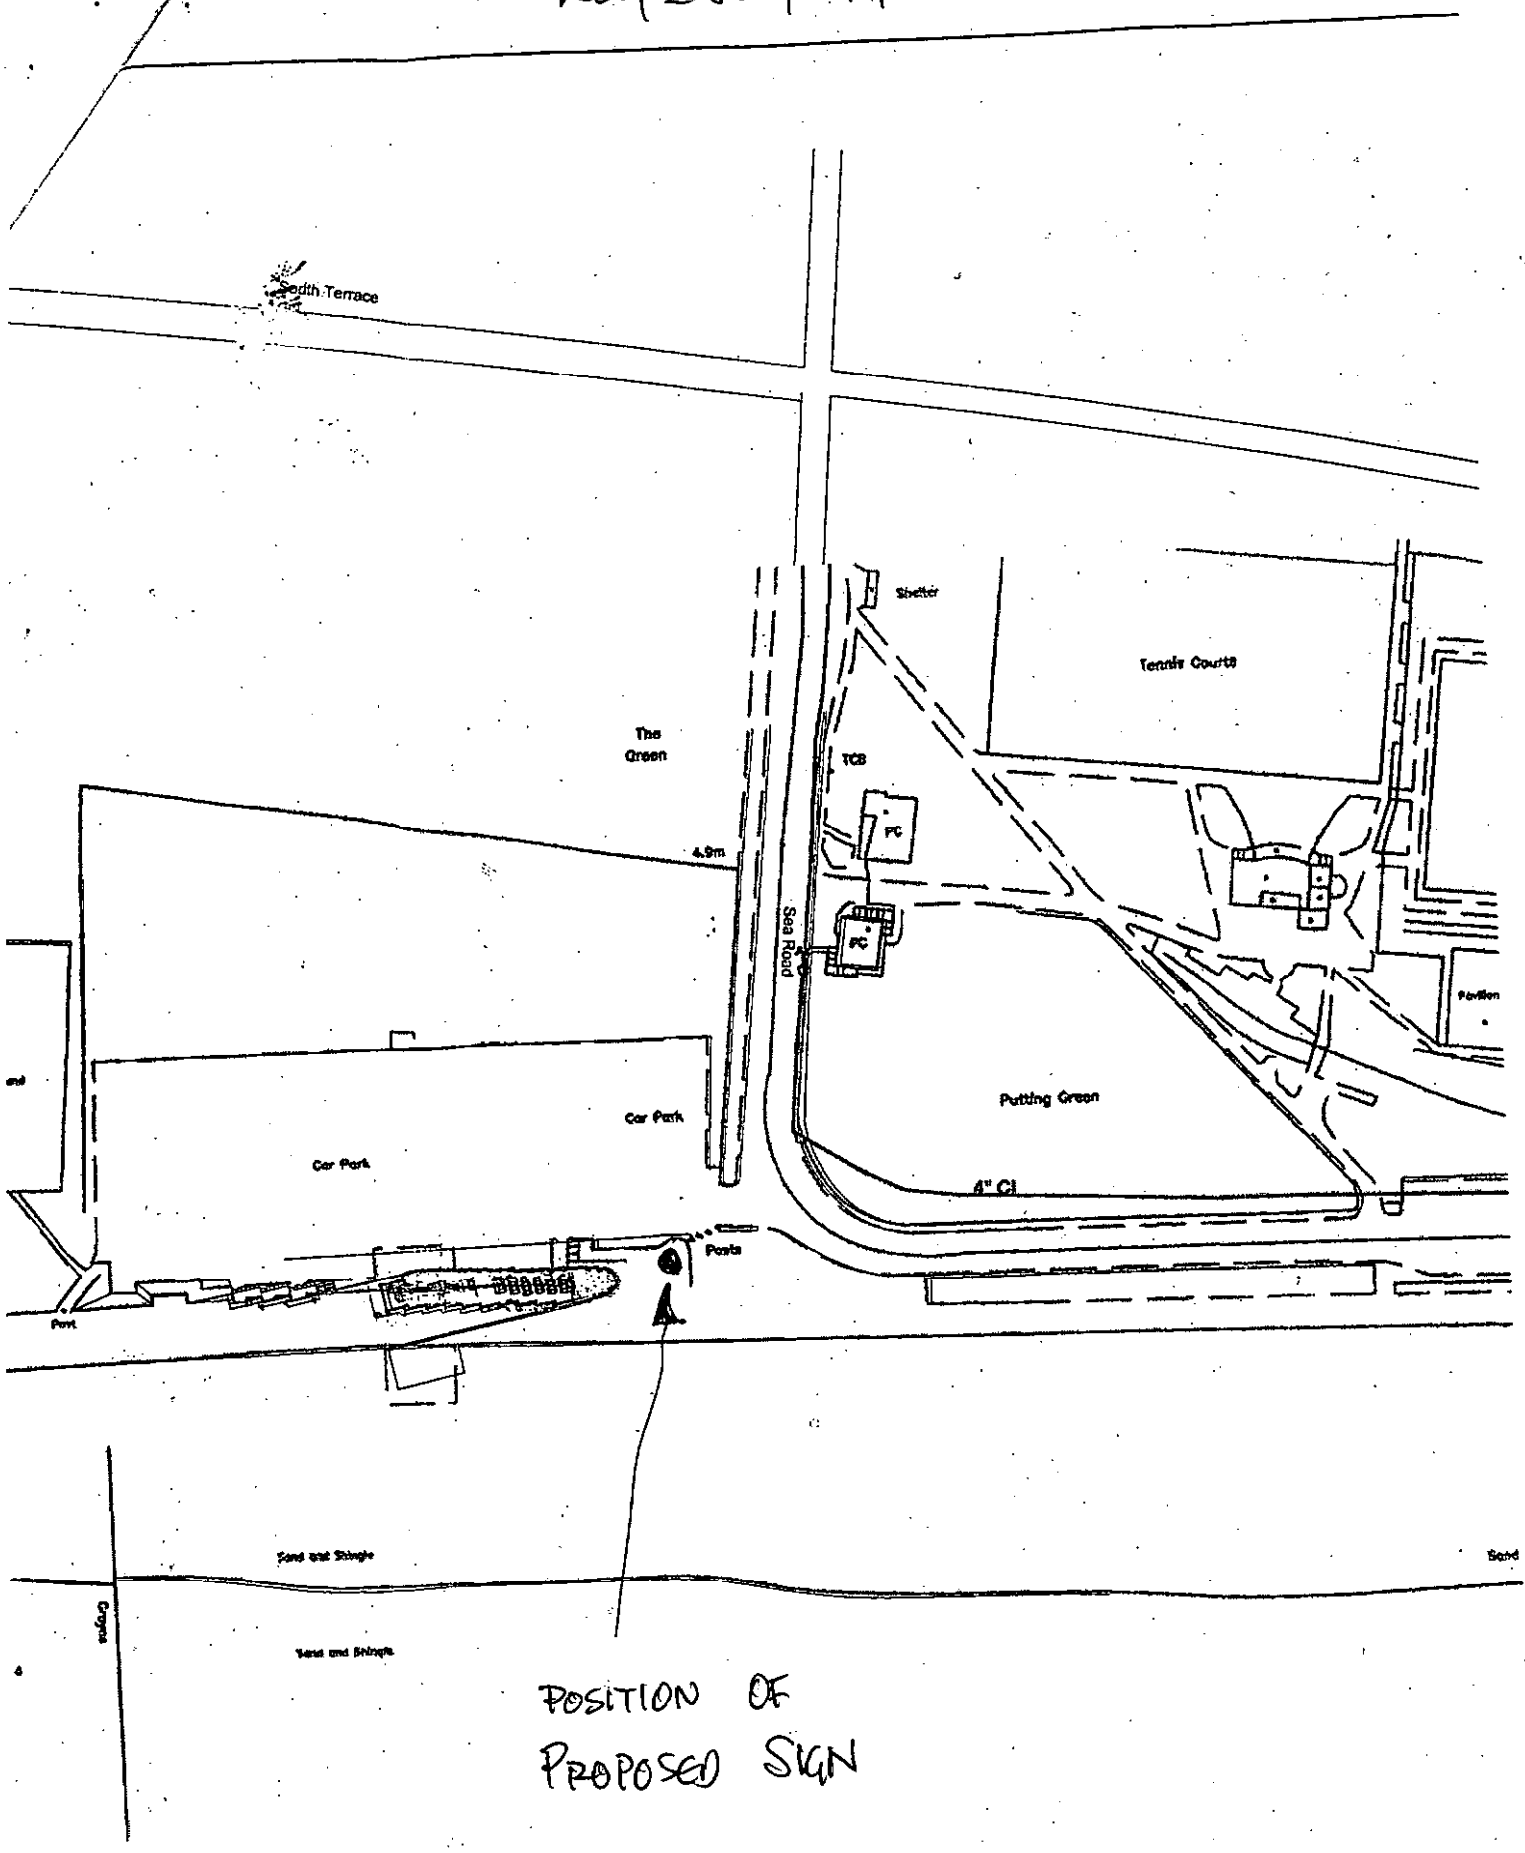

POSITION OF PROPOSED SIGN

DATE	DESCRIPTION
10 Mar 06	Leasehold plan

EAST BEACH CAFE, LITTLEHAMPTON
LOCATION PLAN

SCALE	DATE	DRAWN	CHECKED
1:1250	12 Sep 05		

Thomas Heathe
16 Acton Street London WC1X 9NG te

ARUN DISTRICT COUNCIL LU/282/09/A