



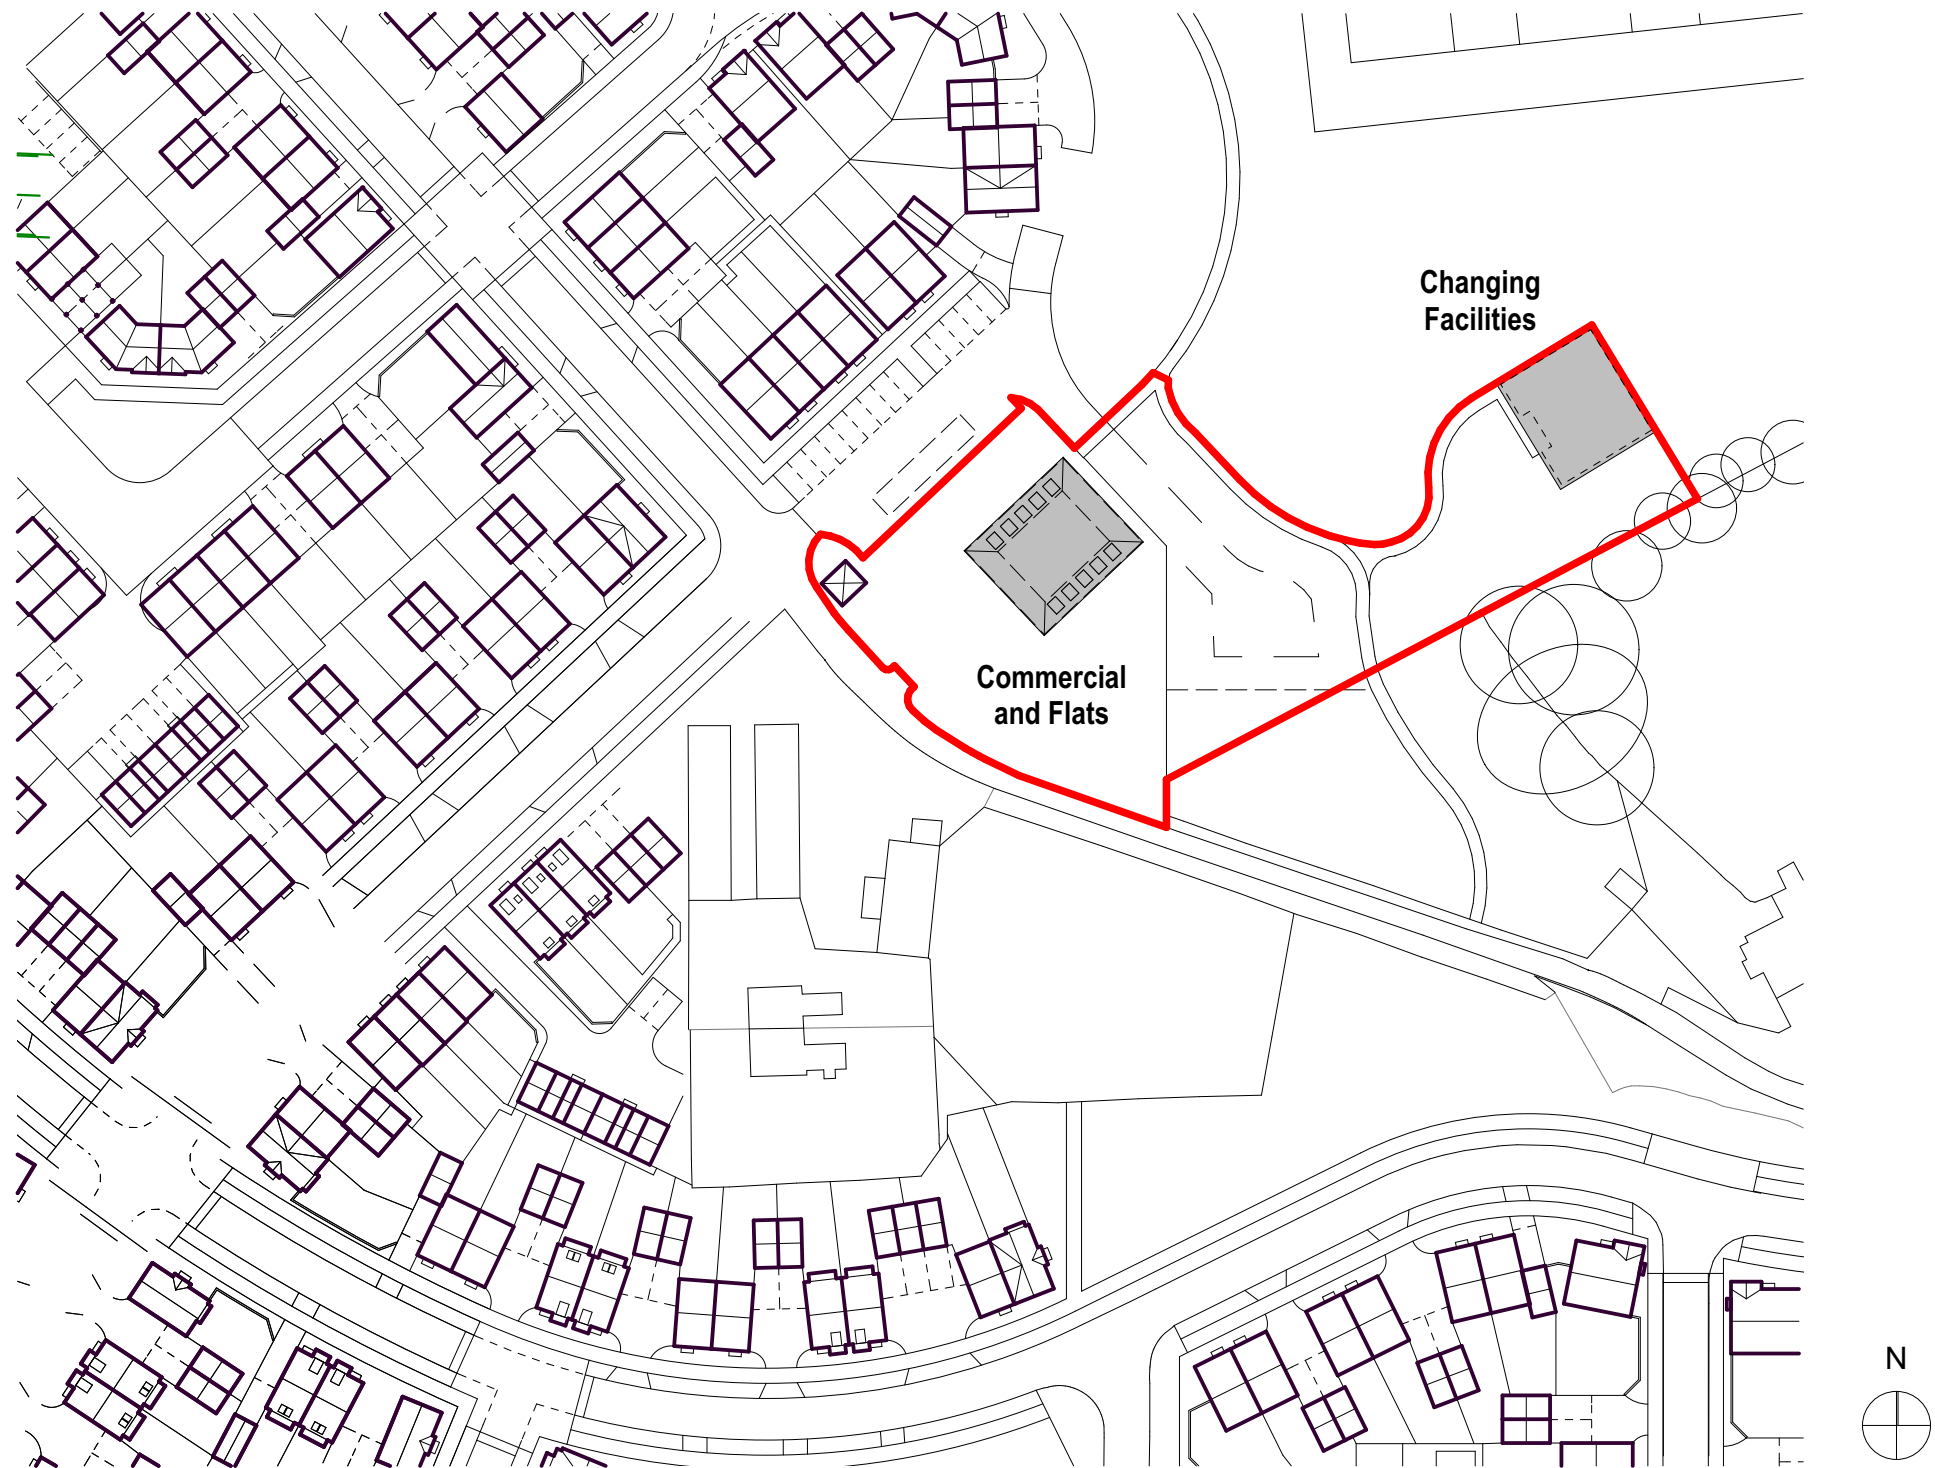

Location Plan

1:1000

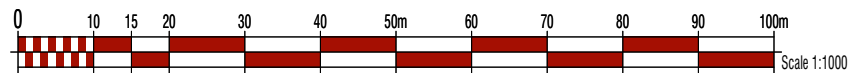

Rev	Description	PM	Issued on
	Planning - First issue	RLC	August 2016
A	Changing Facilities moved. Commercial and Flats Block in former Changing Facilities' localton. Boundary line amended to include both buildings.	RLC	06/07/2017

Planning

CLIENT



TITLE

COURTWICK, LITTLEHAMPTON
Location Plan



FURZEHALL FARM, WICKHAM ROAD
FAREHAM, HAMPSHIRE, PO16 7JH
T: 01329 283 225
F: 01329 237 004
E: EMAIL@HGP-ARCHITECTS.CO.UK
W: WWW.HGP-ARCHITECTS.CO.UK

Scale @ A3: 1:1000

Drawn by : FL

Drawing No: 16.041.001

Revision:

A

Date : 06/07/2017

Checked by : RLC



HGP Architects Ltd.
Copyright Reserved.
Check dims. on site.