



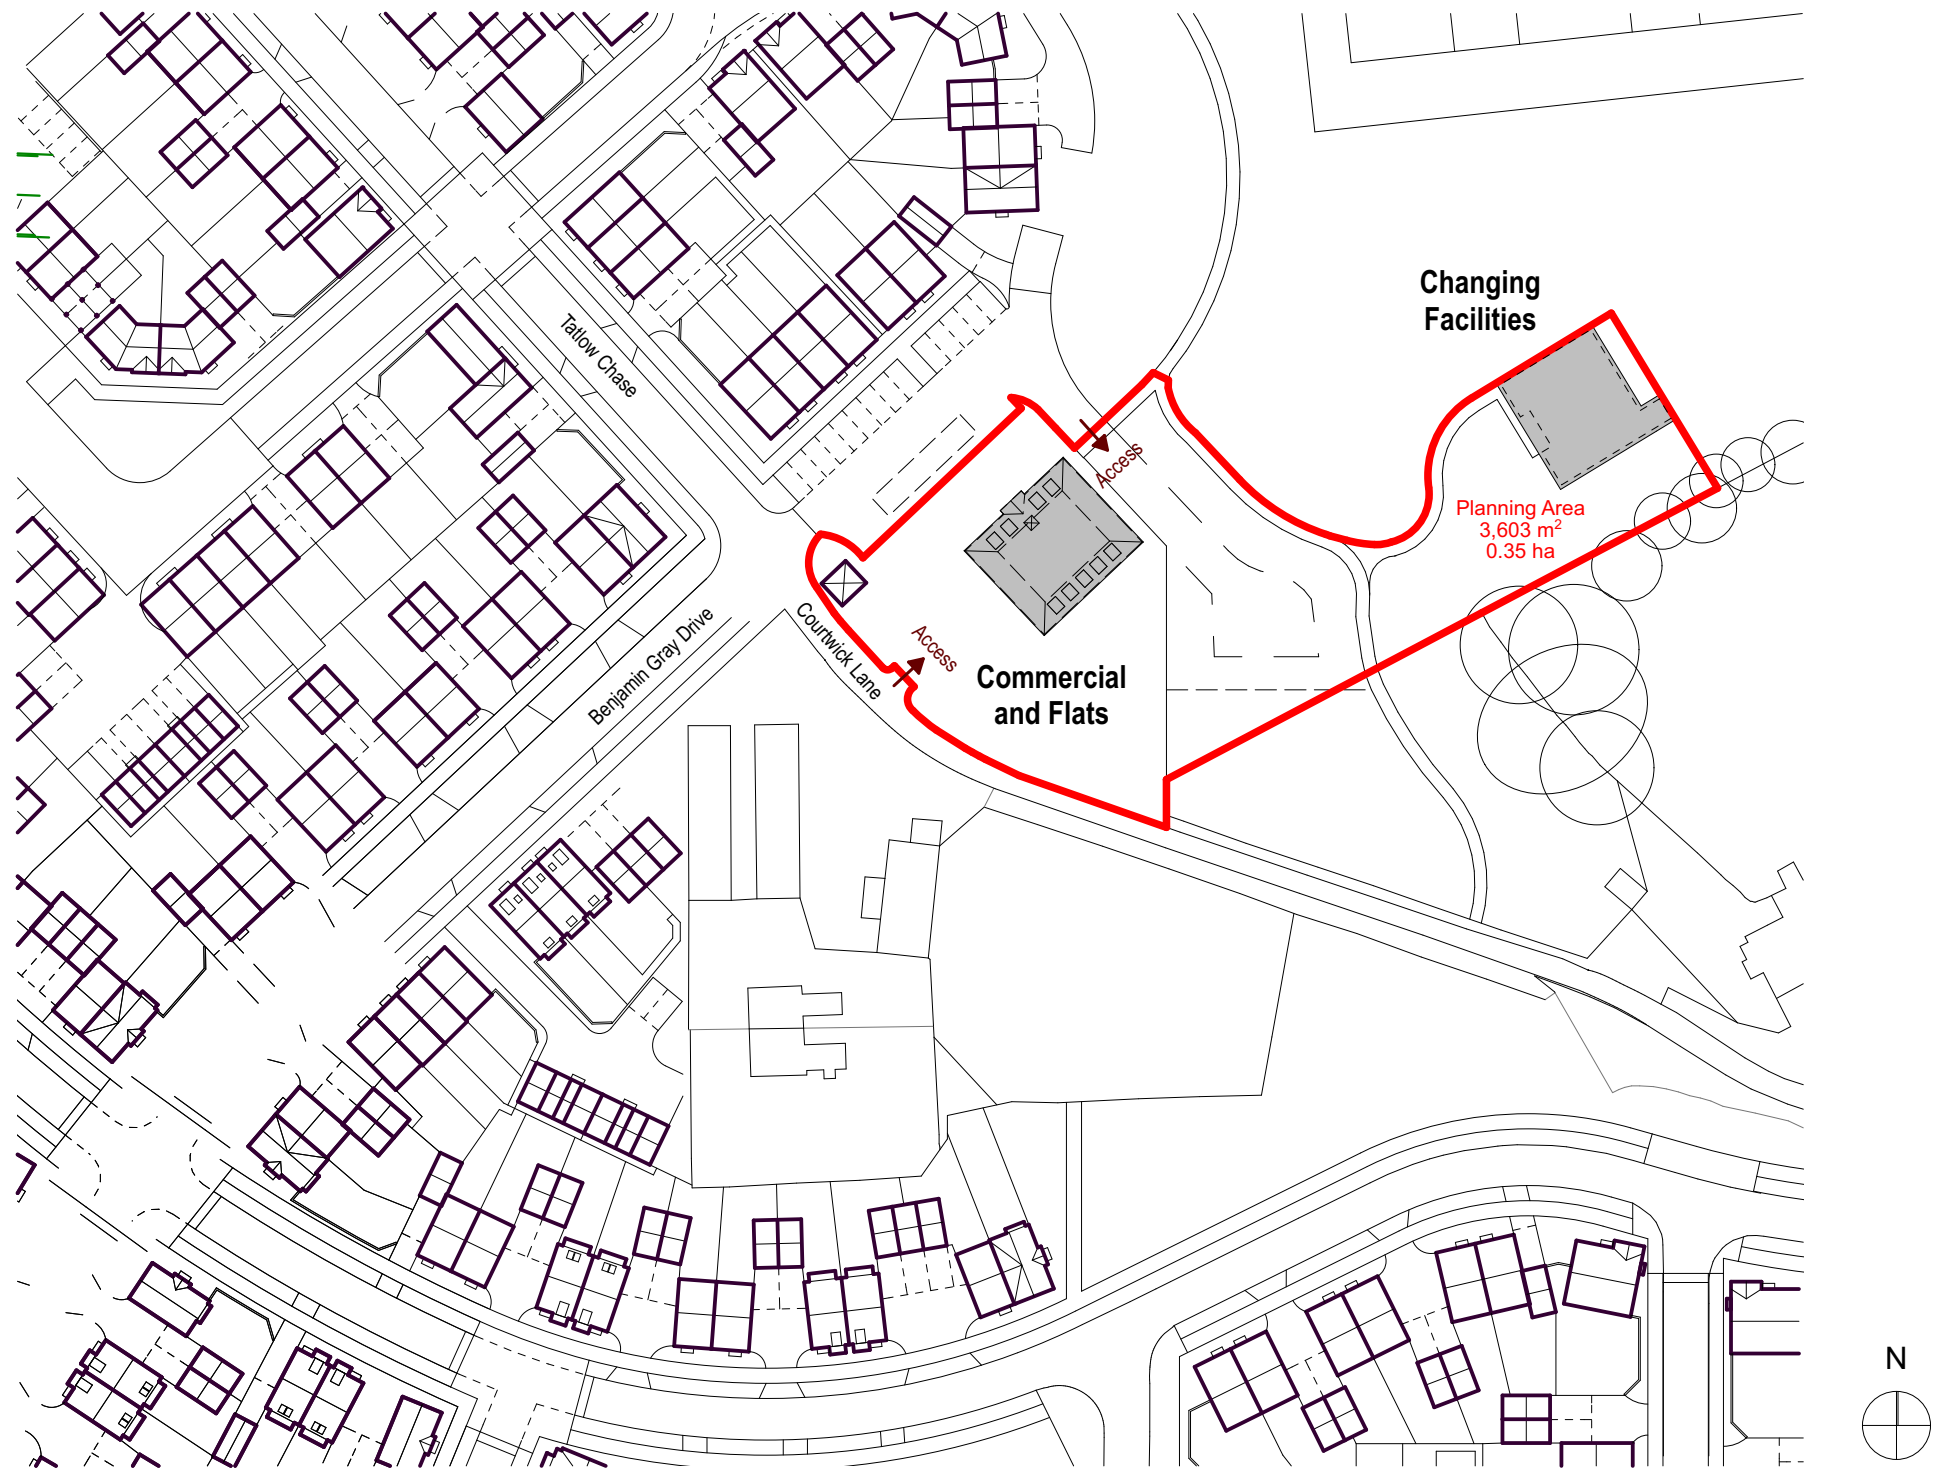

Location Plan

1:1000

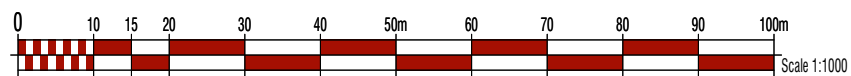

Rev	Description	PM	Issued on
A	Changing Facilities moved. Commercial and Flats Block in former Changing Facilities' locaiton. Boundary line amended to include both buildings.	RLC	August 2016
B	Planning area figure added to location plan.	RLC	22/08/2017
C	Surrounding street names added. Access points added.	RLC	26/09/2017
D	Plans and elevations updated to reflect latest changes on Materials Elevation	RLC	10/12/2017
E	Plant Room added to the side of the changing facilities following comments from Client.	RLC	11/01/2018
F	Plant room relocated to be attached to back of changing facilities	RLC	23/01/2018

Planning

CLIENT



TITLE

COURTWICK, LITTLEHAMPTON Location Plan



FURZEHALL FARM, WICKHAM ROAD
FAREHAM, HAMPSHIRE, PO16 7JH
T: 01329 283 225
F: 01329 237 004
E: EMAIL@HGP-ARCHITECTS.CO.UK
W: WWW.HGP-ARCHITECTS.CO.UK

Scale @ A3: 1:1000

Drawn by : FL

Drawing No: 16.041.001

Revision:

F

Date : 23/01/2018

Checked by : RLC



HGP Architects Ltd.
Copyright Reserved.
Check dims. on site.