
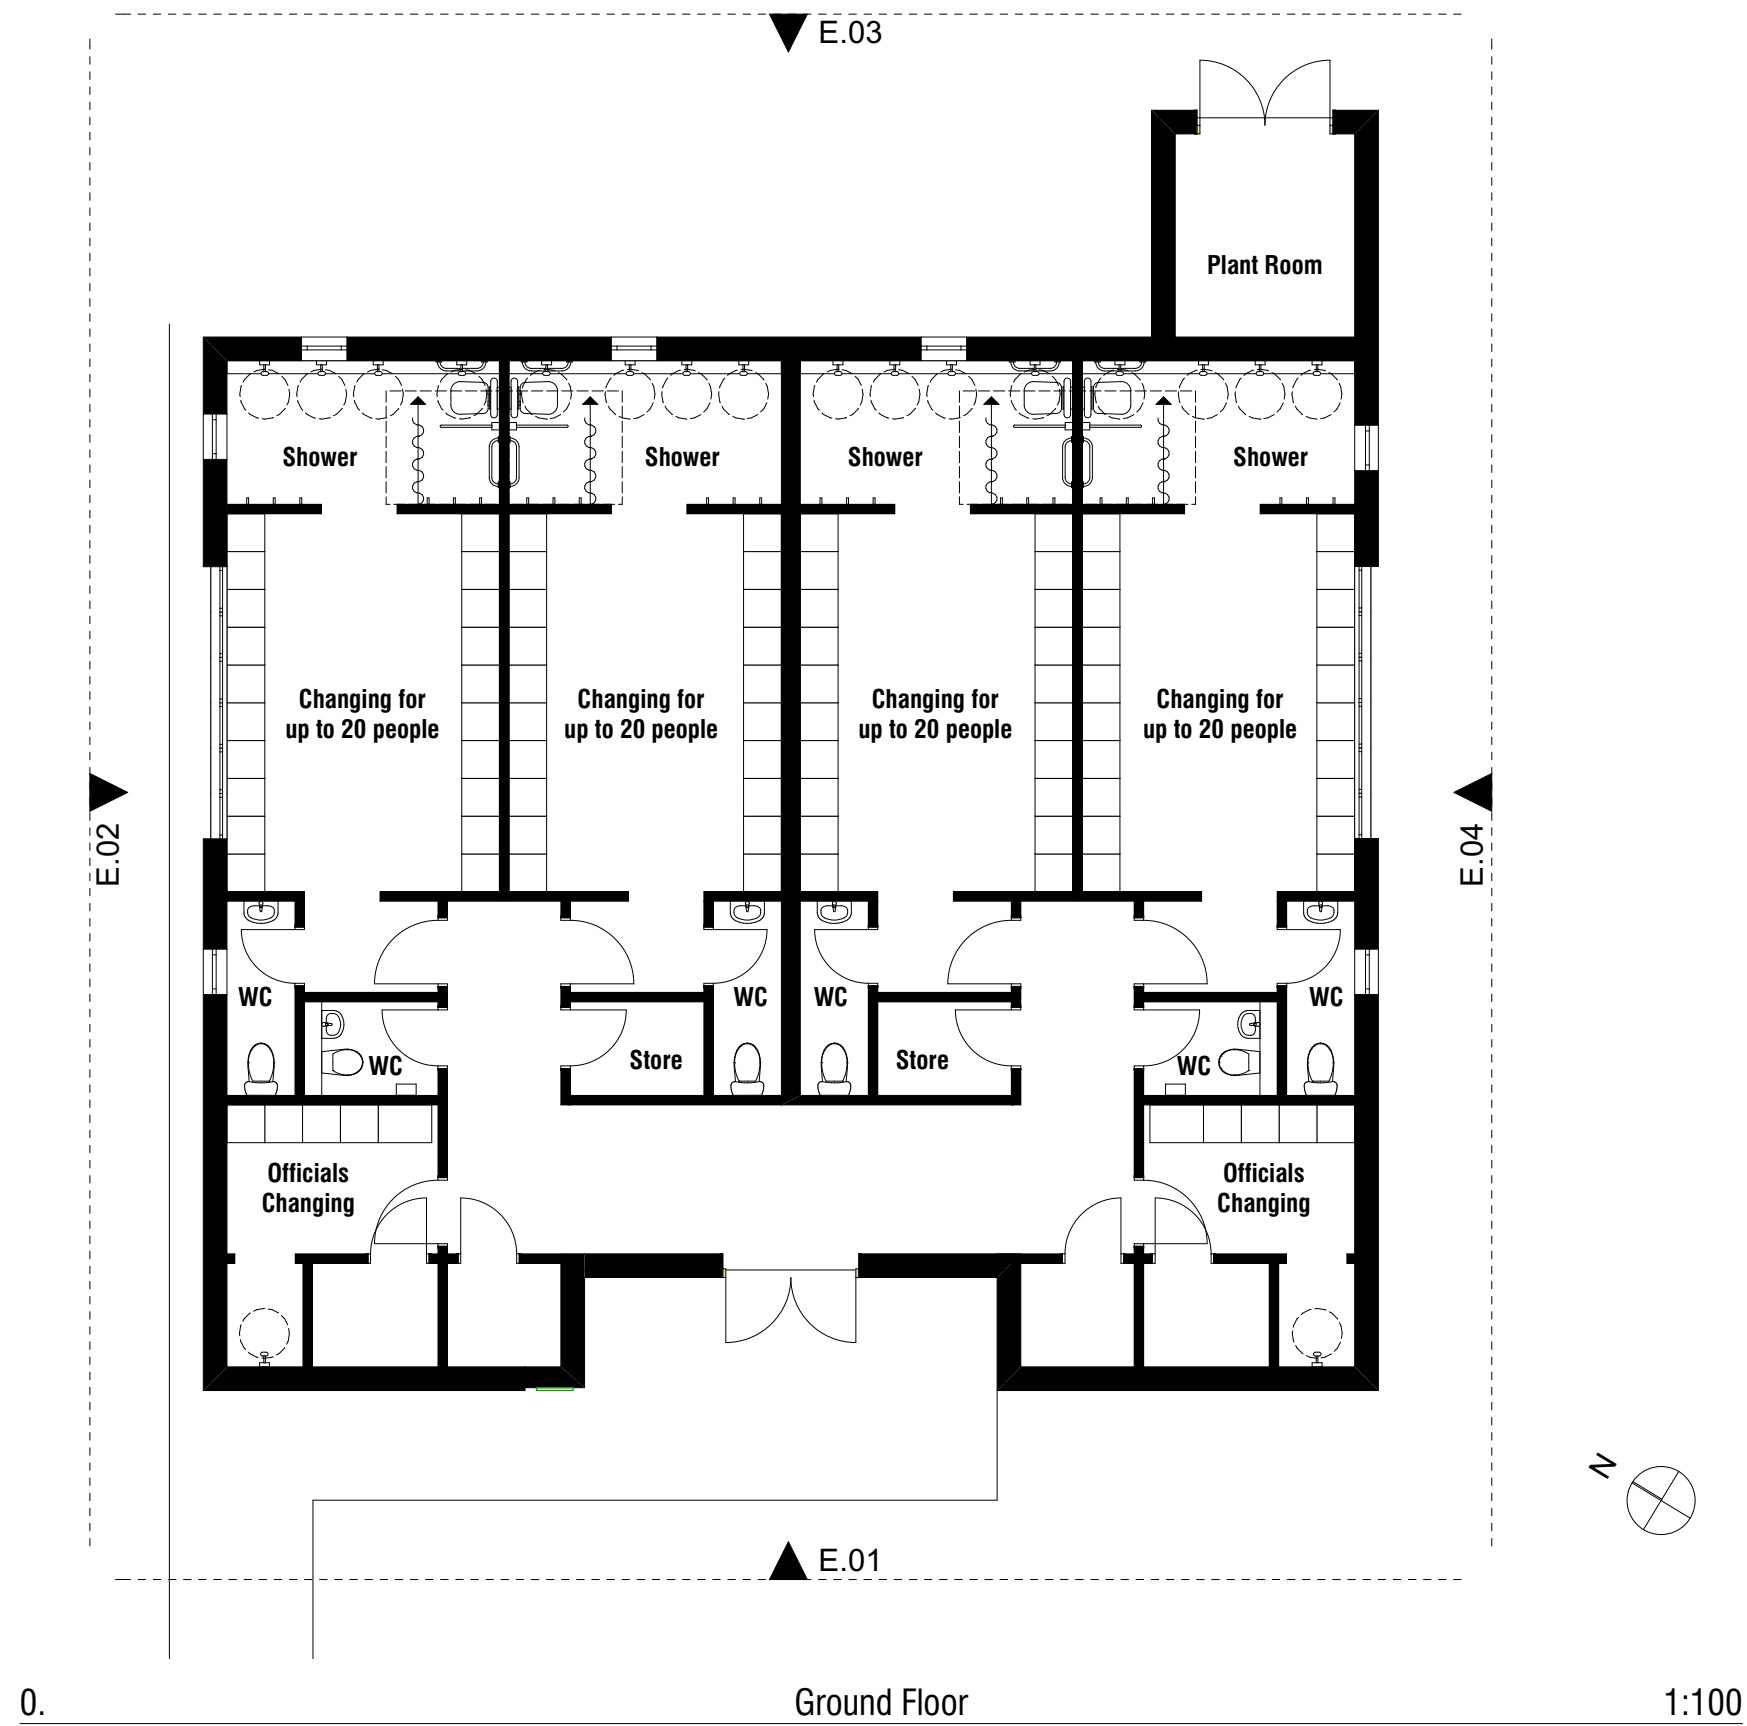
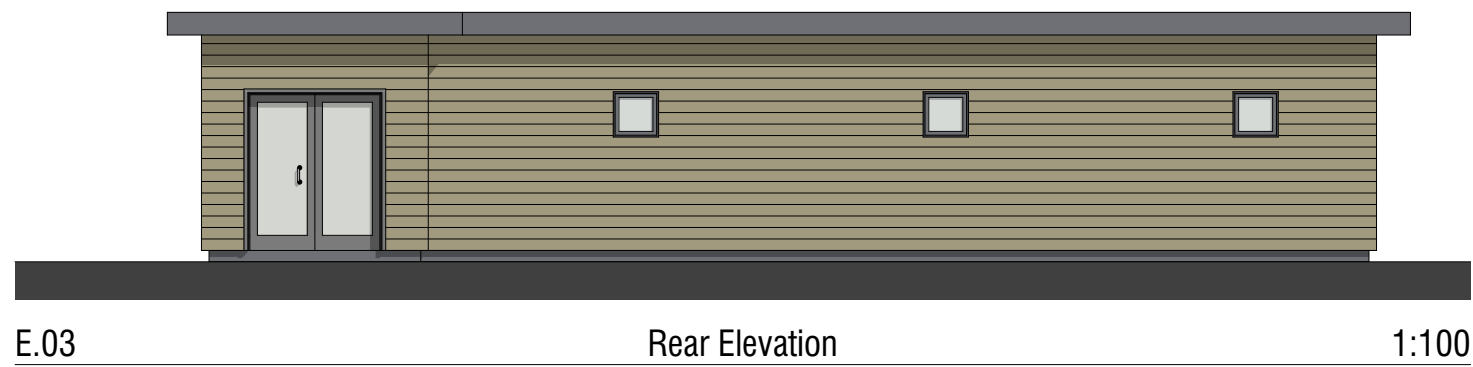
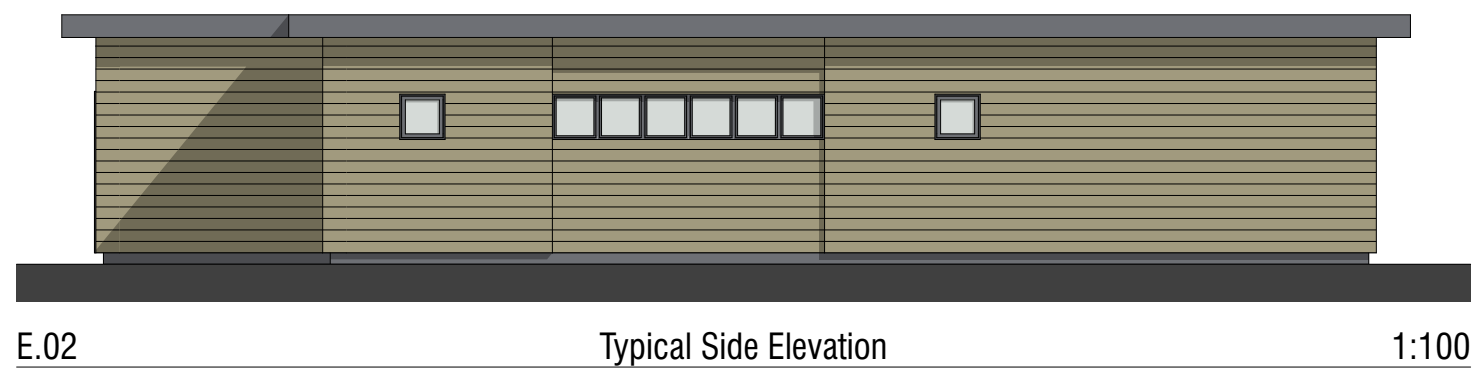


Rev	Description	PM	Issued on
	Planning - First issue	RLC	August 2016
A	Changing Facilities moved. Commercial and Flats Block in former Changing Facilities' location. Boundary line amended to include both buildings.	RLC	06/07/2017
B	Plant Room added to the side of the changing facilities following comments from Client.	RLC	11/01/2018
C	Plant room relocated to be attached to back of changing facilities	RLC	23/01/2018

Planning

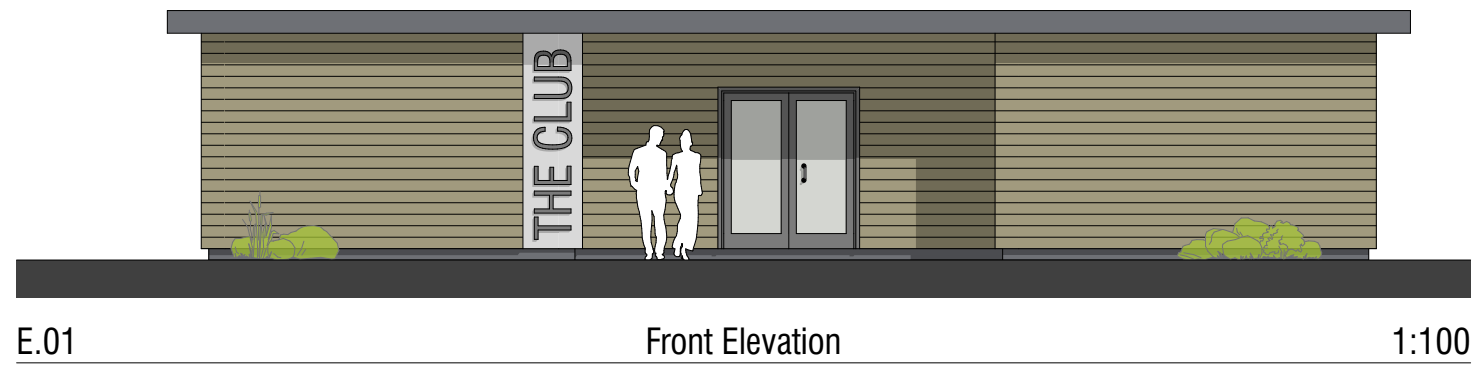

Scale @ A2: 1:100
Date: 23/01/2018

Drawn by: FL
Checked by: RLC

TITLE
COURTWICK, LITTLEHAMPTON
Changing Facilities

Drawing No: 16.041.004

Revision:

C



FURZEHALL FARM, WICKHAM ROAD
FAREHAM, HAMPSHIRE, PO16 7JH
T: 01329 283 225
F: 01329 237 004
E: EMAIL@HGP-ARCHITECTS.CO.UK
W: WWW.HGP-ARCHITECTS.CO.UK



HGP Architects Ltd.
Copyright Reserved.
Check dims. on site.