
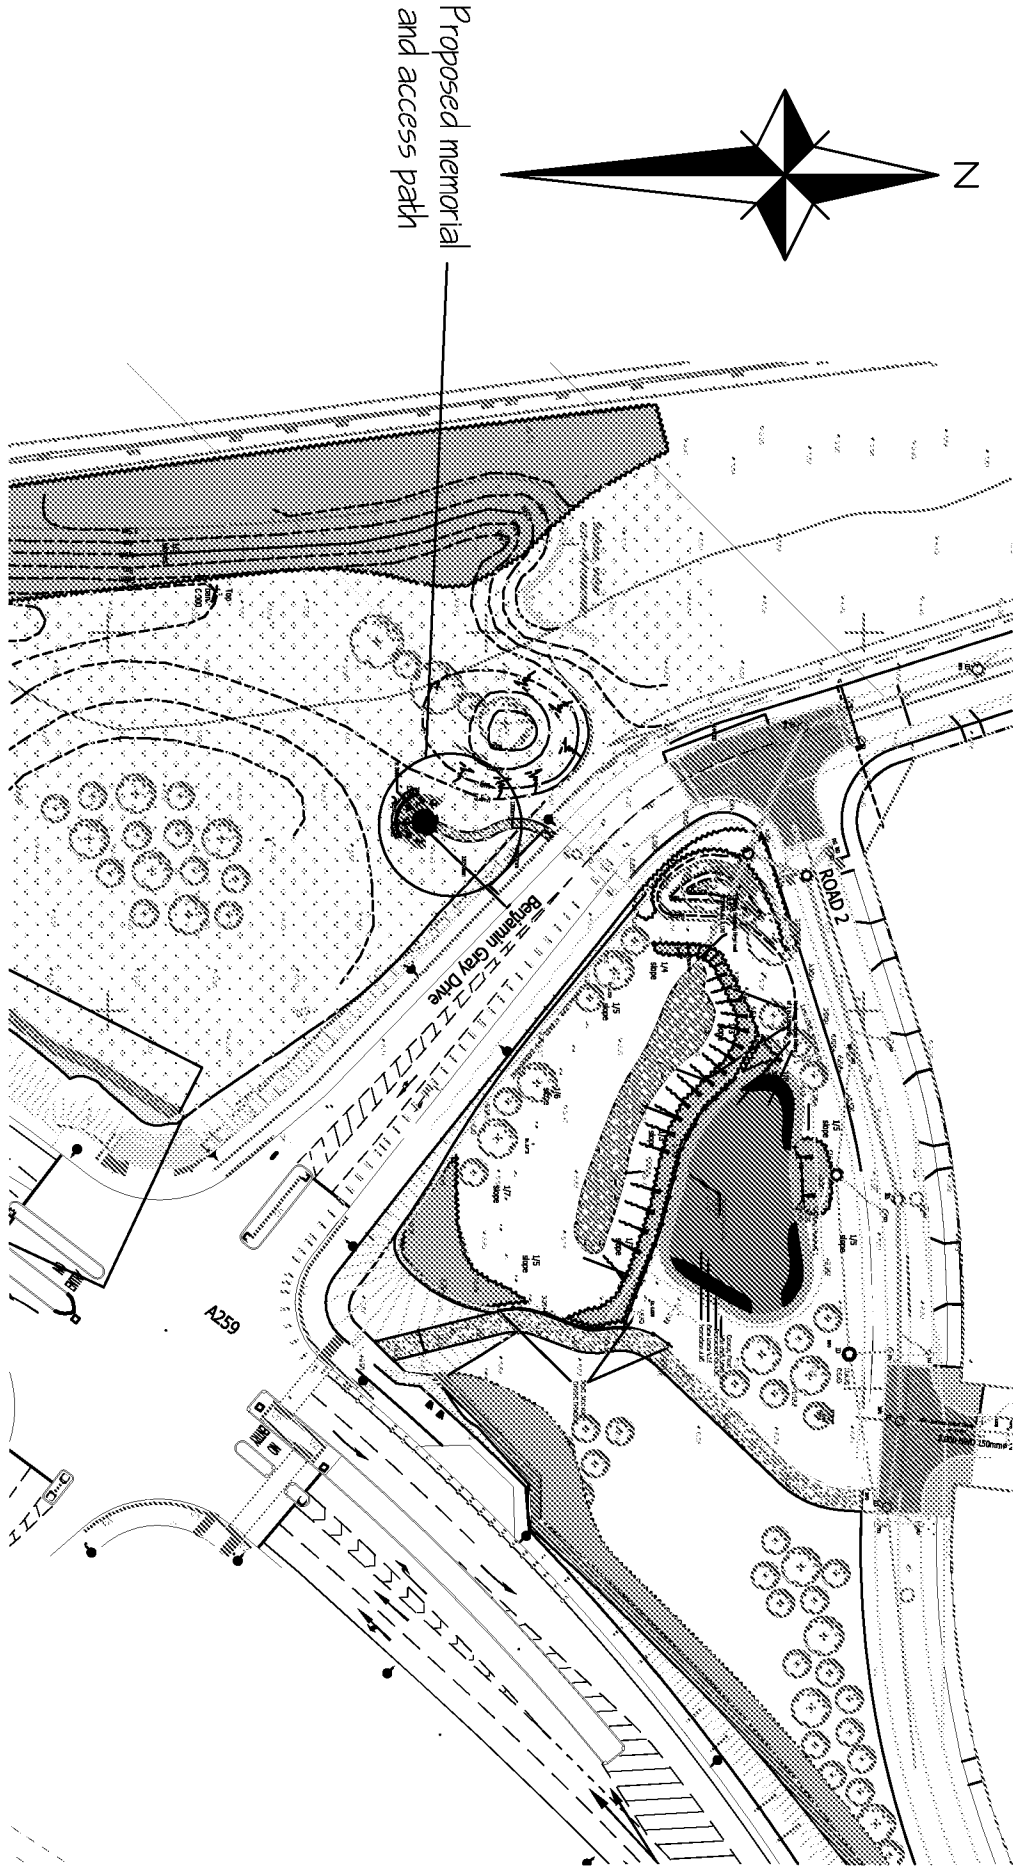



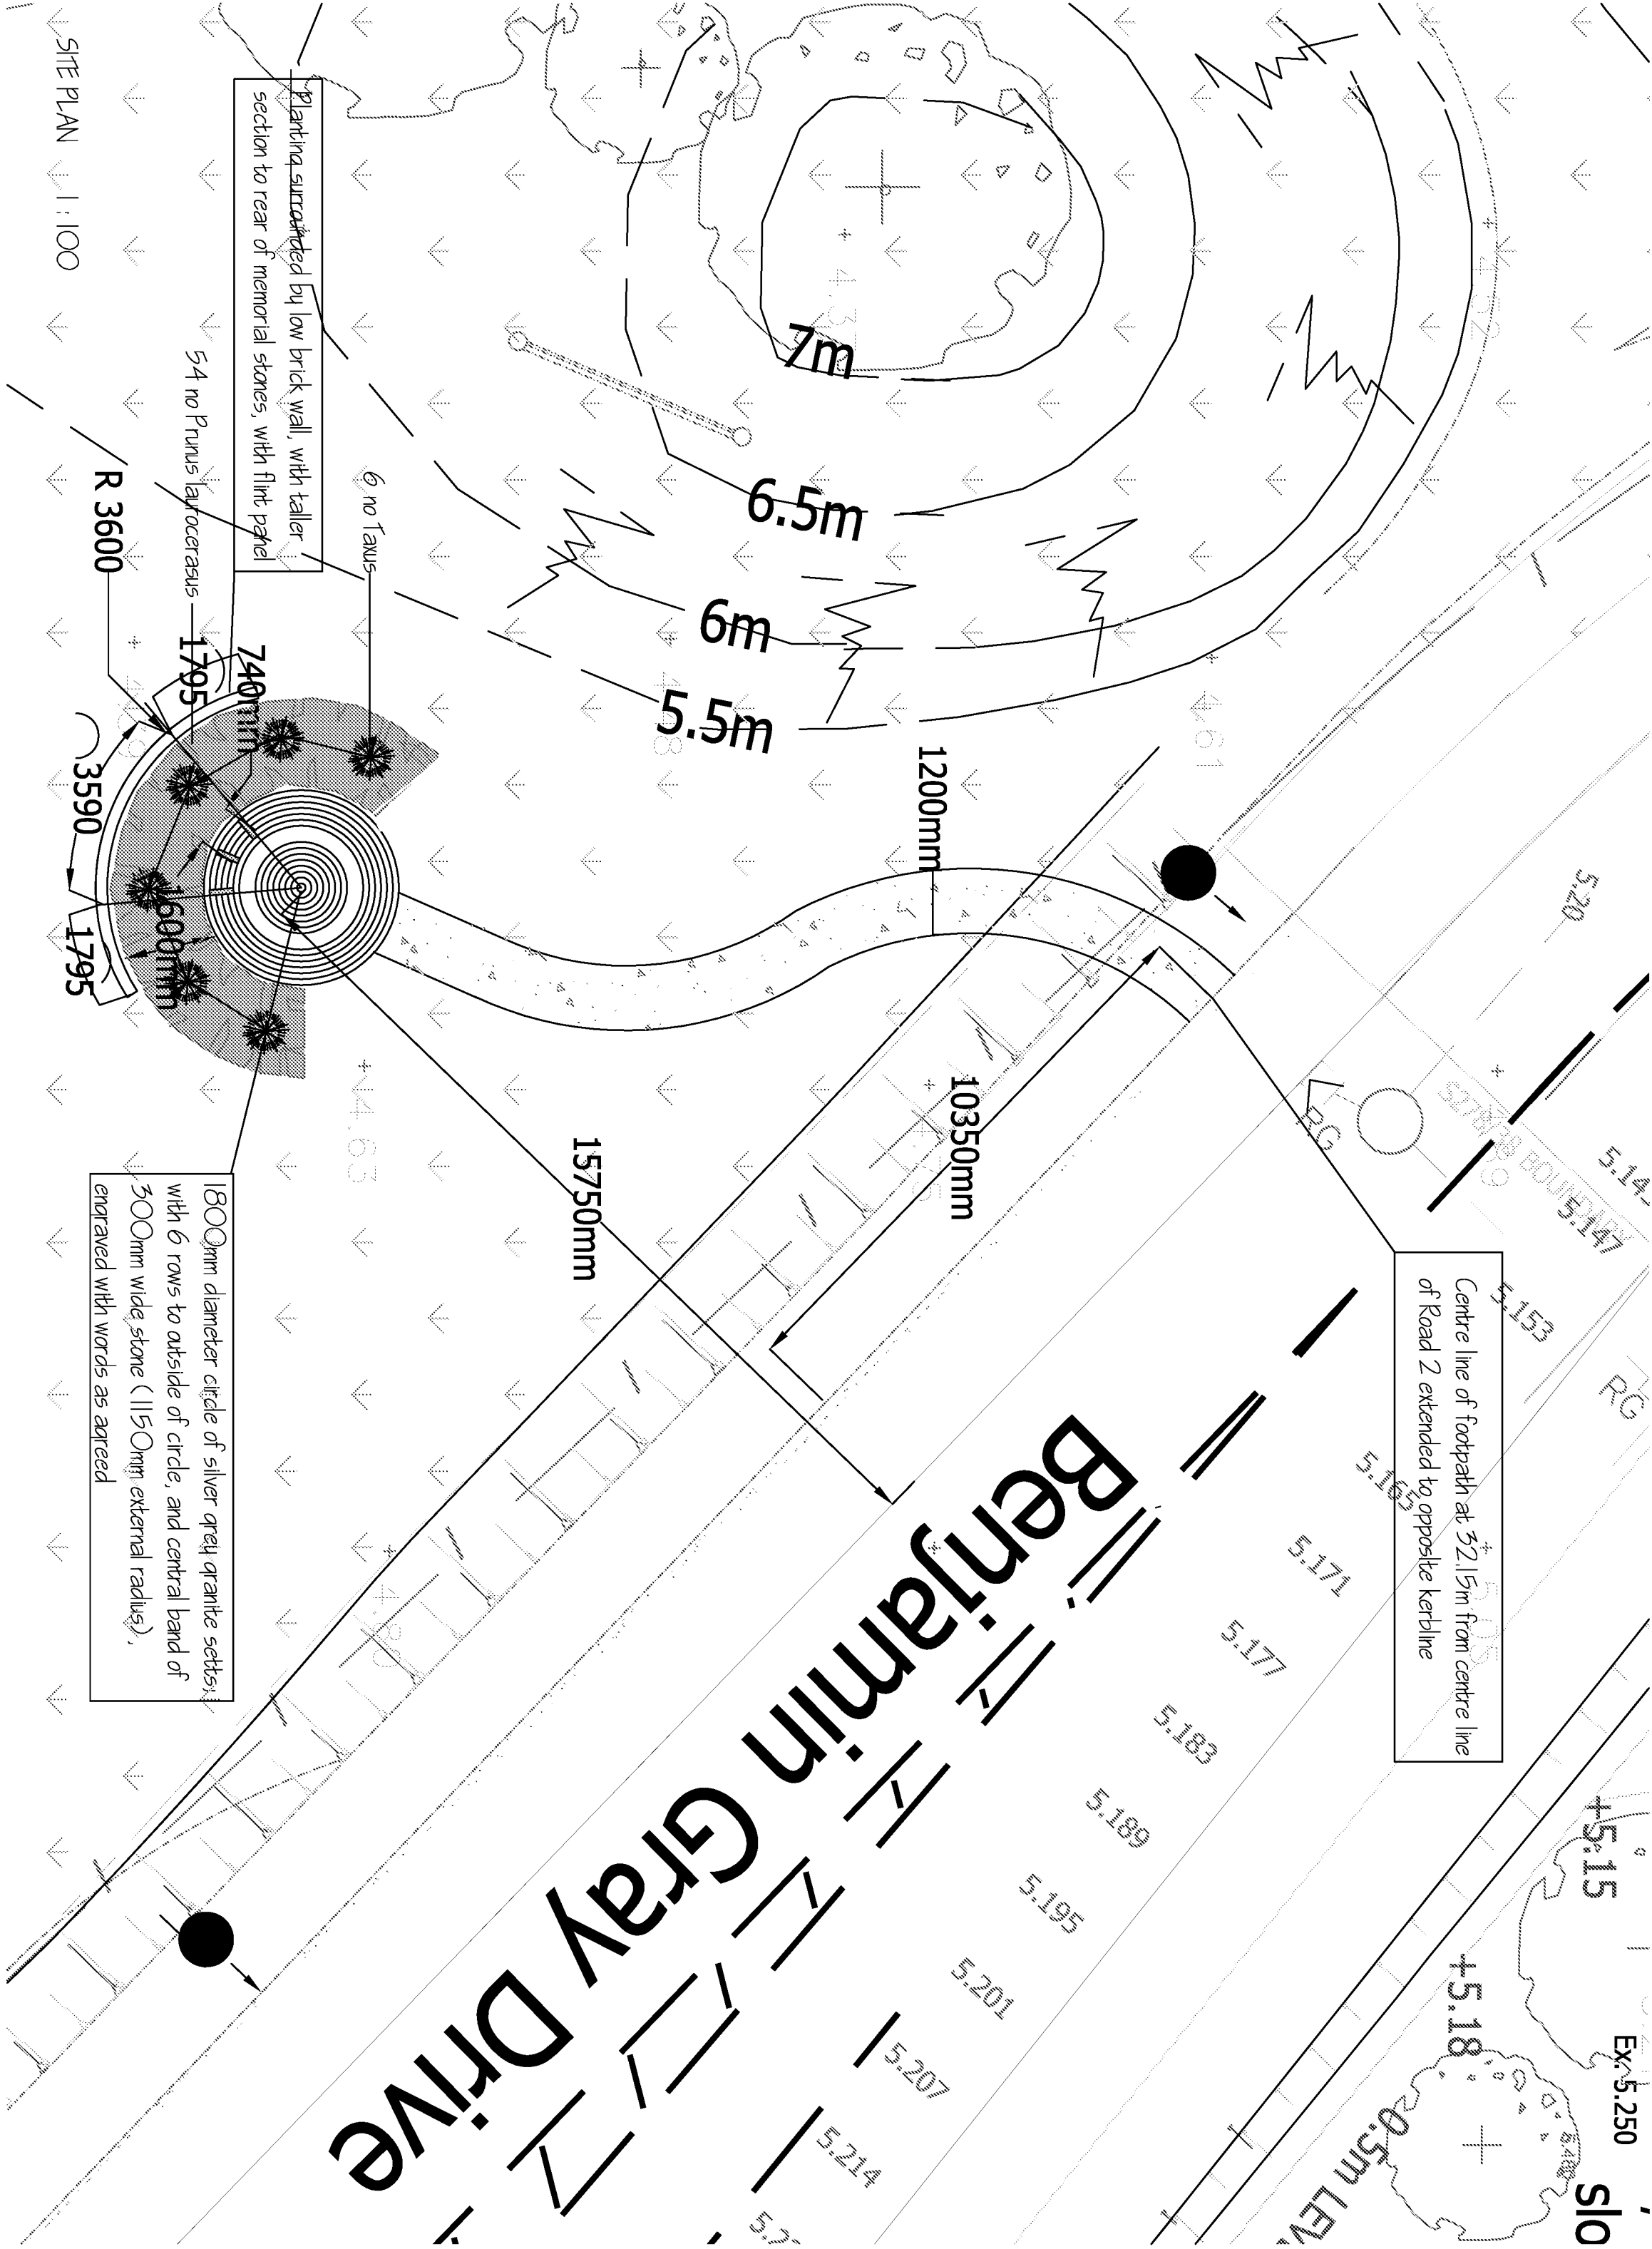


LOCATION PLAN 1:1000



PLANTING SCHEDULE

Planting Schedule	Size at Planting	Pot Size	Planting centres
Prunus laurocerasus Mt Vernon	30-40cm	3L	60cm (3 per m ²)
Taxus baccata Fastigiata	150-180cm	30L	as shown

Planting bed to be mulched with 75mm depth (min compacted) chopped bark mulch

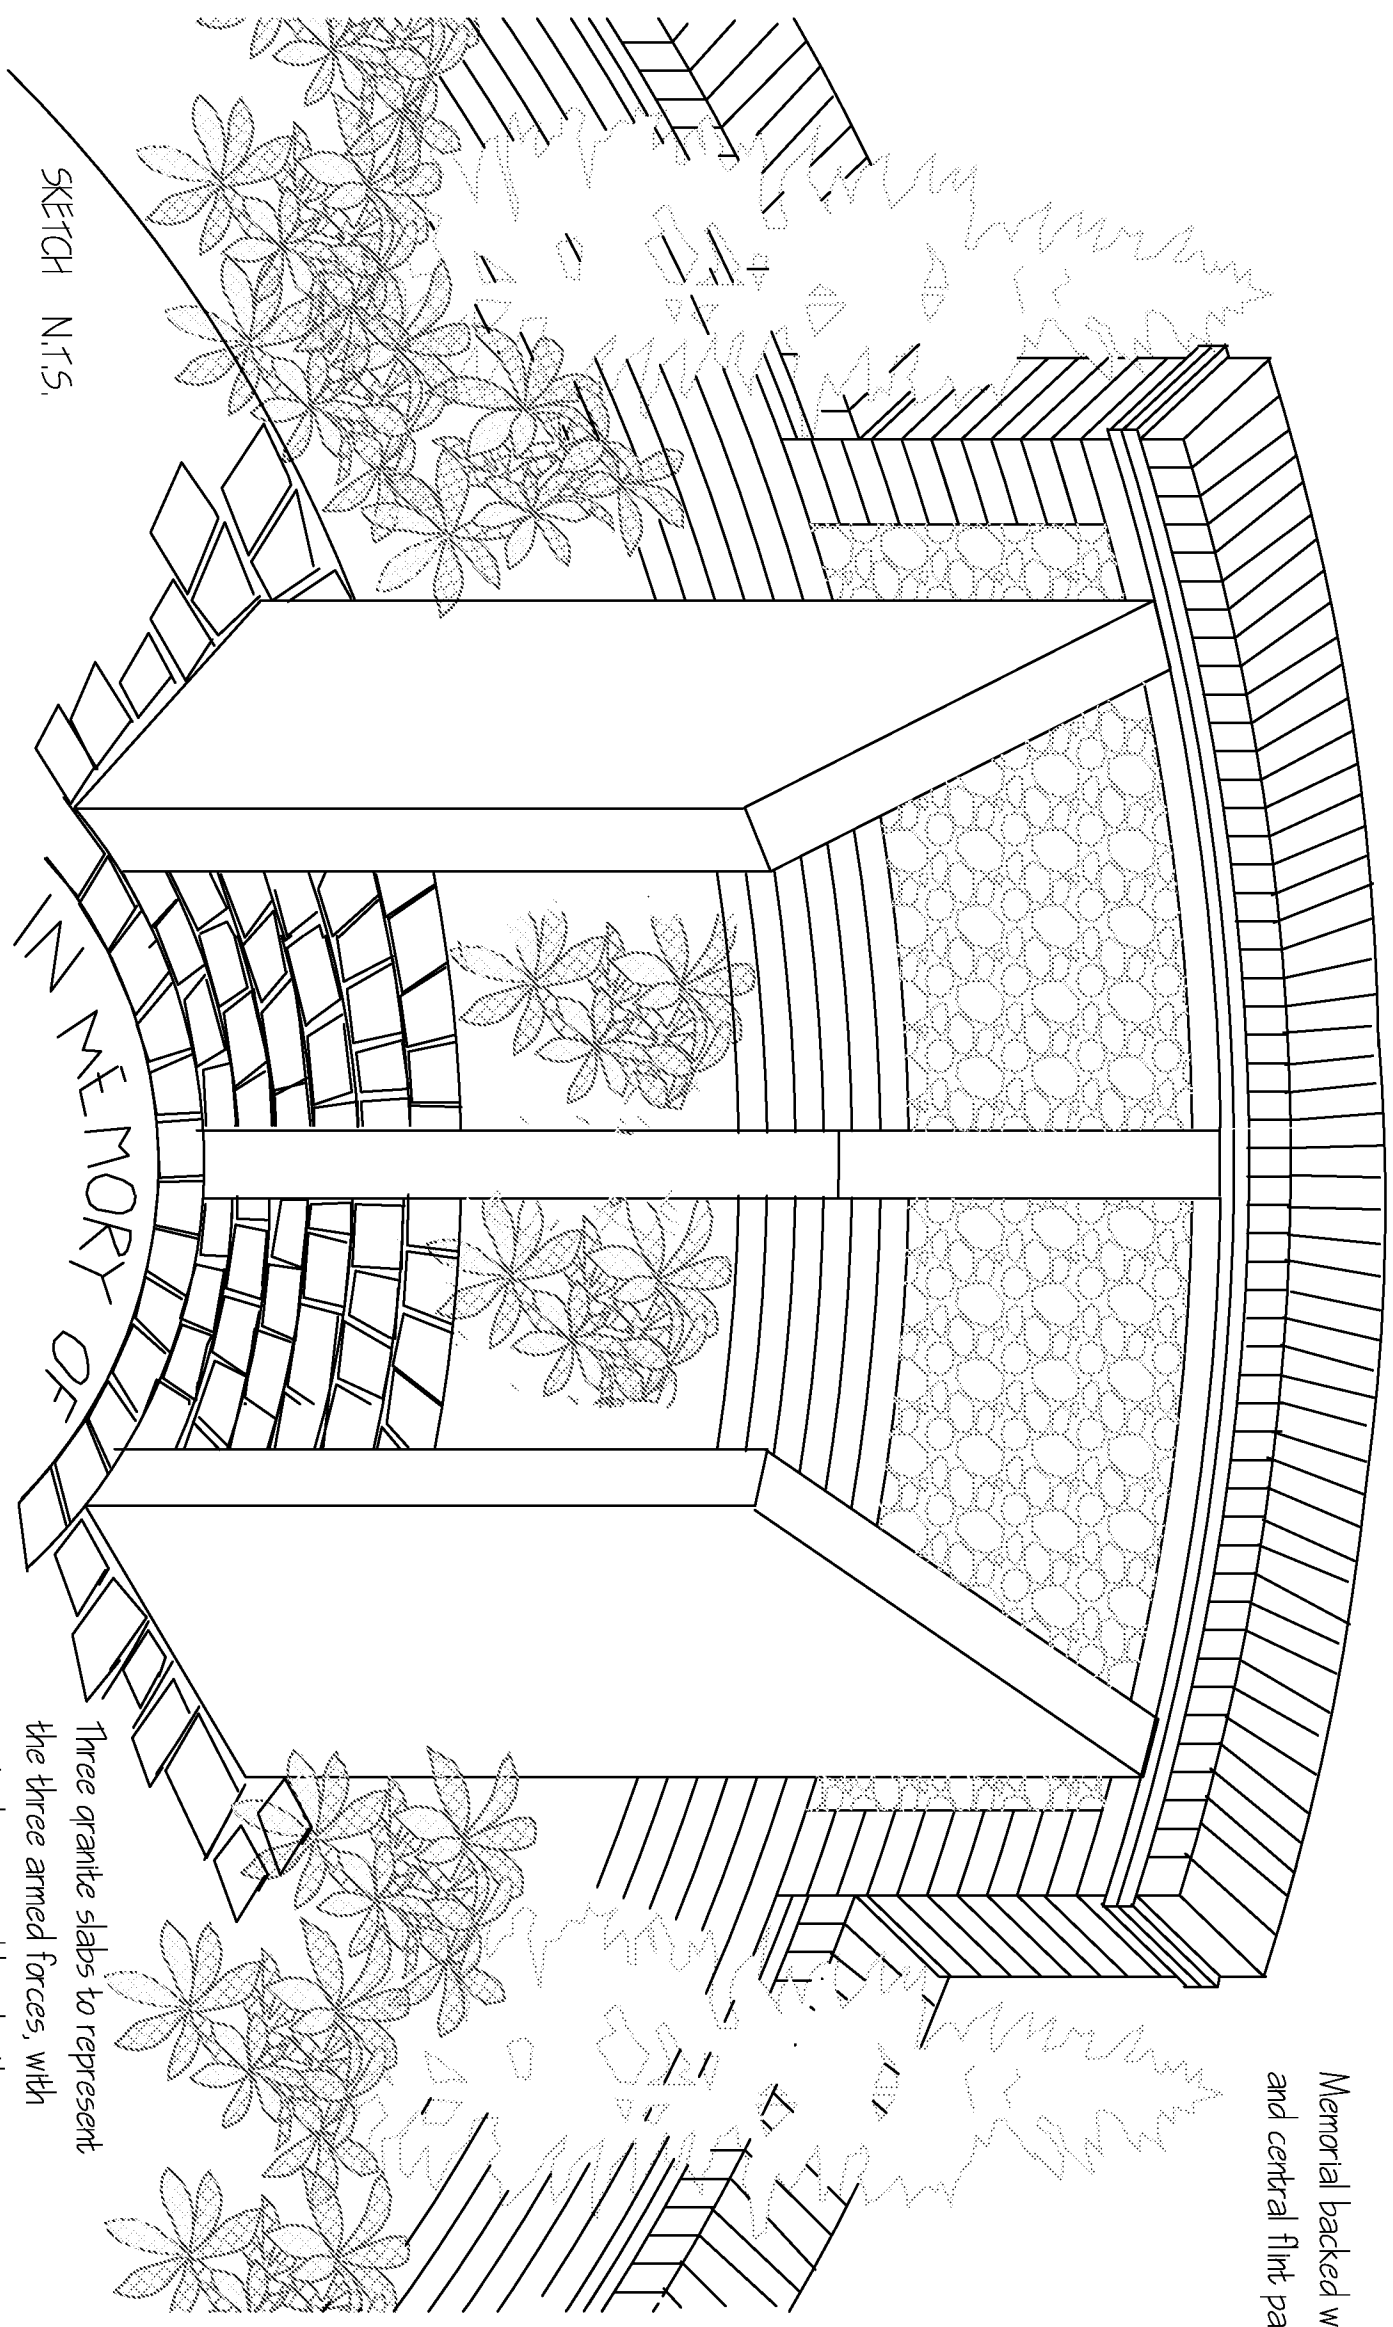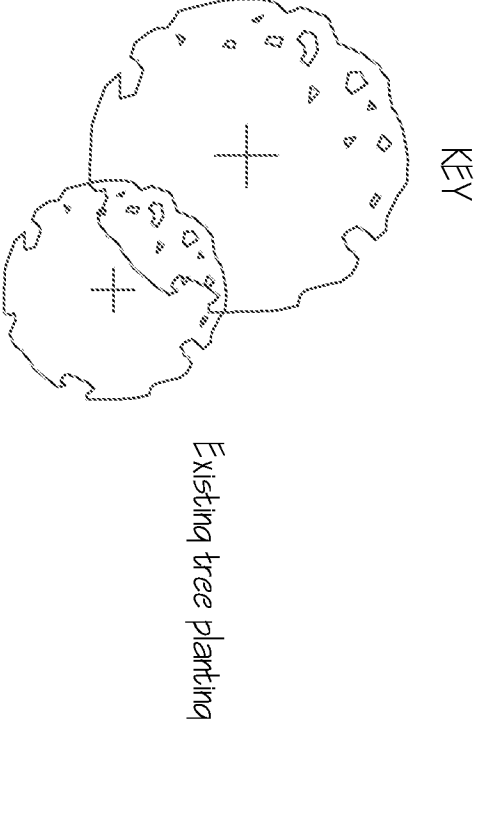

Rev. C Wall length reduced 10.1.18.
Rev. B Boundary wall added 22.12.17.
Rev. A Additional detail on dimensions and planting. Location plan added 14.11.16.

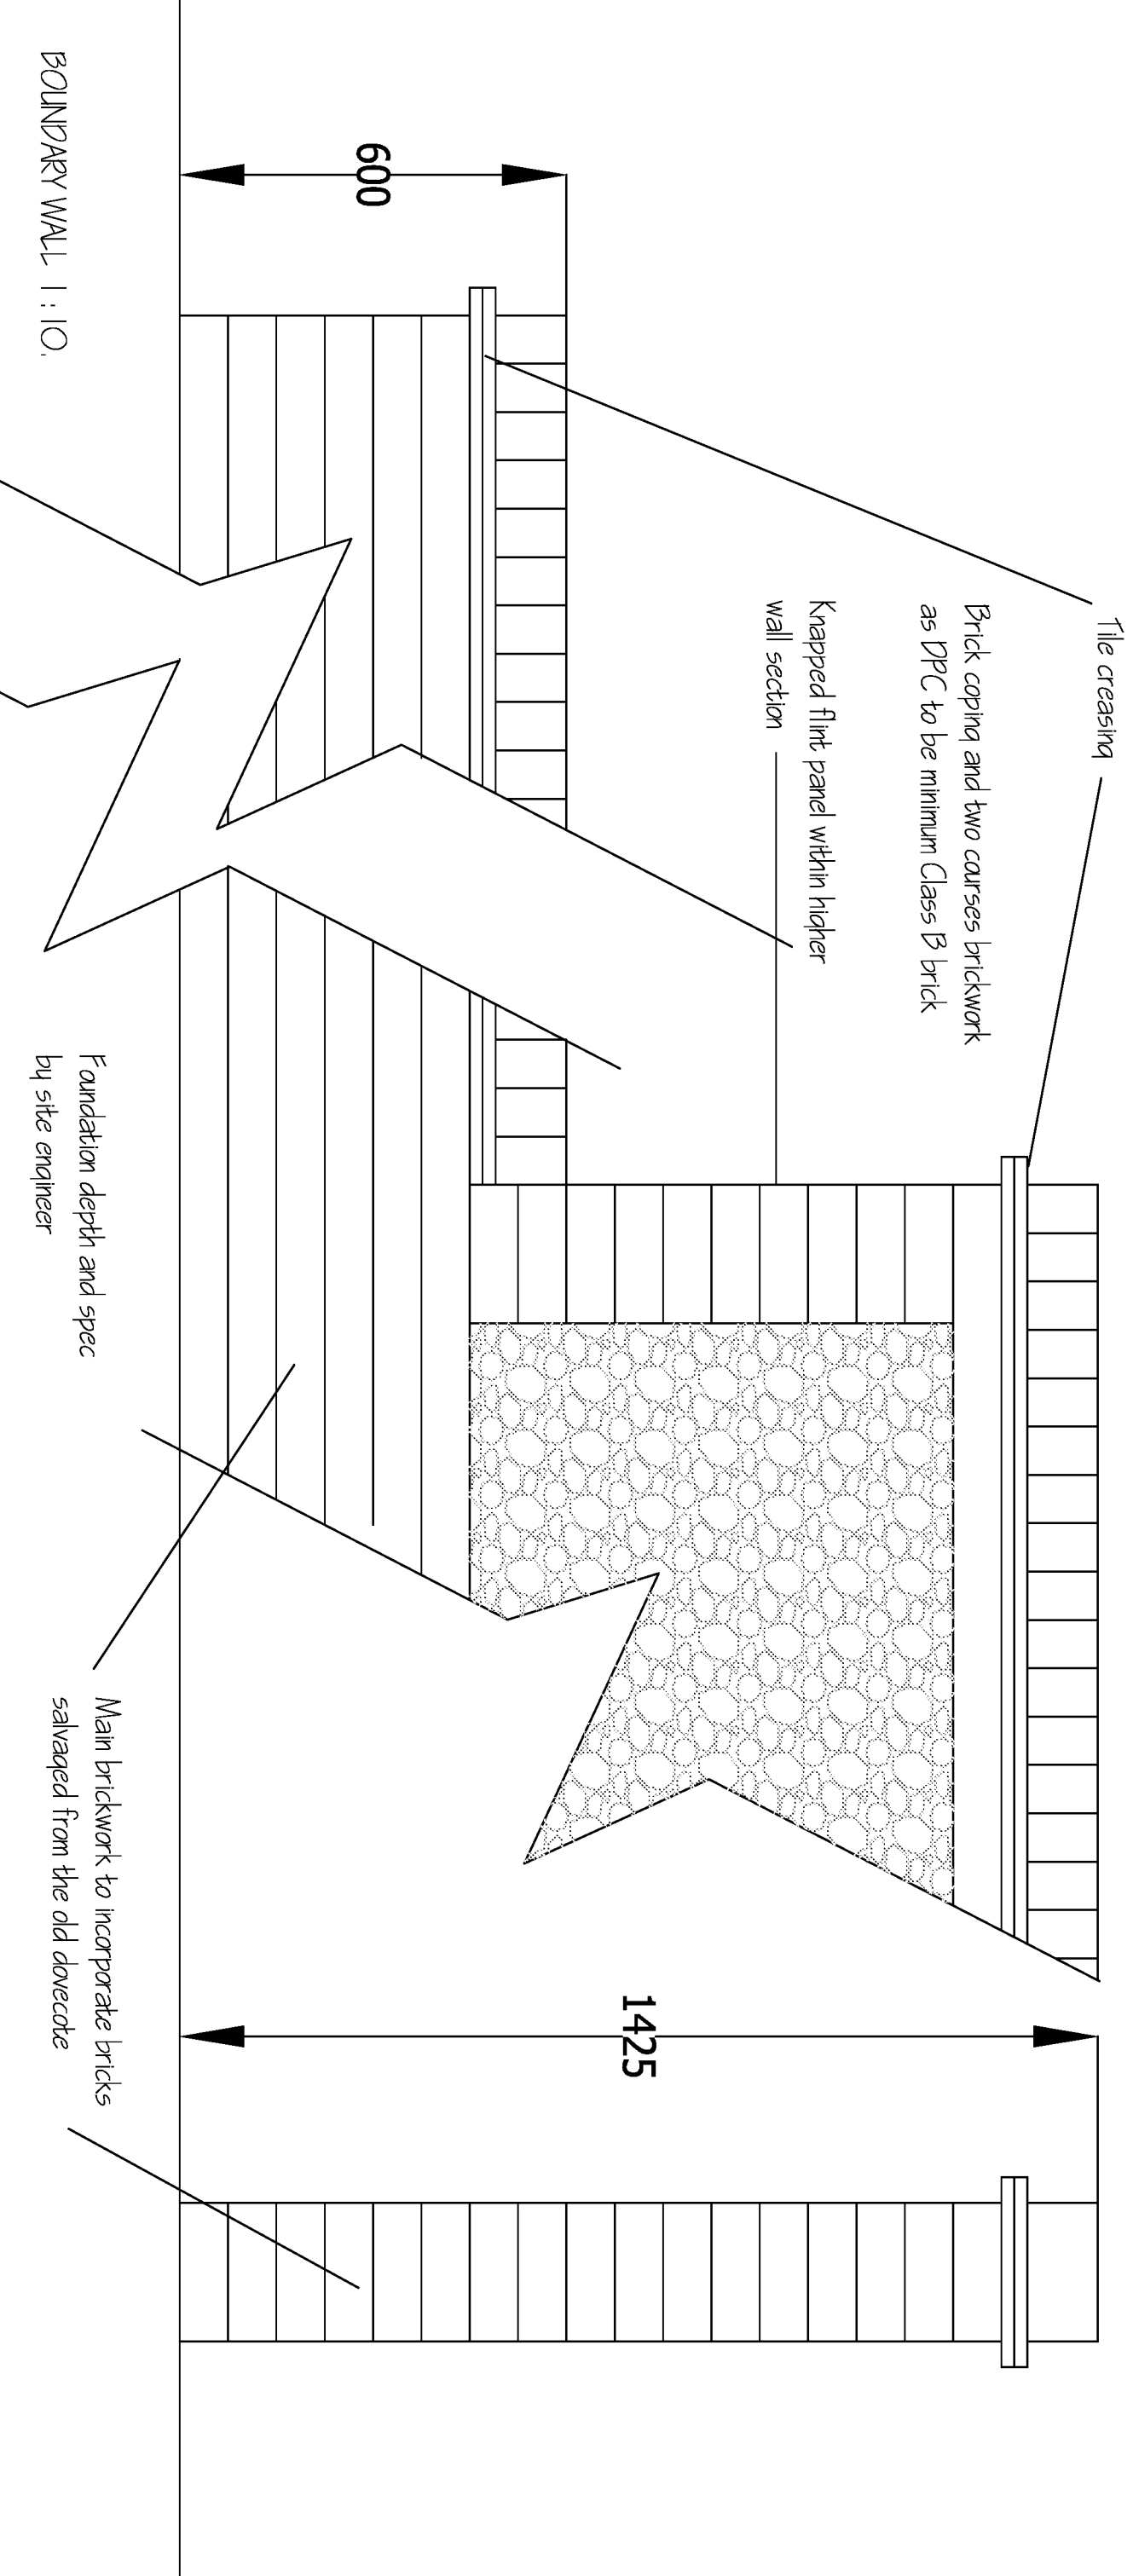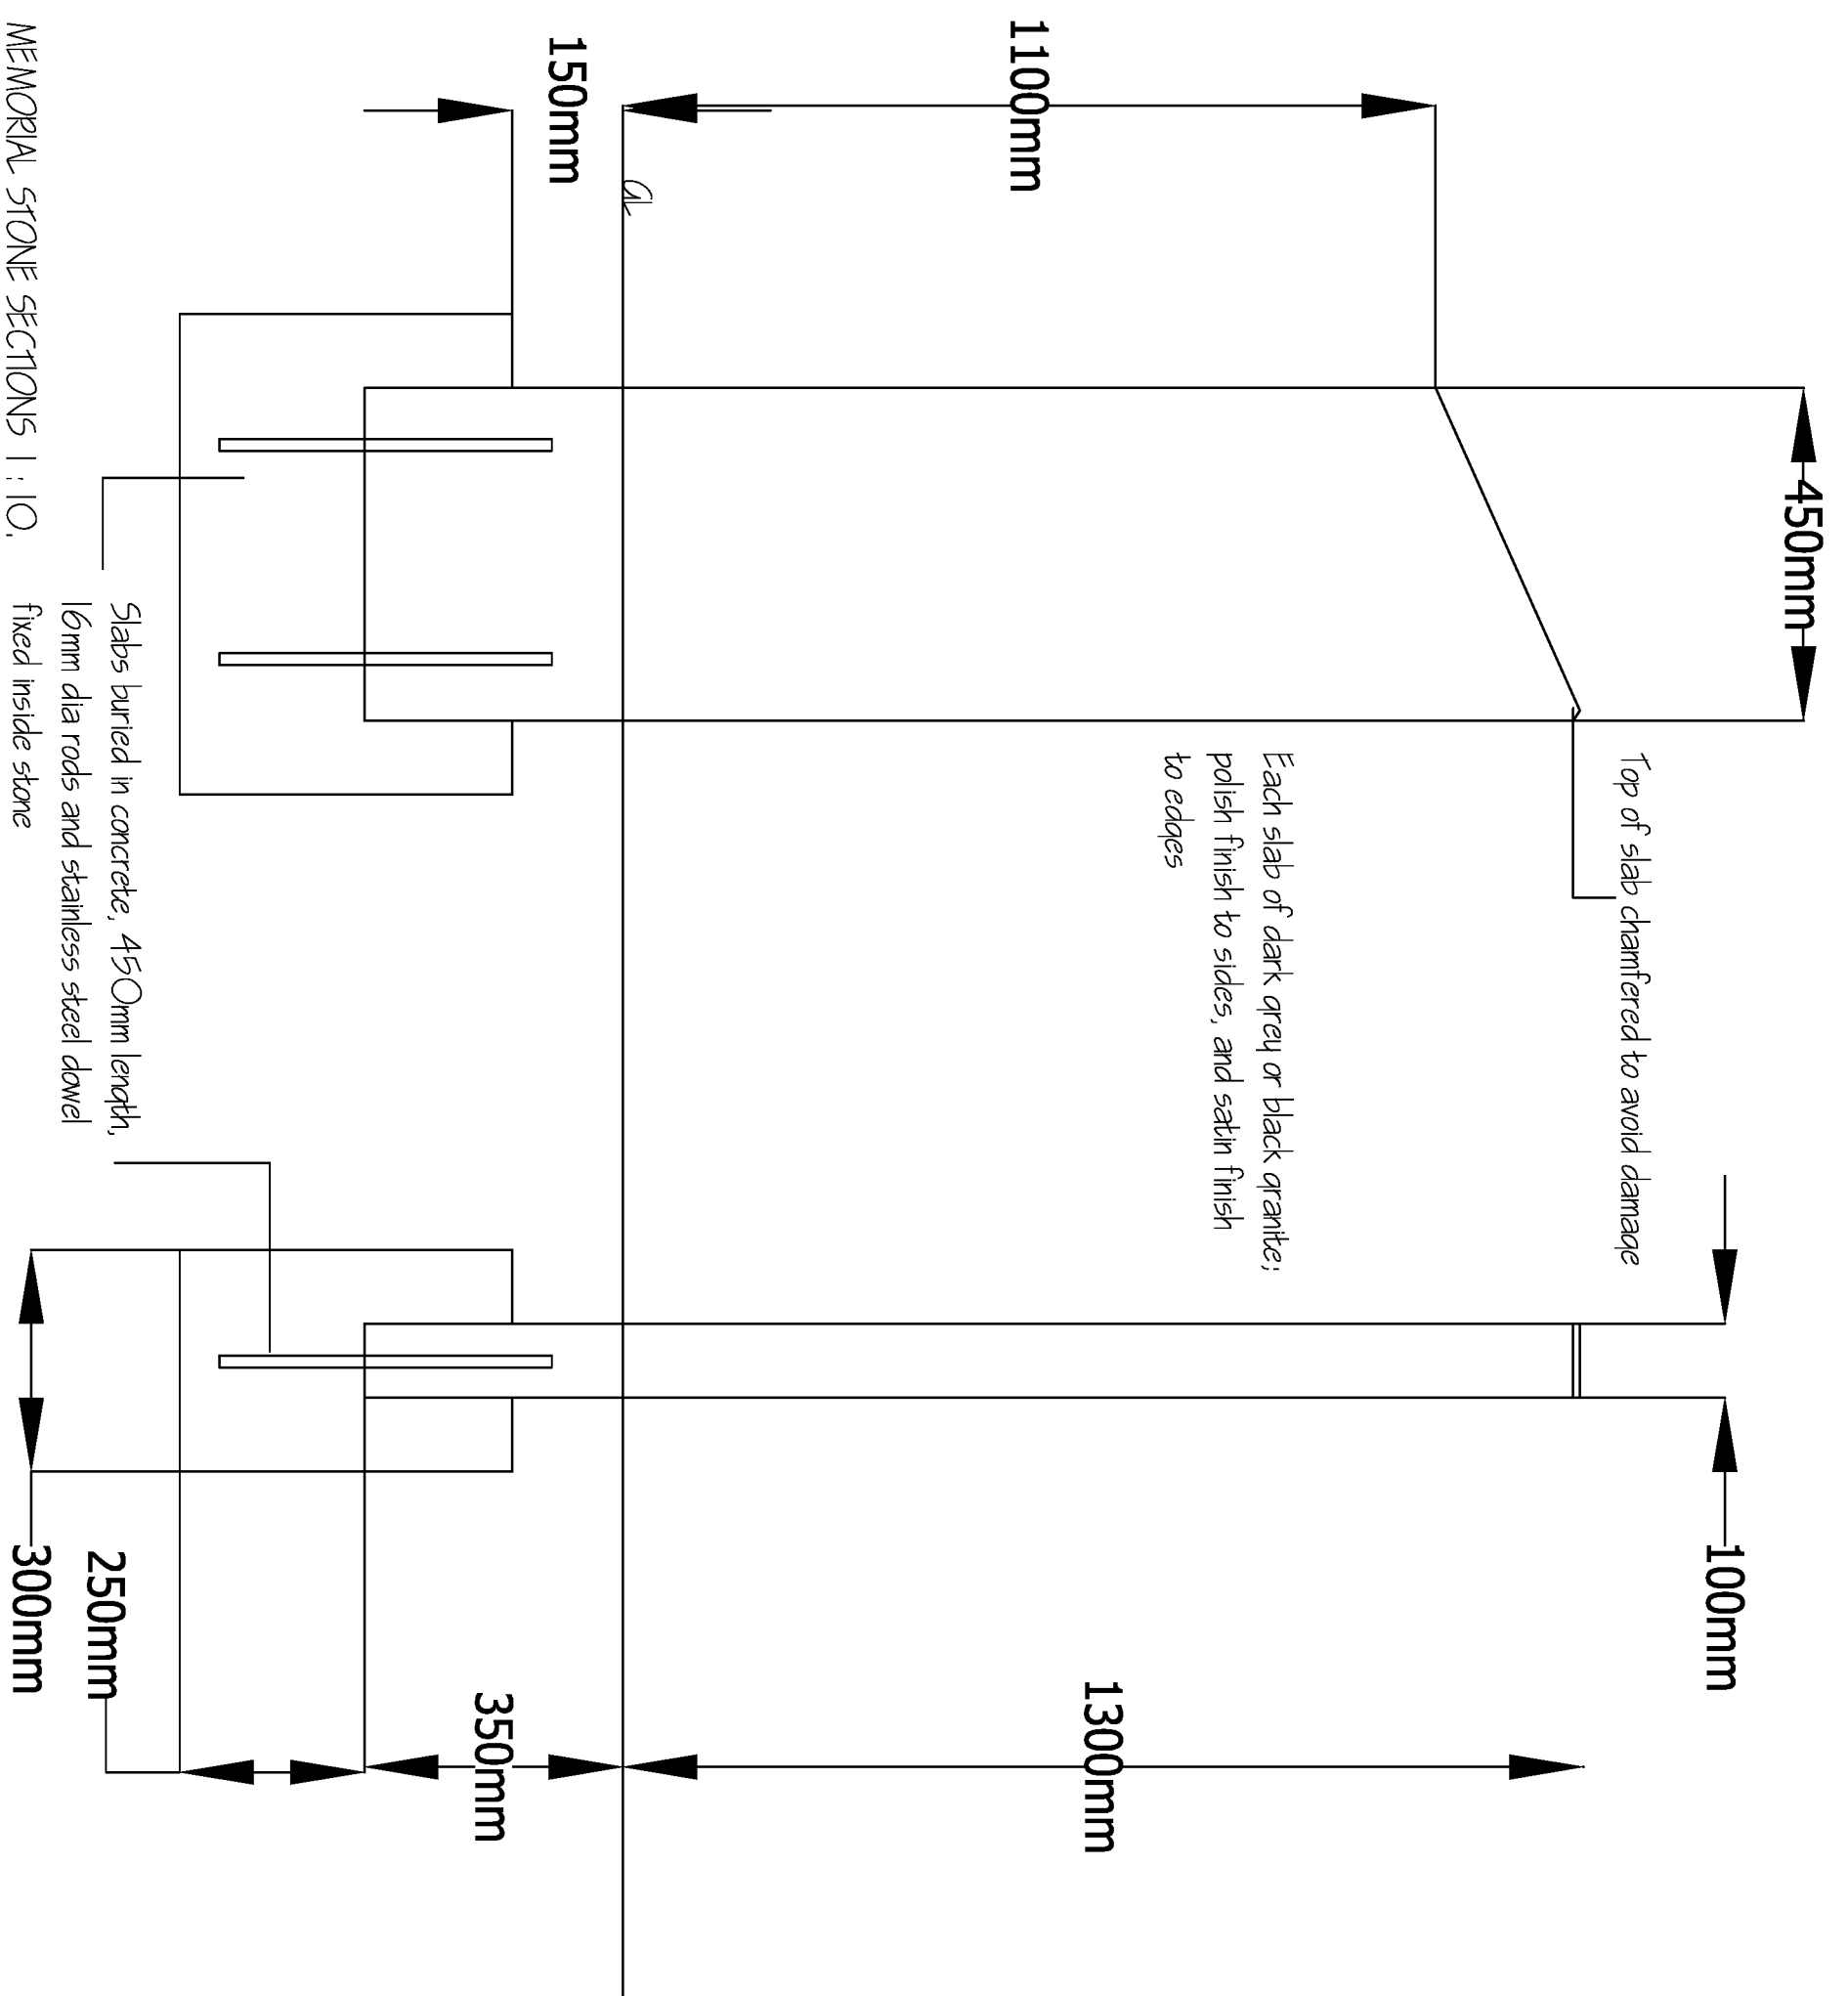

LINDA OAK LANDSCAPE DESIGN

Dip. L.A., M.L.I.

76A Harmonds Lane

Totton

Hampshire

SO40 3LE

Tel/ Fax 023 80666738

e-mail info@lindaokdesign.co.uk

Client: Barrett Homes SC

Job Title

Cartwick Lane

Littlehampton

Drawing Title

A259 Landscape Area - Memorial Proposal

Dwg No

Revision

9/72 / 04 C

Date

Mar 2015

Scale

As shown @ A1