




0. Materials Elevation 1:100

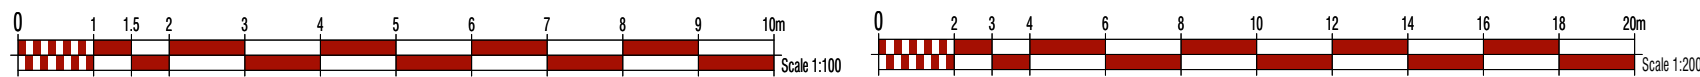

Rev	Description	PM	Issued on
	New Materials Elevation included	RLC	11/10/2017
A	Dormers updated to GRP Horizontal timber boarding labelled as Hardi Plank. RWP and gutter amended to be solid black.	RLC	18/10/2017
B	Ground floor façade material changed to flint with brick quoins framing all openings. GRP roof tower added to roof.	RLC	28/11/2017
C	Dormers and roof tower material specification removed. Cast shadow shading removed for clarity. Quoining colour and pointing amended. Ground floor fenestration amended following sketch from Client.	RLC	29/11/2017
D	Central section updated to show flint on first floor and pointed top end.	RLC	05/12/2017

Planning



Scale @ A3: 1:100
Date : 05/12/2017

Drawn by : FL
Checked by : RLC

Drawing No: 16.041.006

Revision:

D

TITLE
COURTWICK, LITTLEHAMPTON
Materials Elevation

HGP
ARCHITECTS

FURZEHALL FARM, WICKHAM ROAD
FAREHAM, HAMPSHIRE, PO16 7JH
T: 01329 283 225
F: 01329 237 004
E: EMAIL@HGP-ARCHITECTS.CO.UK
W: WWW.HGP-ARCHITECTS.CO.UK

