


Location Plan

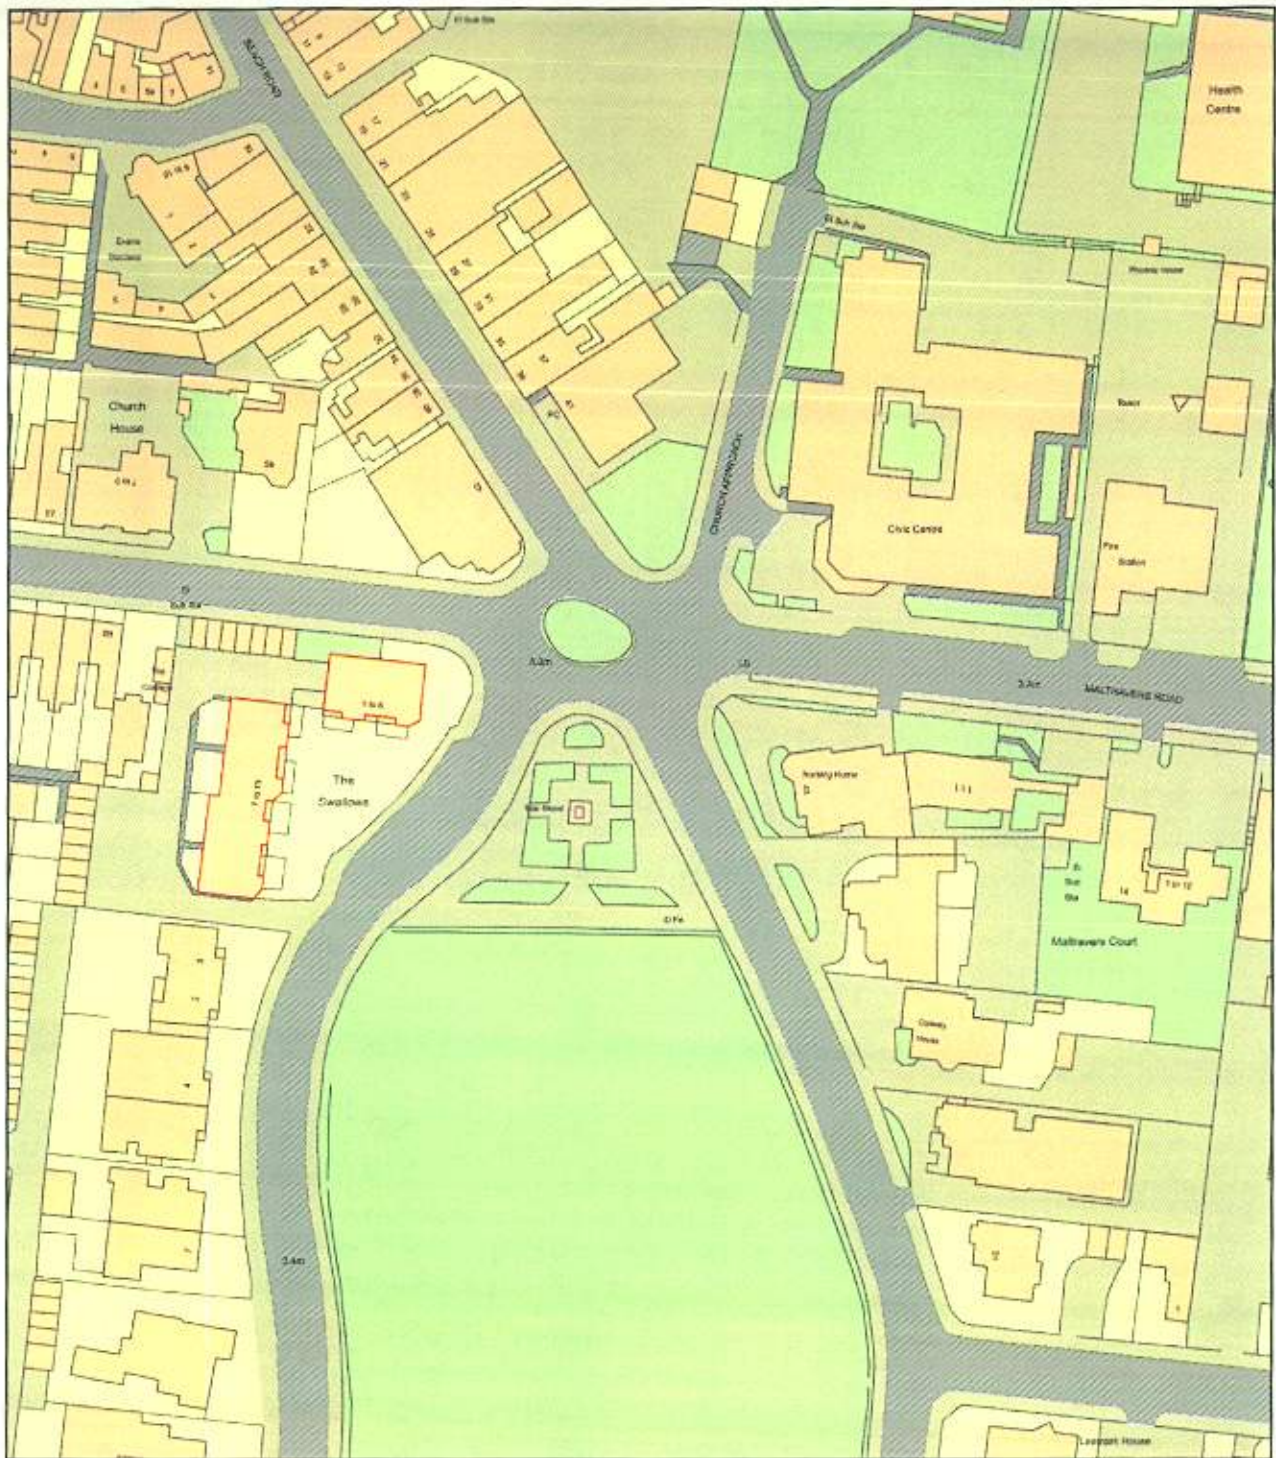

0 50
Metres



Plan Produced for: Swallows Management

Date Produced: 18 Jul 2019

Plan Number/Project ID: TQRQM19199153740646

Scale: 1:1250 @ A4