
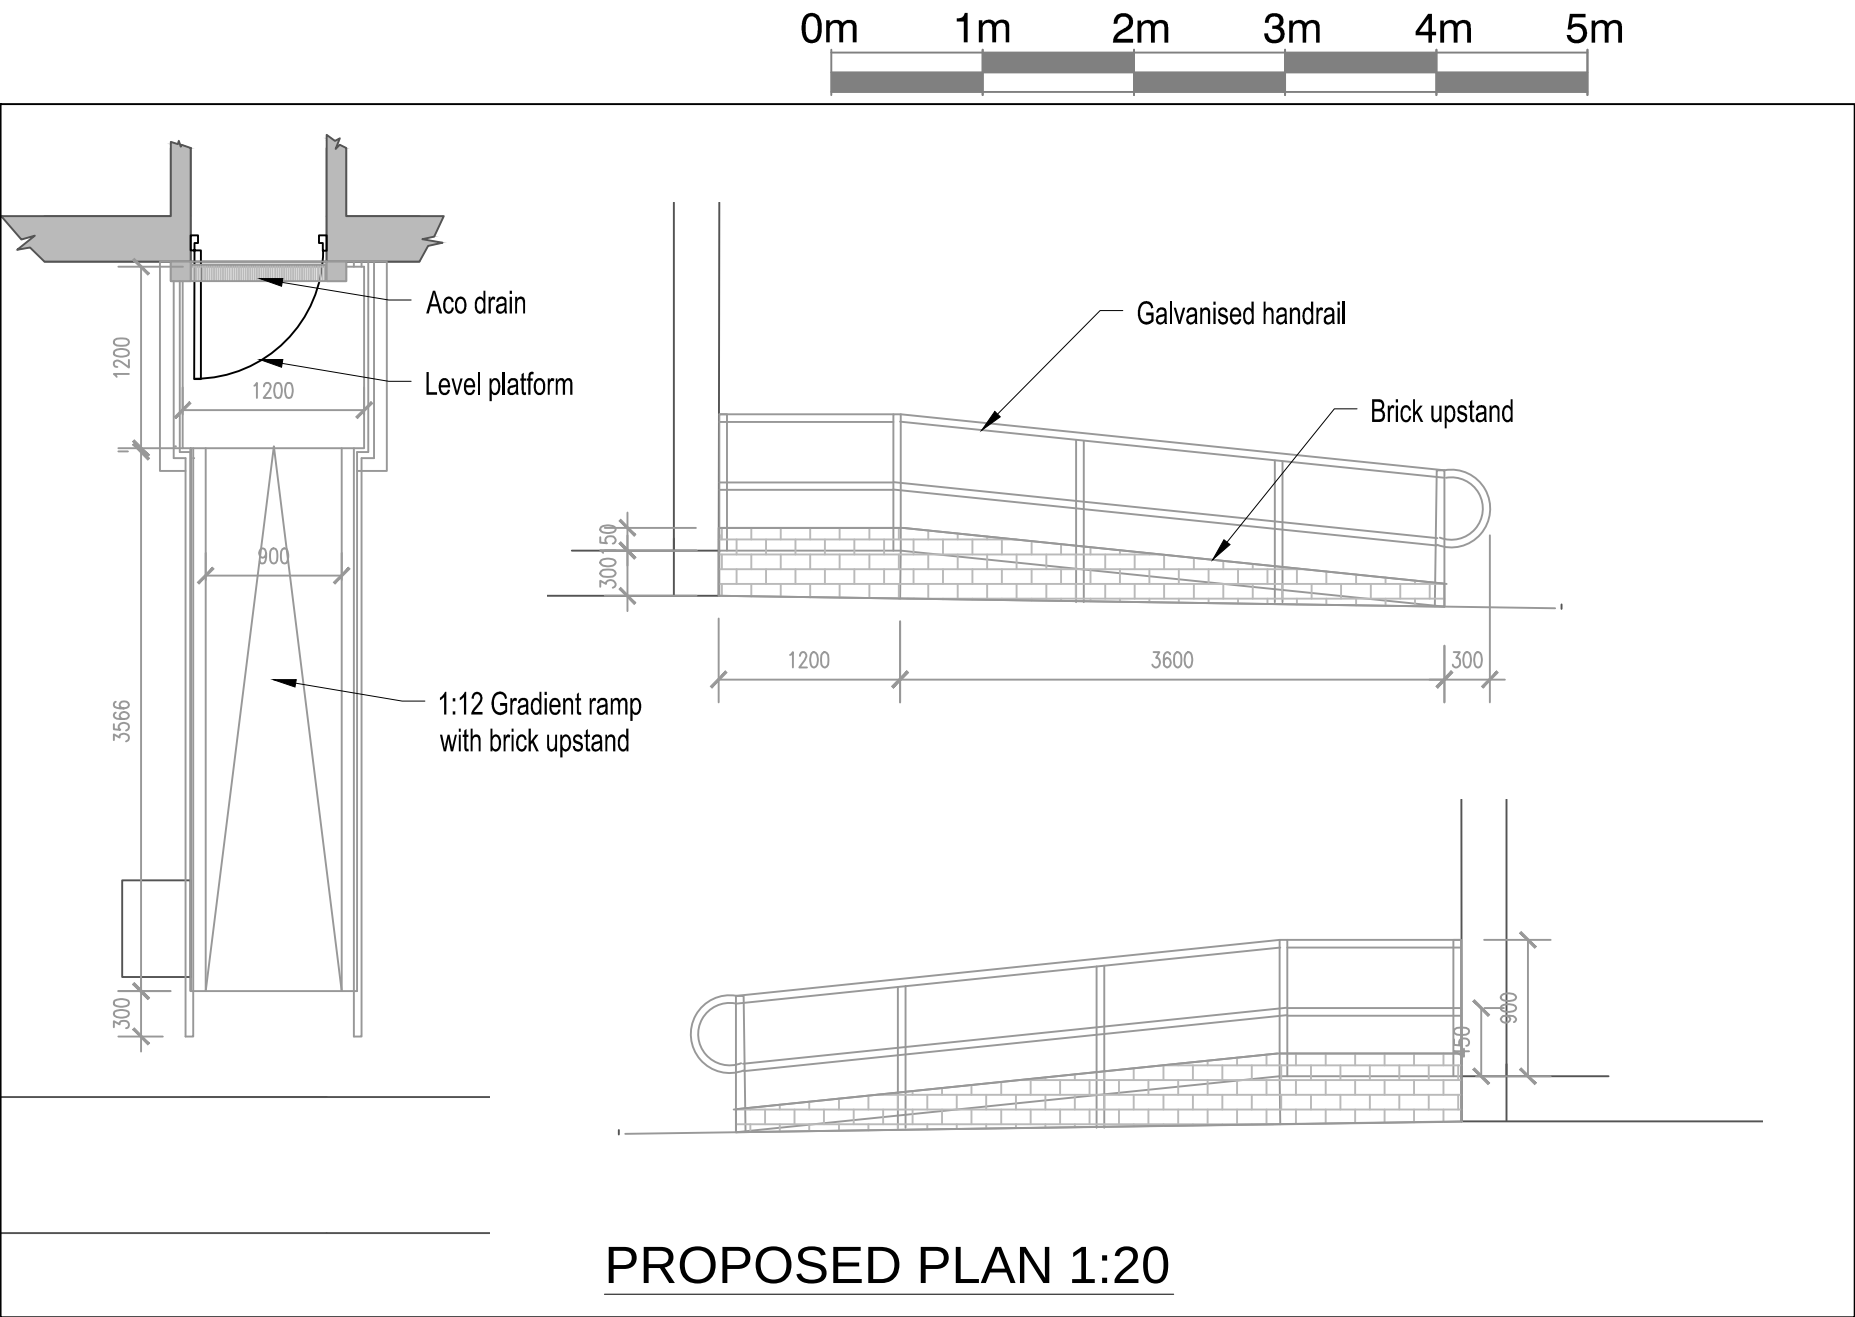


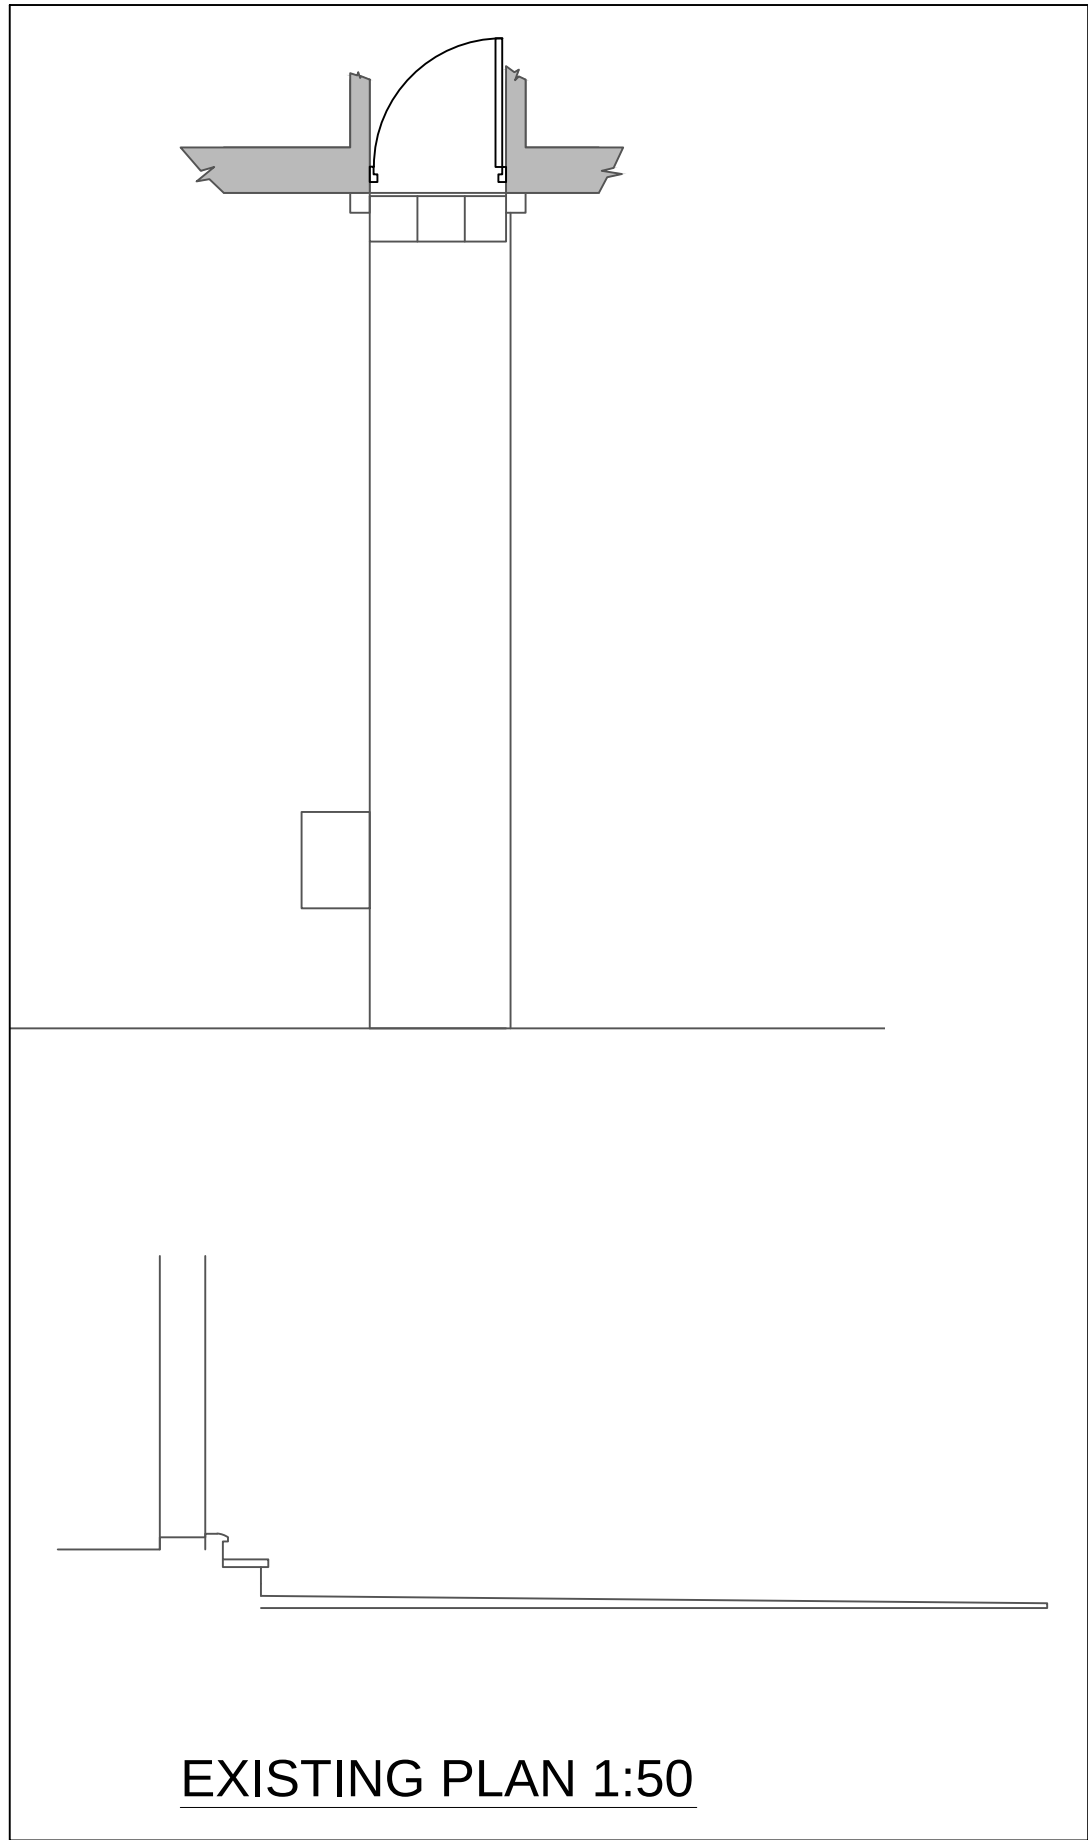

PROPOSED RAMP FOR DISABLED ACCESS

- 1200 X 900 Level Platform
- 1:12 Gradient Ramp with concrete finish with brick upstand to match existing house
- Galvanised handrail 900mm top rail height with 450mm mid rail, top rail extends 300mm from bottom of ramp and returns to meet mid rail

NOTES:

1. All dimensions are in mm and must be checked on site.
2. Drawings are to be read in conjunction with accompanying documents.
3. Any errors or inaccuracies should be brought to the attention of Amber Living.

Contact Information

Unit 3, Tungsten Building, George Street, Portslade, Brighton, BN41 1RA Tel: 01273 410836 Email: Heather@amberliving.co.uk

amber **CIAT** **RICS**

Client Name Mrs Judith Potter

Address 78 Southfields Road, Littlehampton

Drawing Title Existing & Proposed Front Access Plan

Drawing Reference HT/02/SouthfieldsRoad78 Date 09/09/20

Scale 1: 50 Paper A3 Drawn By HT Revision A Direction