


78 Southfields Road

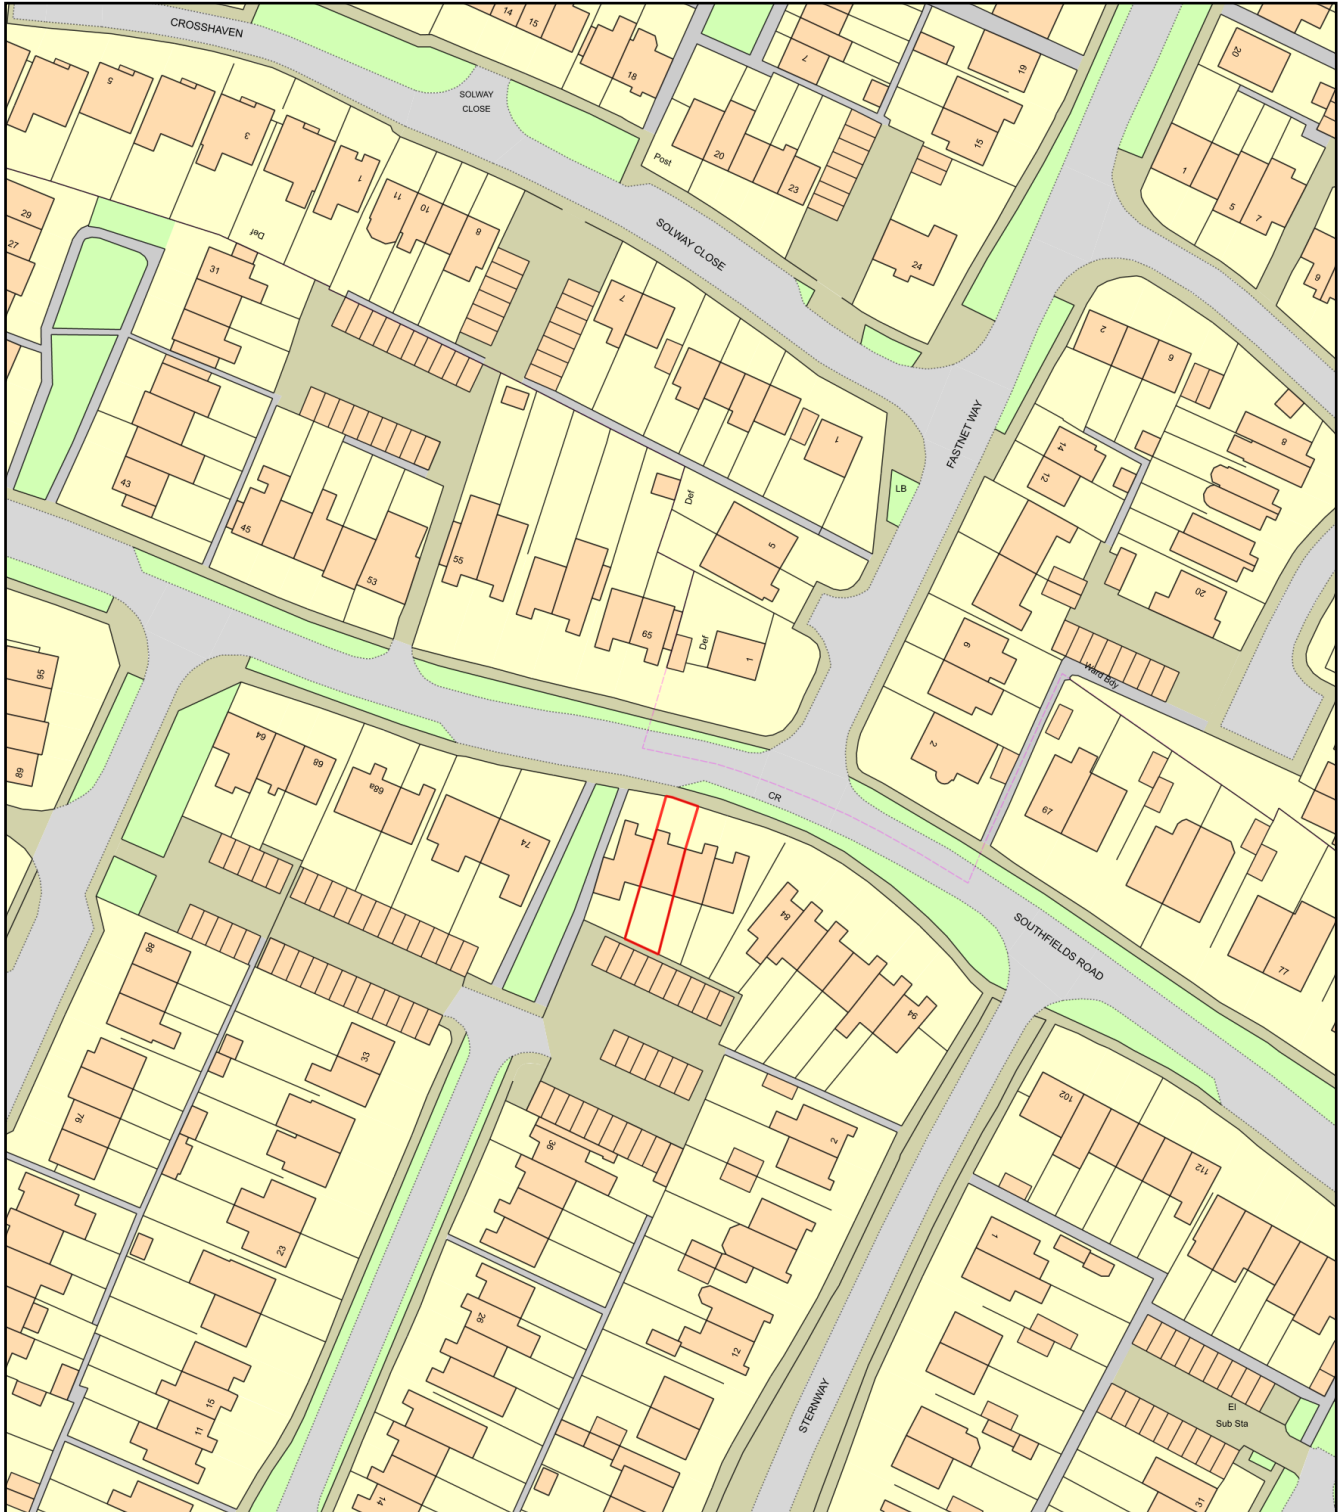

0 50
Metres



Plan Produced for: Amber Living

Date Produced: 07 Oct 2020

Plan Reference Number: TQRQM20281154700097

Scale: 1:1250 @ A4