


78 Southfields Road

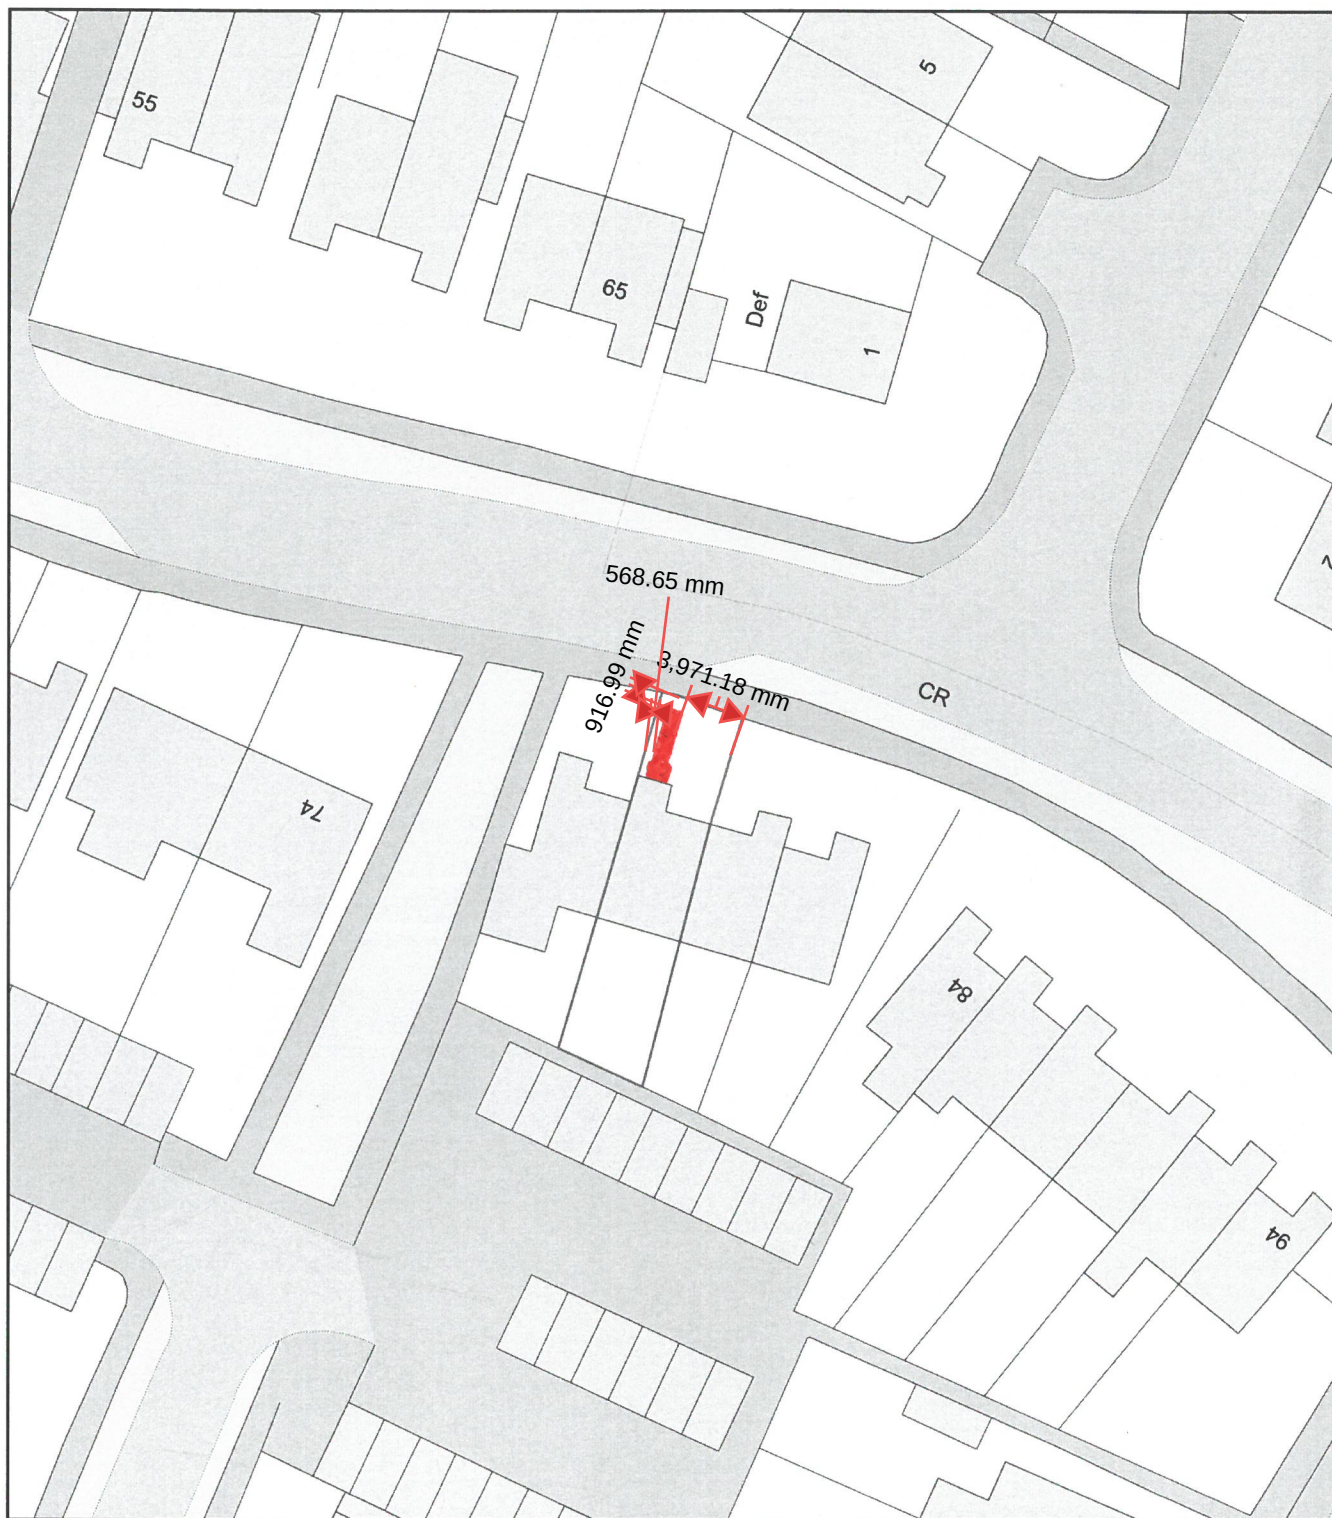

Plan Produced for: Amber Living
Date Produced: 07 Oct 2020
Plan Reference Number: TQRQM20281154326068
Scale: 1:500 @ A4