


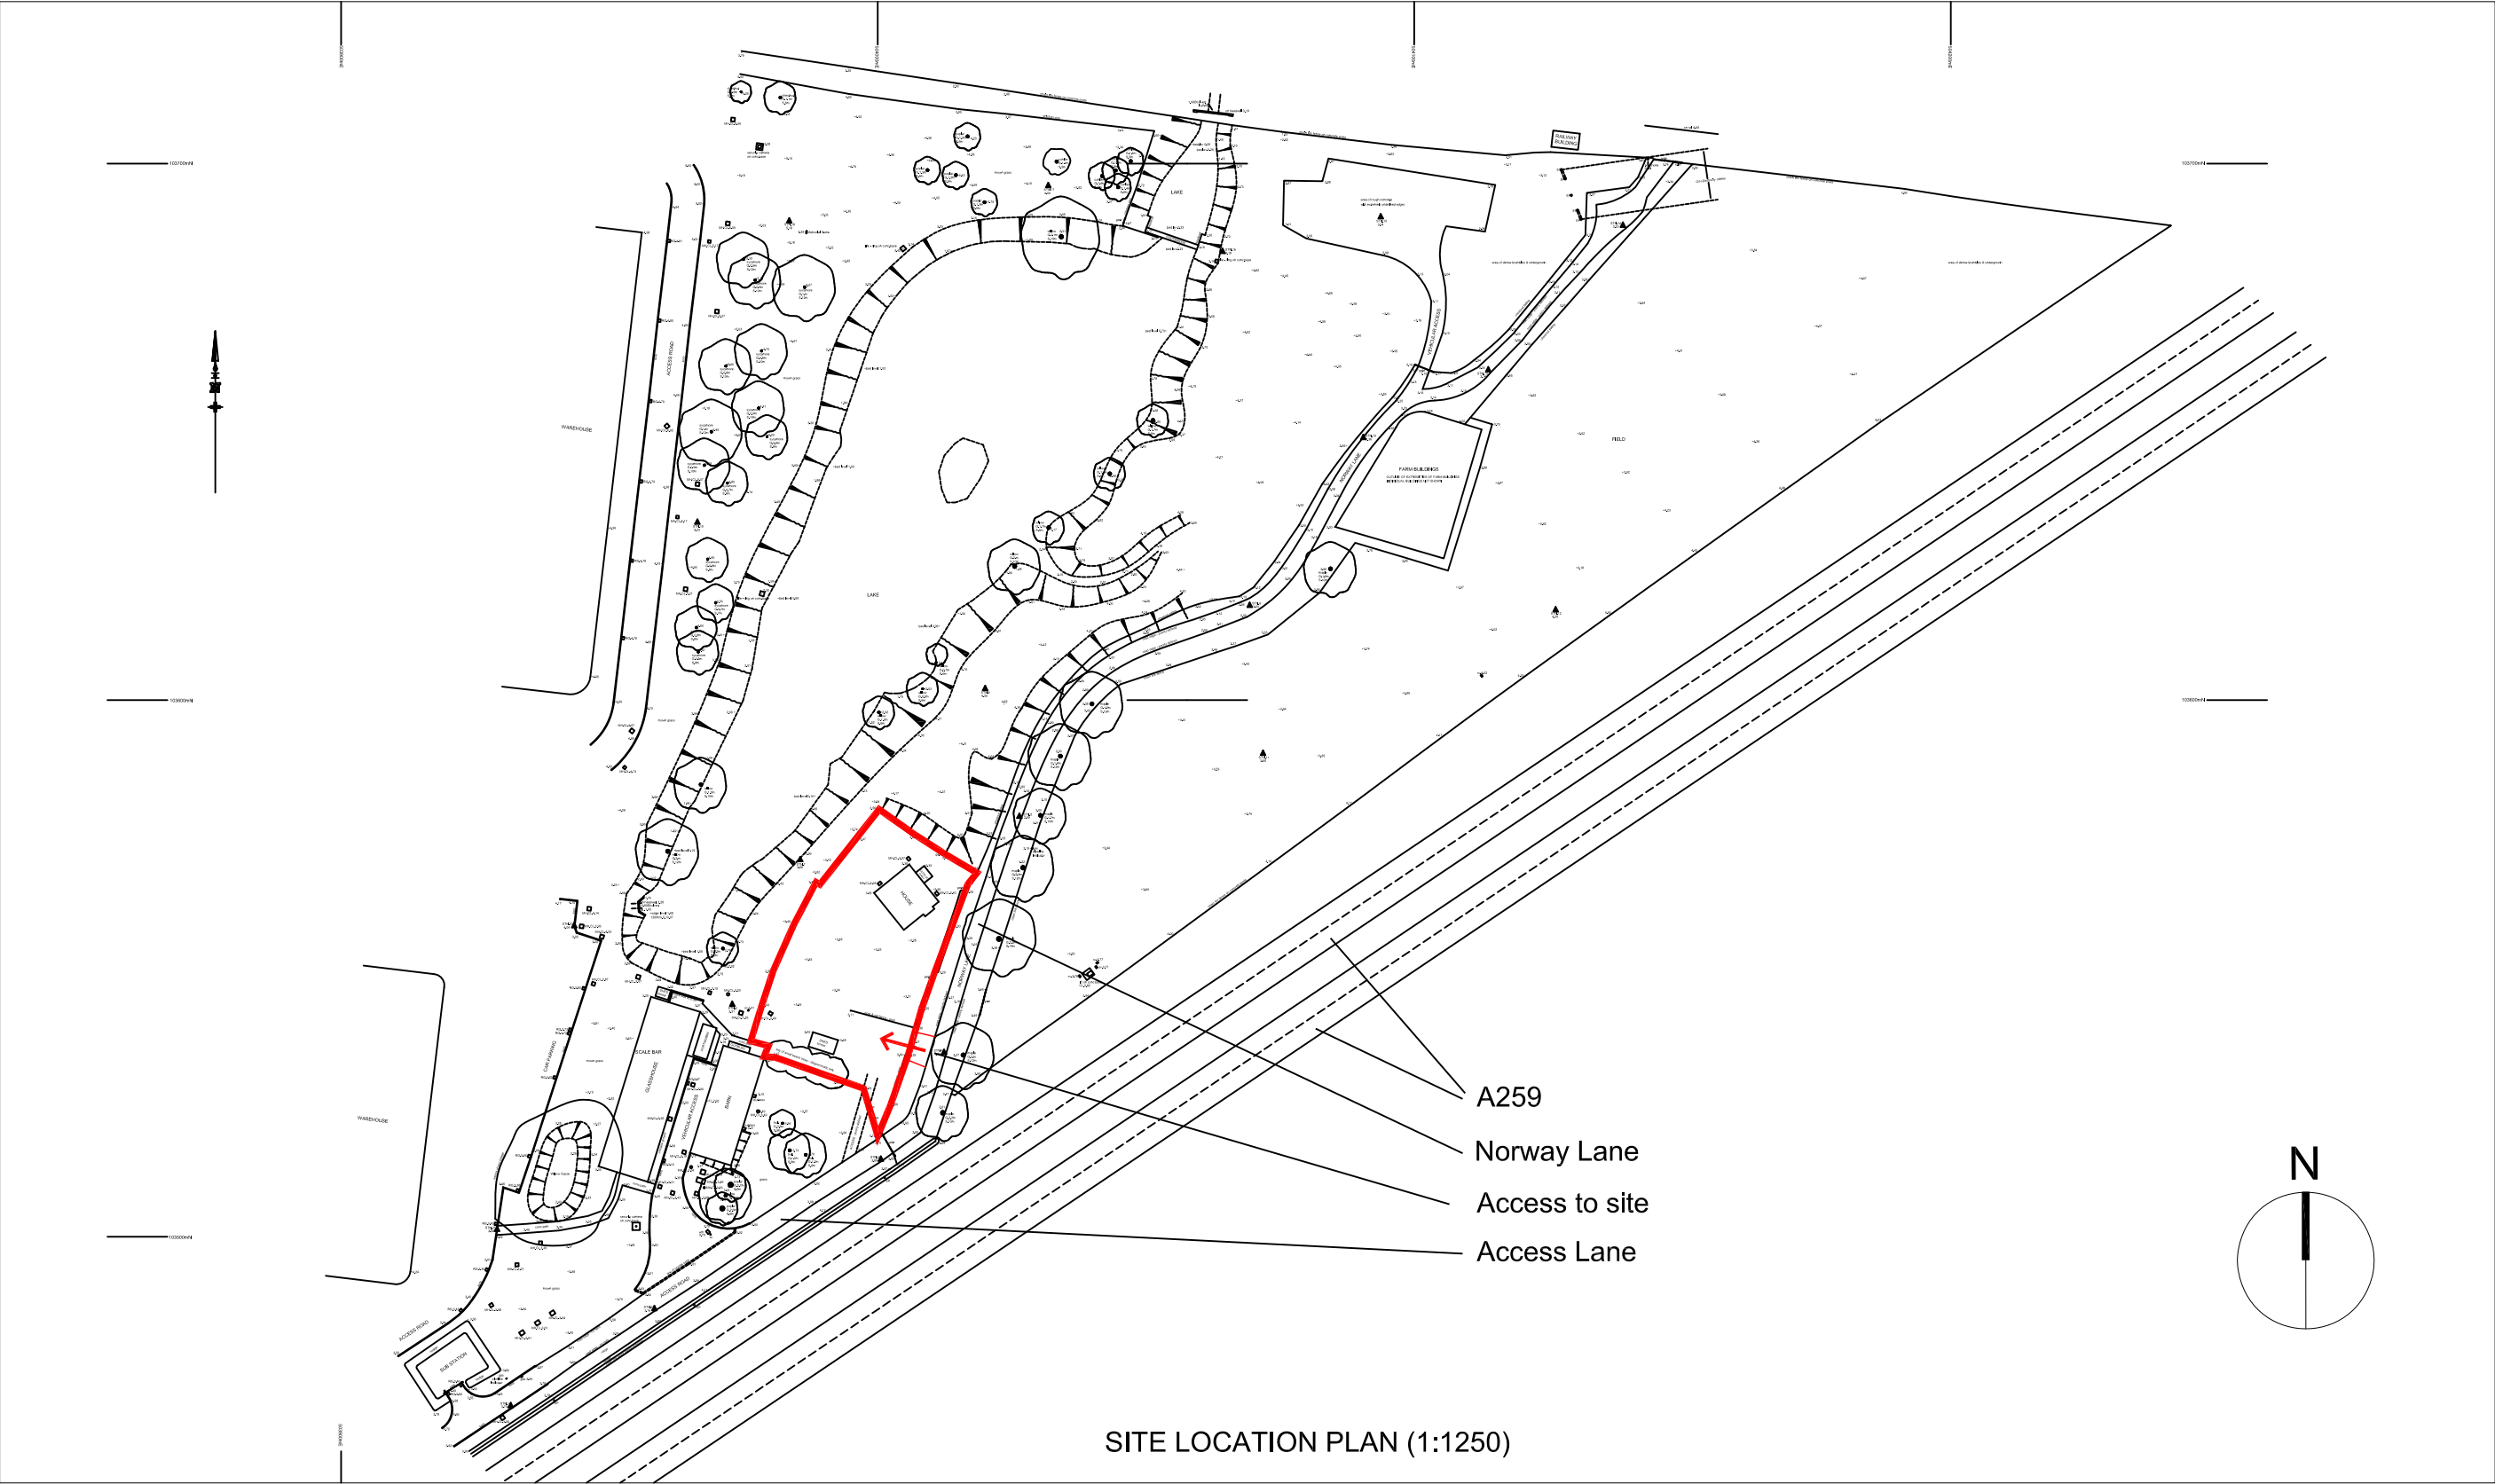

FOR PLANNING CONSENT



mark alford design architecture
Heatherlands Bracken Lane Storrington West Sussex RH20 3HS
T: 01903 899124 E: office@markalforddesign.com

client: MR WICKENS
project title: NORWAY FARM HOUSE
NORWAY LANE, LITTLEHAMPTON
drawing title: LOCATION PLAN

drawn by: MSA date: JUN 14 scale: 1:1250 @ A3

issue status: design ☒ BofQ ☐ construction ☐ record ☐

drawing number: **14114 / P001** revision: **1**

This drawing may not be used or reproduced without written consent. Copyright reserved
No dimensions to be scaled from this drawing. Copyright design and patents act 1988