

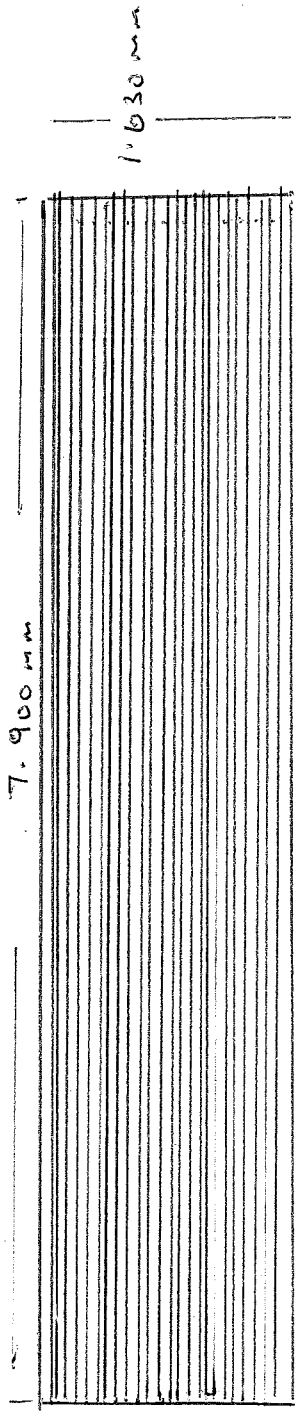


56 SOUTH TERRACE.

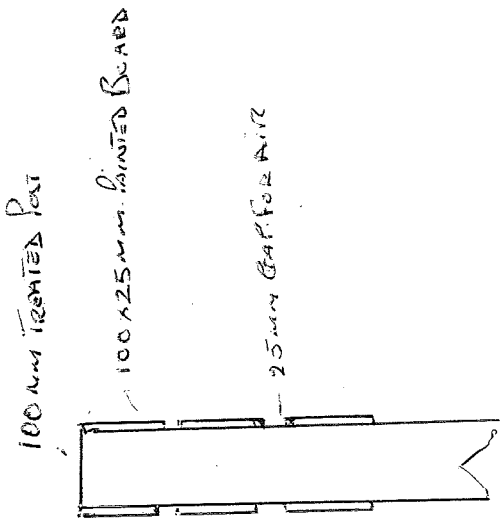

SOUTH TERRACE ELEVATION

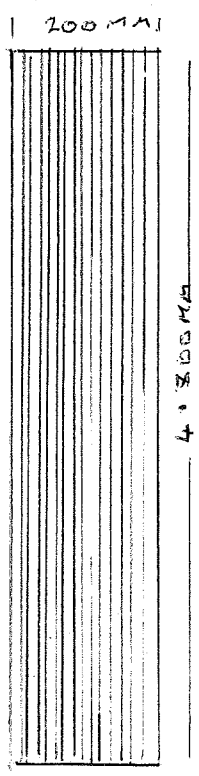

FITZALAN ROAD

SCALE 1:50