


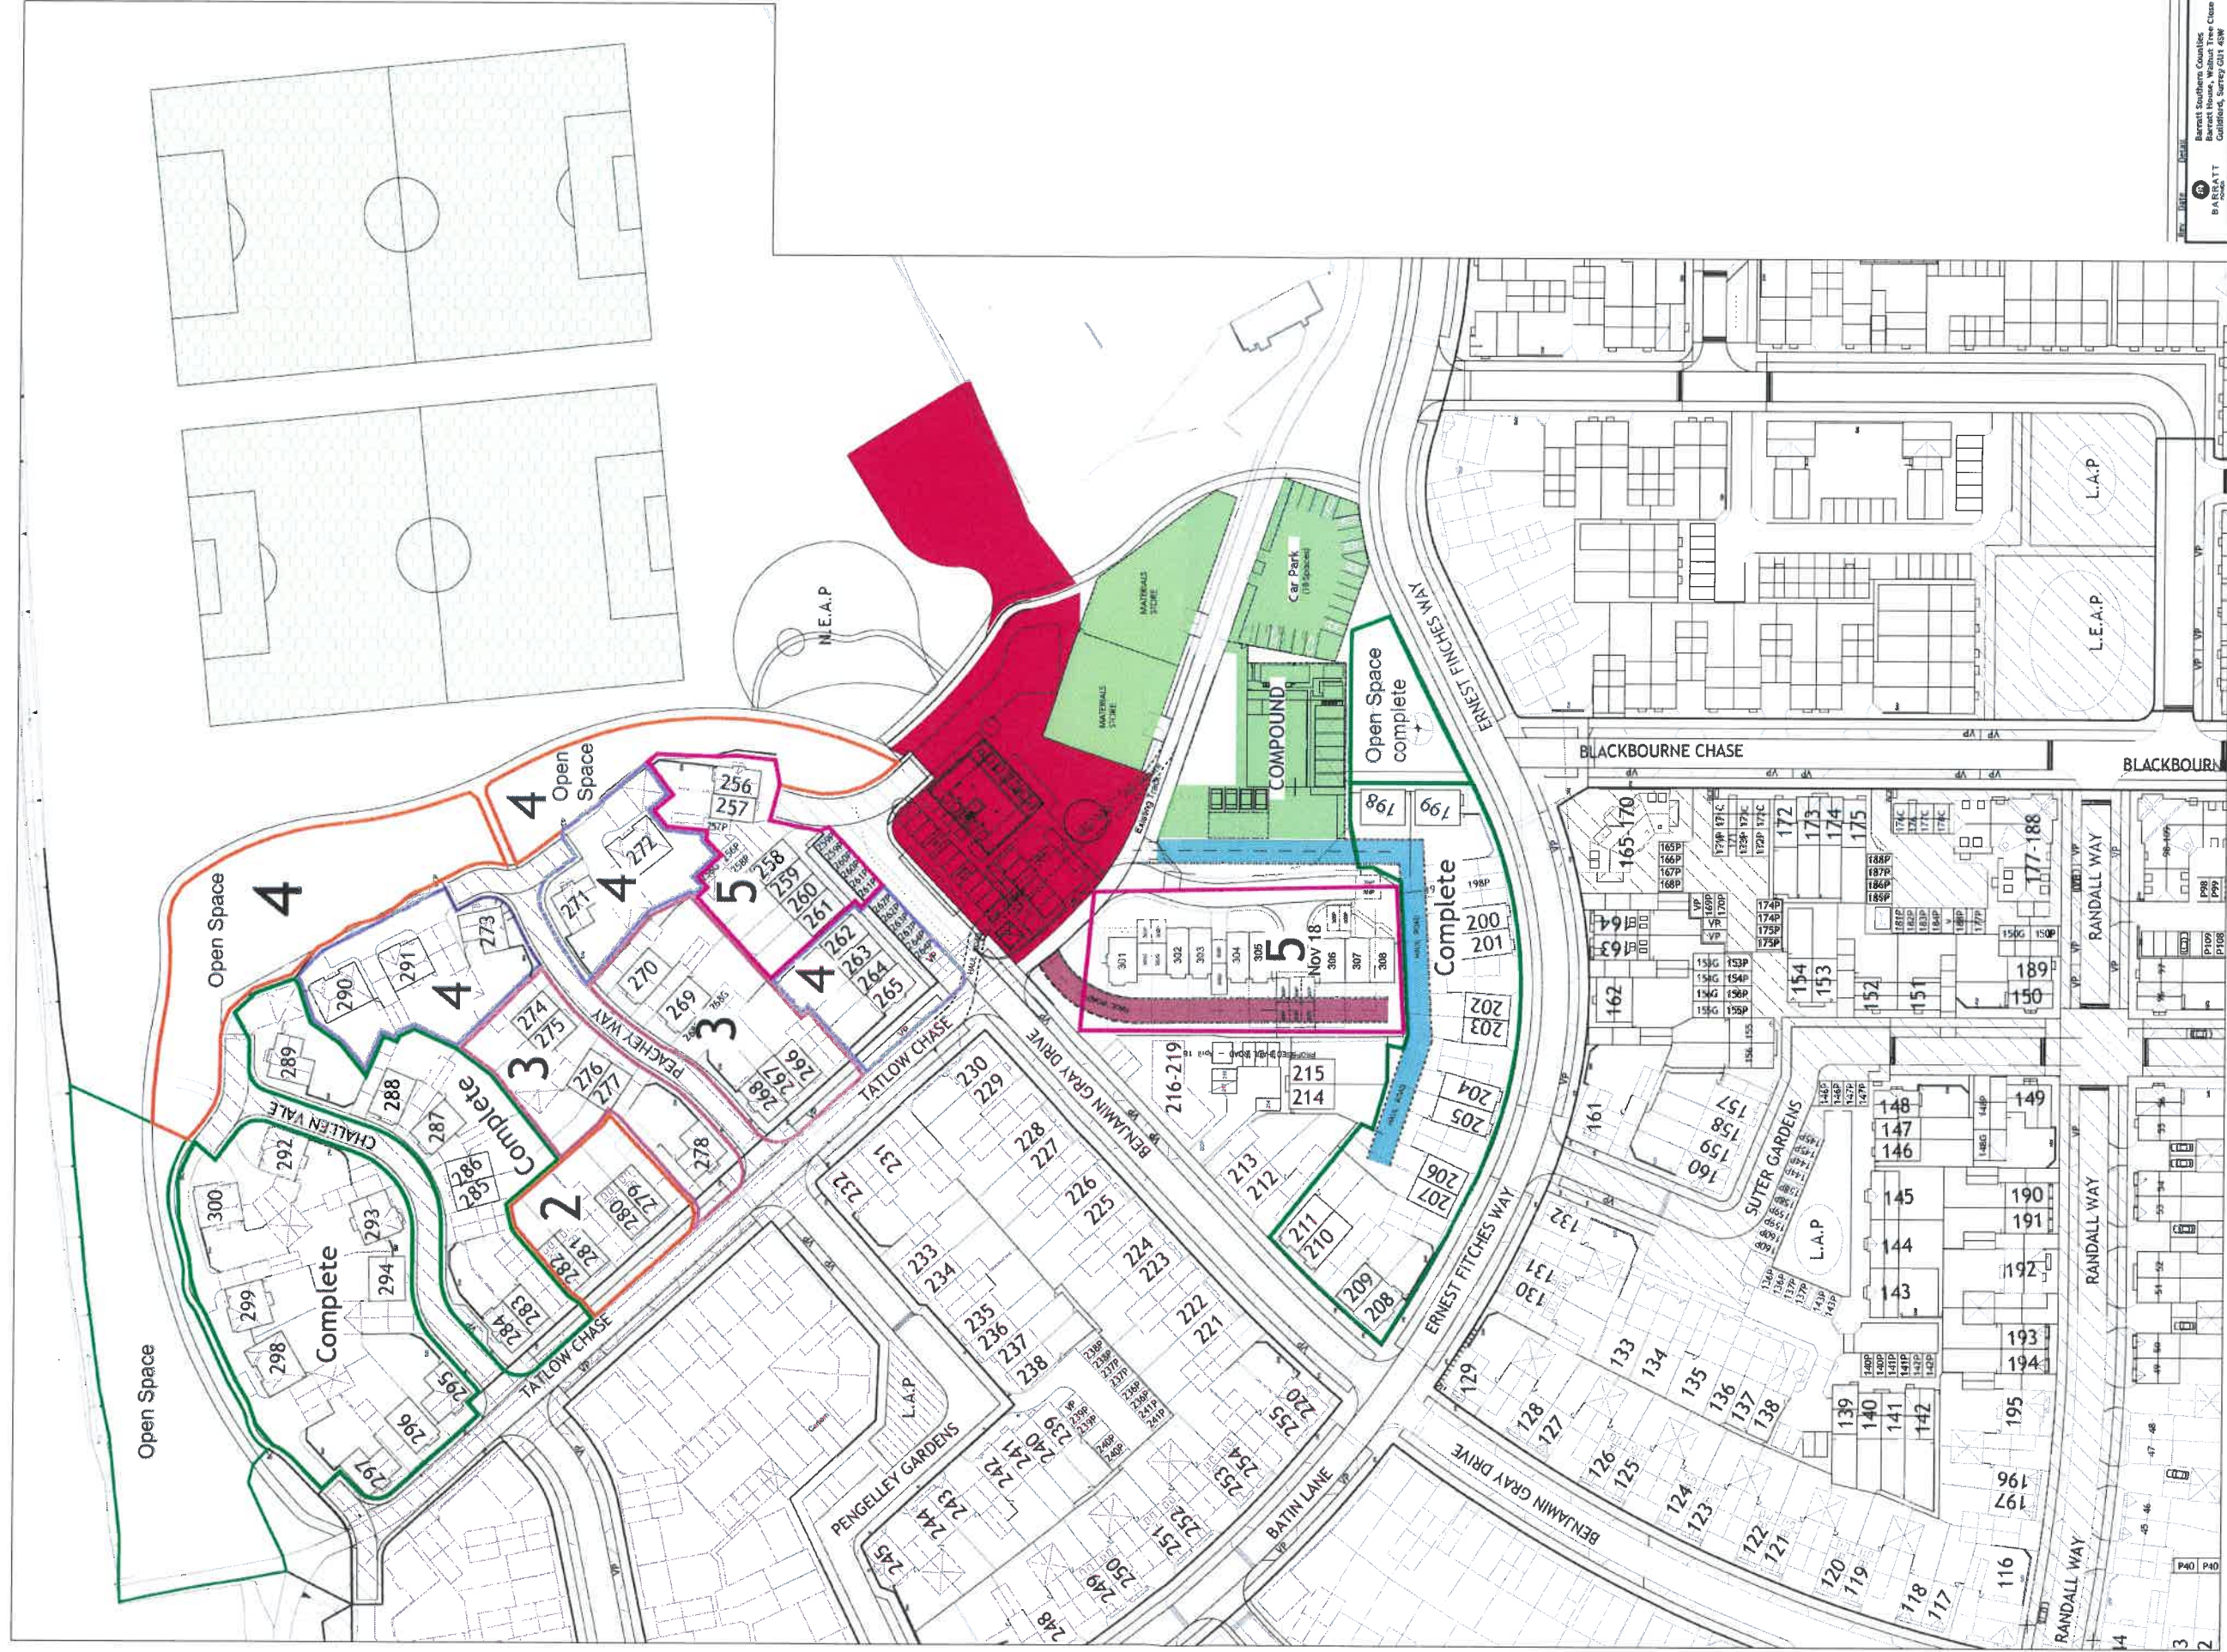

Barrett Southern Counties Barrett House, Walnut Tree Close Colindale, Surrey GU1 4SW		Barrett Southern Counties Ltd	
PROJECT NAME		Kingley Gate Littlehampton	
Drawing Title		Construction Method Statement	
Drawn by	Checked by	Barrett Southern Counties Ltd	Rev
KS	BH	7440	02 PH 02
Date Created	10.08.17	Scale	NTS