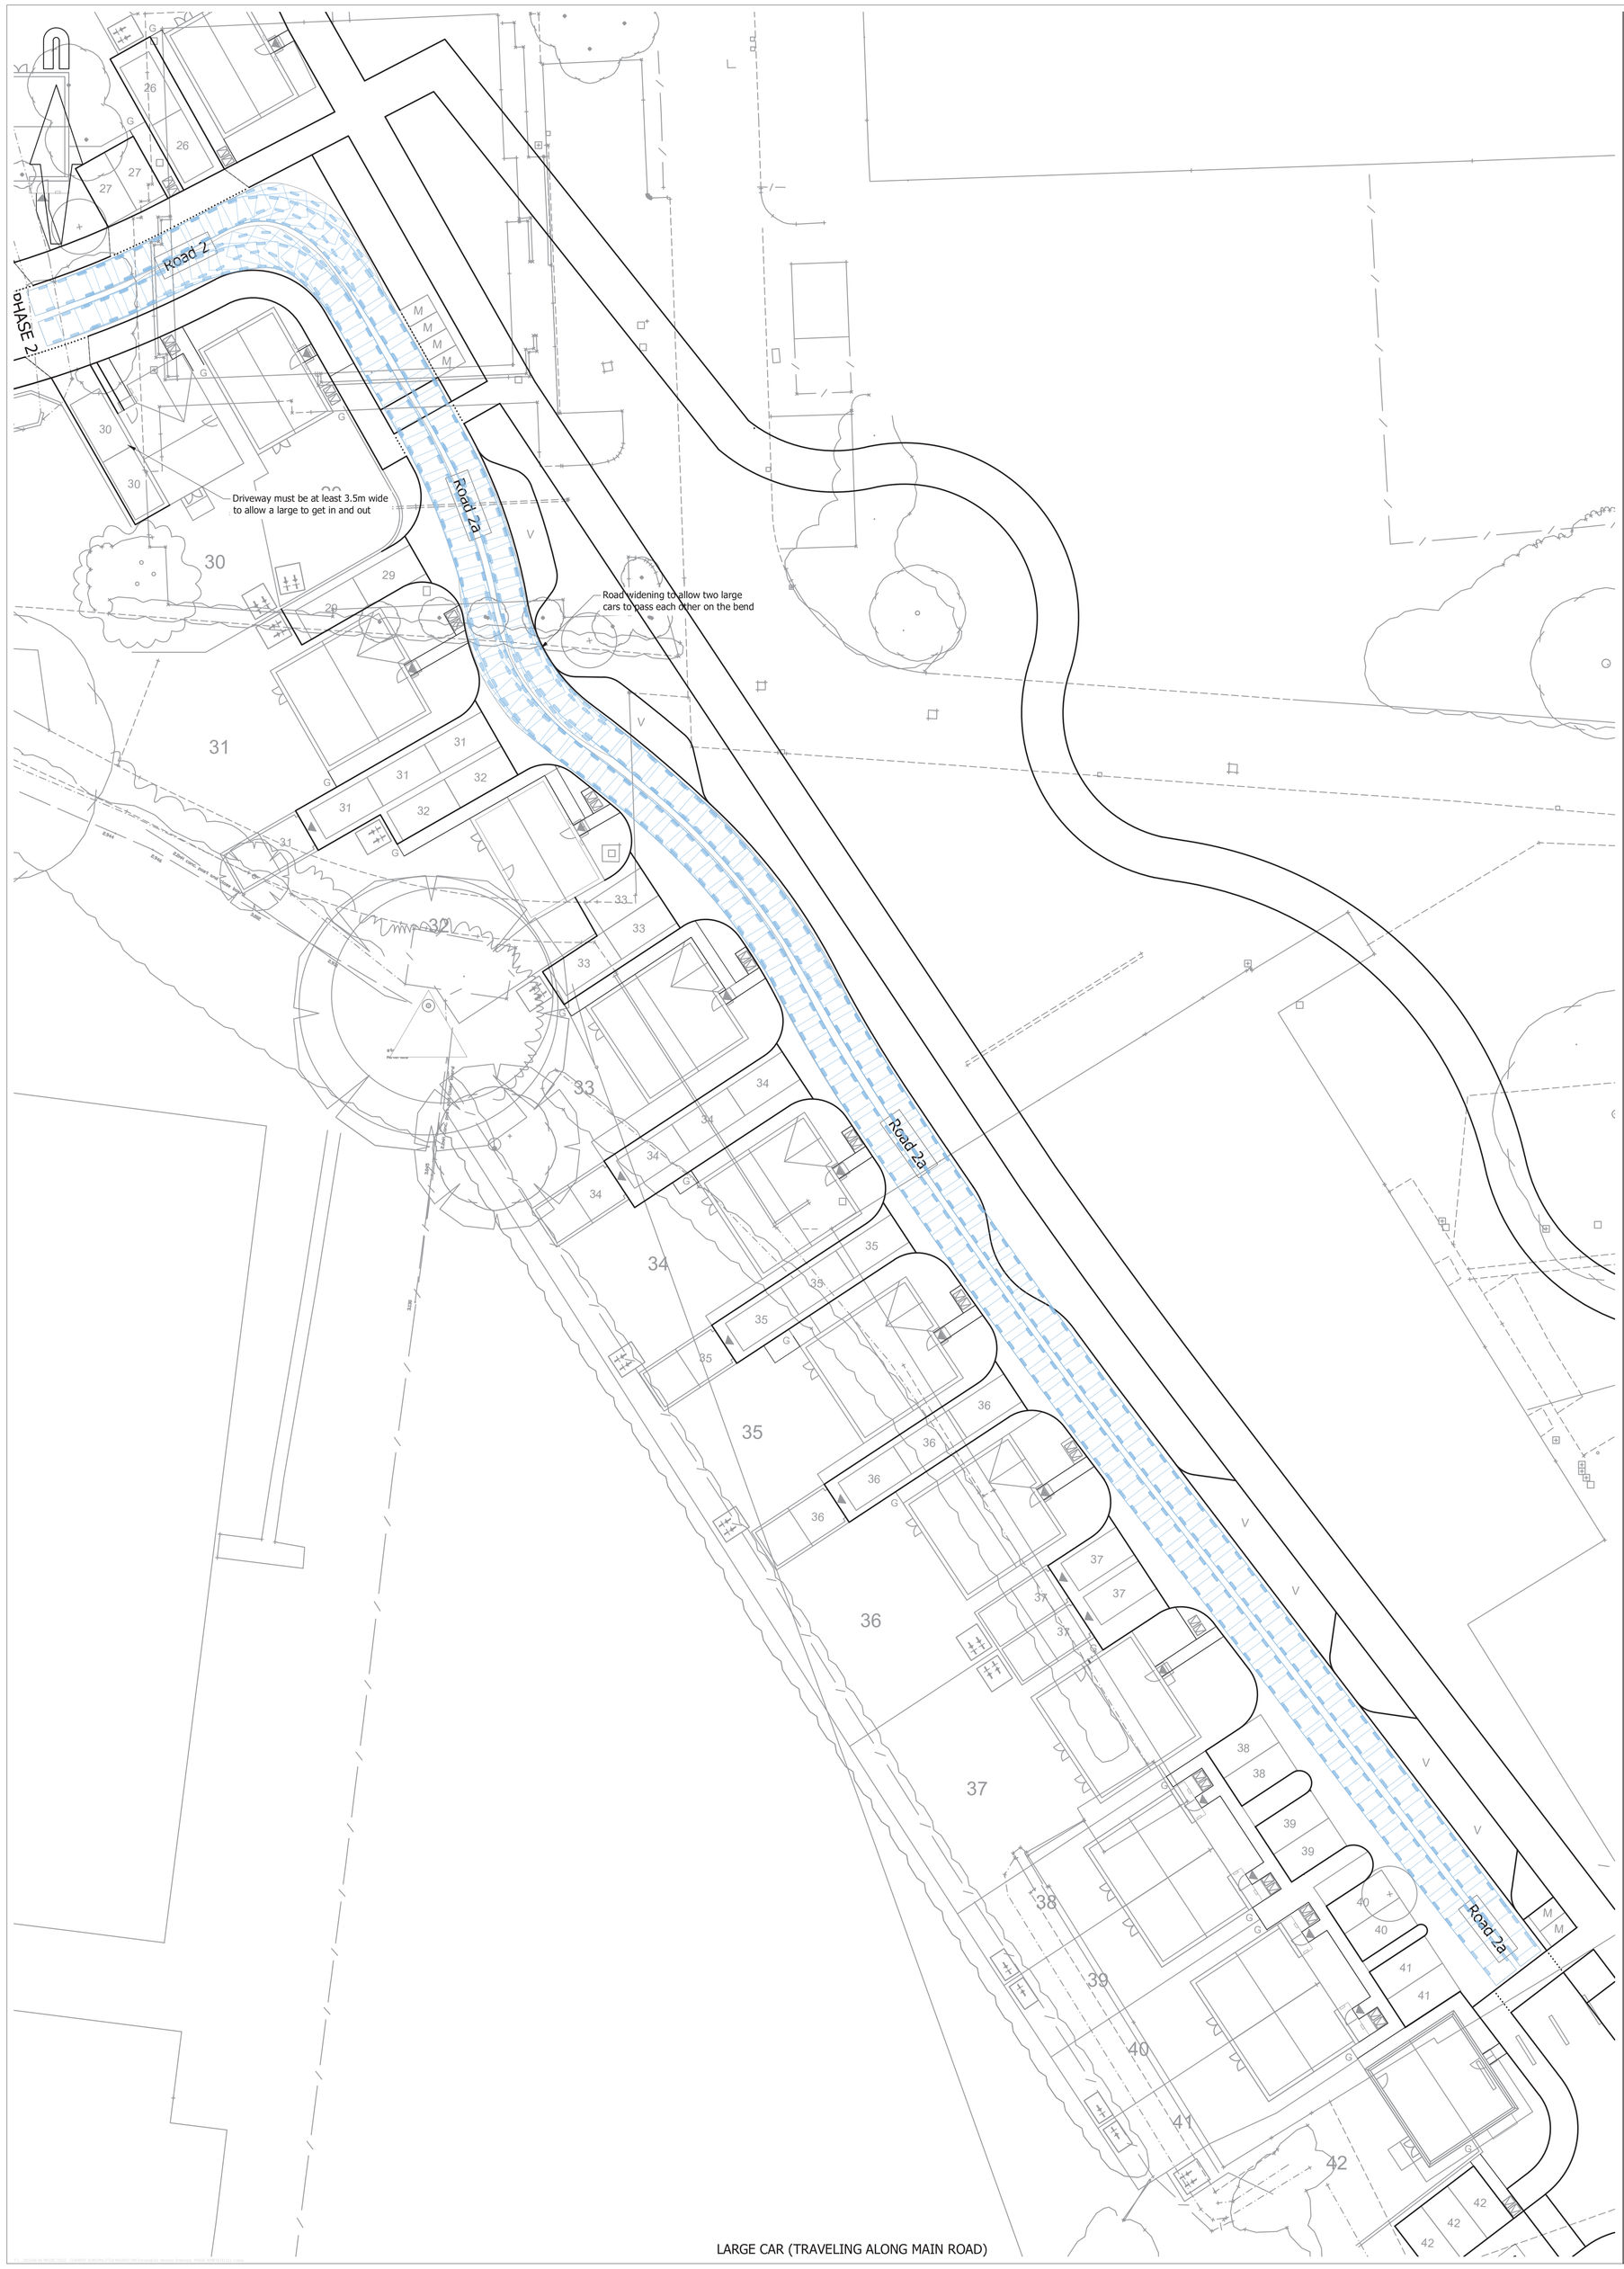

LARGE CAR (TRAVELING ALONG MAIN ROAD)

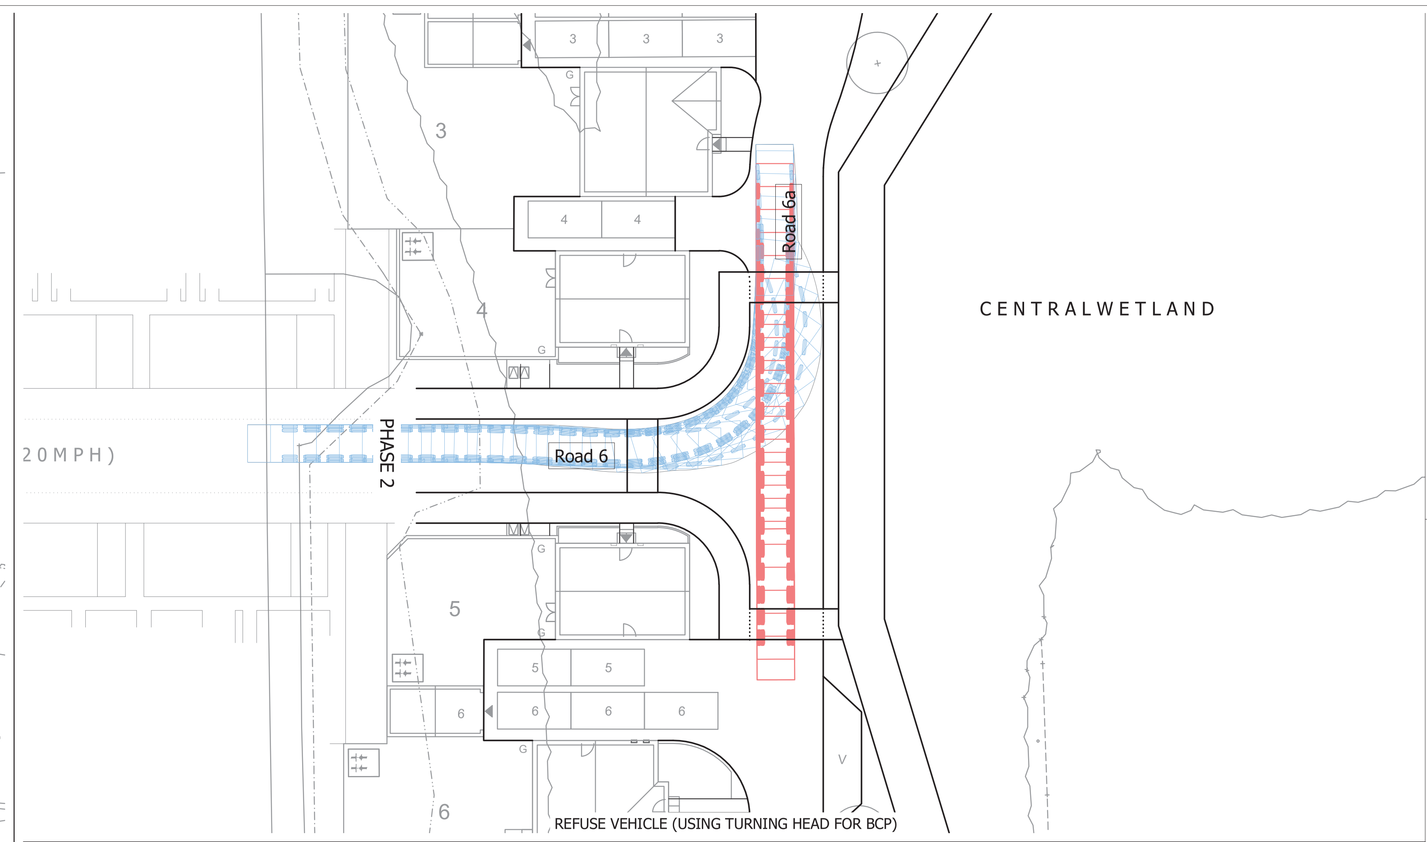

REFUSE VEHICLE (USING TURNING HEAD FOR BCP)

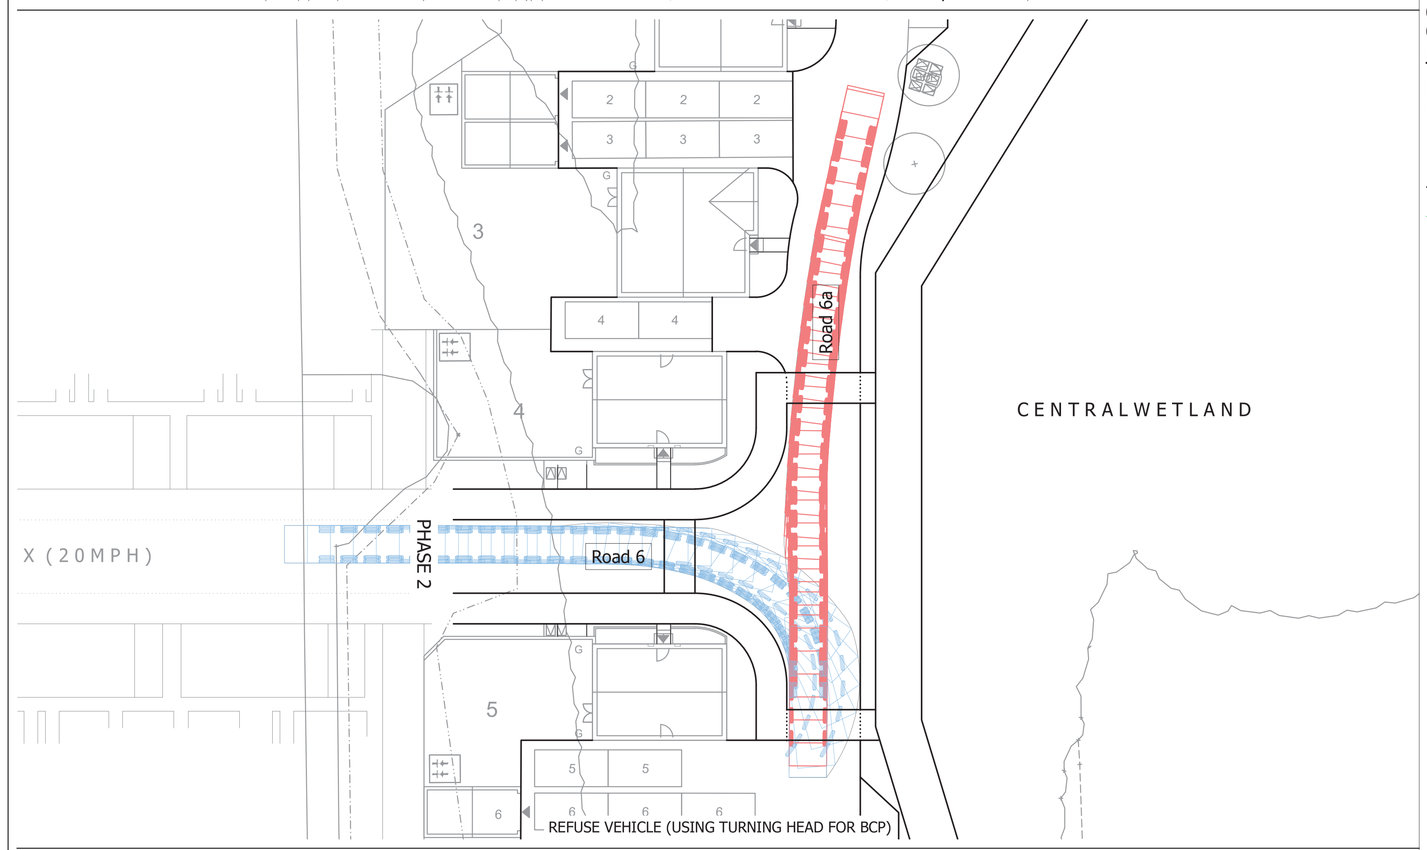

REFUSE VEHICLE (USING TURNING HEAD FOR BCP)

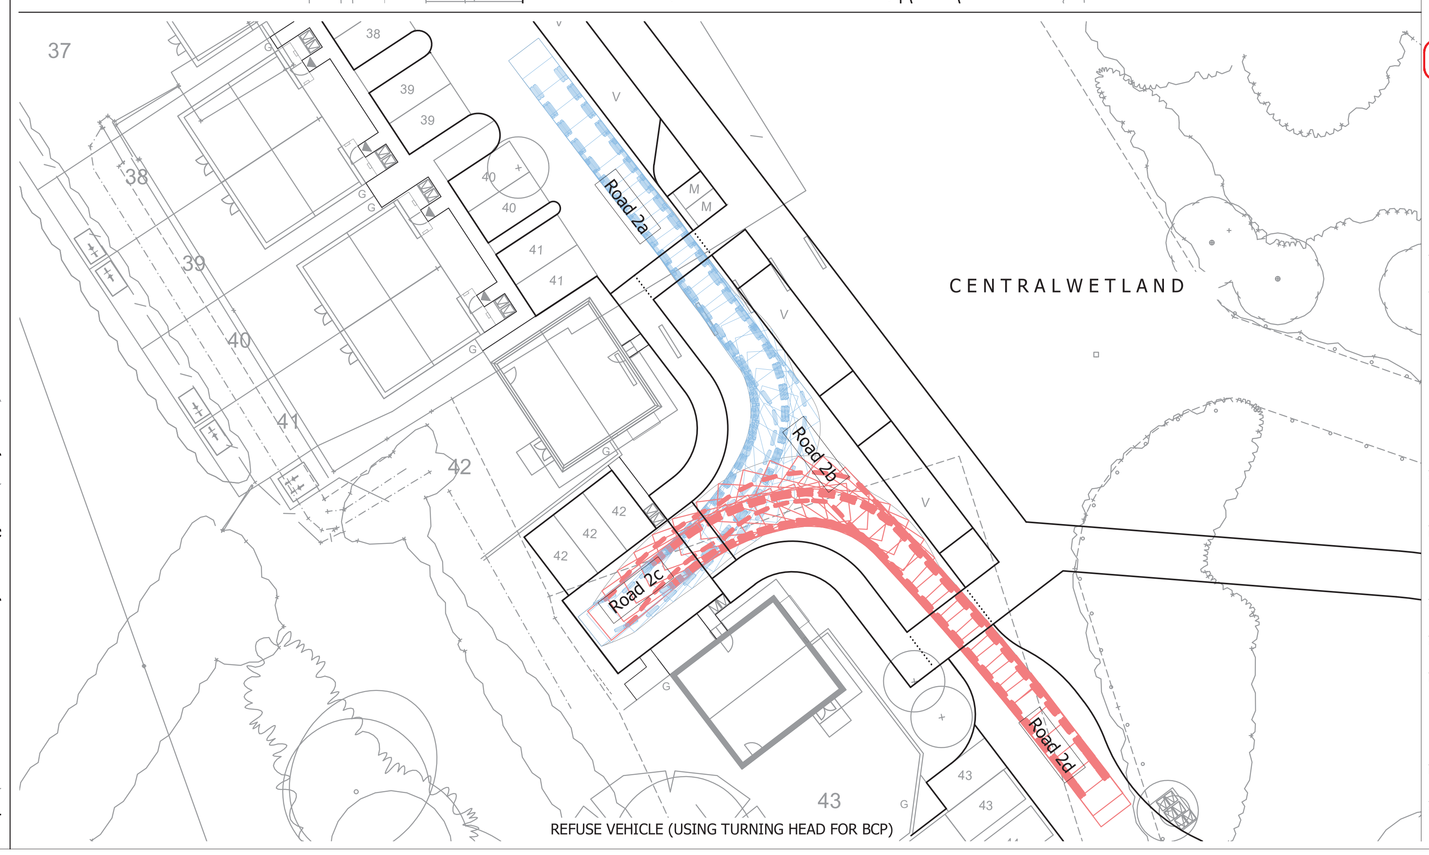

REFUSE VEHICLE (USING TURNING HEAD FOR BCP)

© Mayer Brown Limited Copyright. The drawings, information and data recorded in this document ("the information") is the property of Mayer Brown Limited. The information is solely for the use of the authorised recipient and this document may not be used, copied or reproduced in whole or part for any purpose other than which it was supplied by Mayer Brown. Mayer Brown makes no representation, undertakes no duty and accepts no responsibilities to any third party who may use or rely upon this document or the information.

A0 ORIGINAL

© Crown copyright and database rights 2020. Ordnance Survey 0100031673.

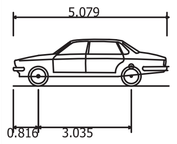

Large Car (2006)

Overall Length	5.079m
Overall Width	1.872m
Overall Body Height	1.525m
Min Body Ground Clearance	0.310m
Max Track Width	1.831m
Lock to lock time	4.00s
Kerb to Kerb Turning Radius	5.900m

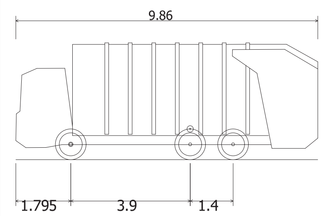

Large Refuse Vehicle (3 axle)

Overall Length	9.860m
Overall Width	2.450m
Overall Body Height	3.814m
Min Body Ground Clearance	0.366m
Track Width	2.450m
Lock to lock time	4.00s
Kerb to Kerb Turning Radius	9.500m

KEY

- MAYER BROWN PROPOSED KERBS
- PERSIMMON HOMES PROPOSED KERBS
- FORWARD MANEUVER
- REVERSE MANEUVER

FOR INFORMATION
NOT FOR CONSTRUCTION

rev.	amendment	checked	date
P5	Drawing updated following revised layout. (TC)	SF	02/10/20
P4	Drawing updated following revised layout. (TC)	SF	08/06/20
P3	Drawing updated following revised layout. (TC)	SF	14/04/20
P2	Drawing updated following revised layout. (TC)	SF	06/03/20
P1	Initial Issue. (TC)	SF	11/11/19

mayer brown

Mayer Brown Limited
Lion House Oriental Road Woking Surrey GU22 8AR
Telephone 01483 750 508 Fax 01483 750 437
wokingoffice@mayerbrown.co.uk www.mayerbrown.co.uk

client
PERSIMMON HOMES THAMES VALLEY

project
PHASE 4
LITTLEHAMPTON

scale	drawn by	checked by
1:200	TC	SF

date	cad file
NOVEMEBR 2019	MBTK191111-1.DWG

title
SWEPT PATH ANALYSIS
(SHEET 3 OF 3)

Mayer Brown Limited jobcode	suitability	revision
		P5

drawing number
MBSK191111-3