



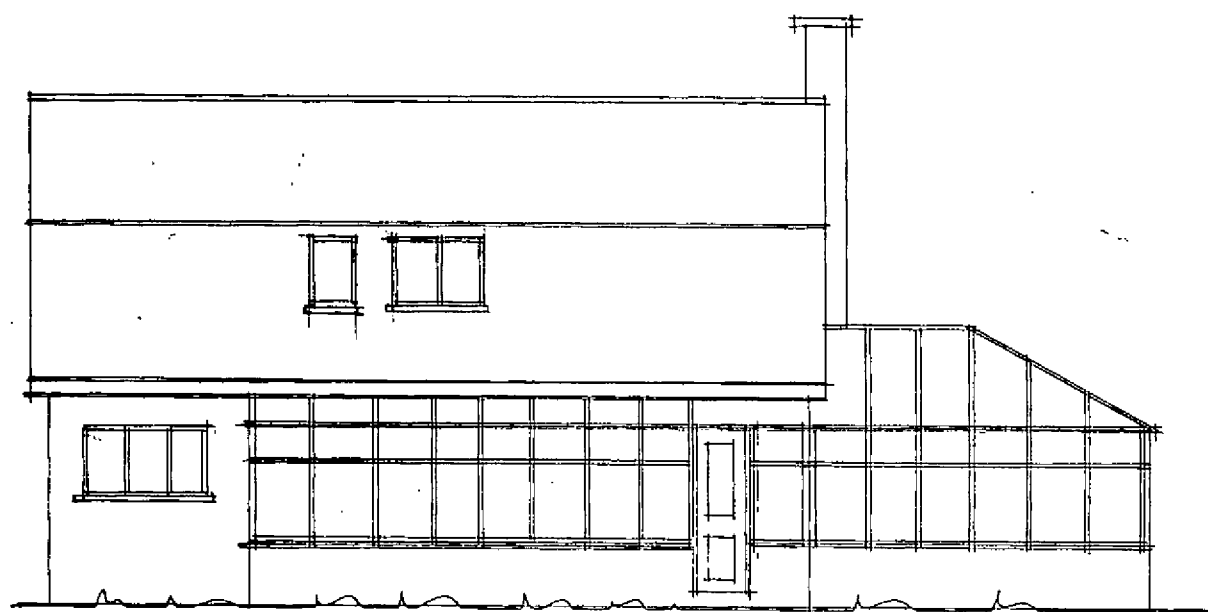

NORTH ELEVATION:

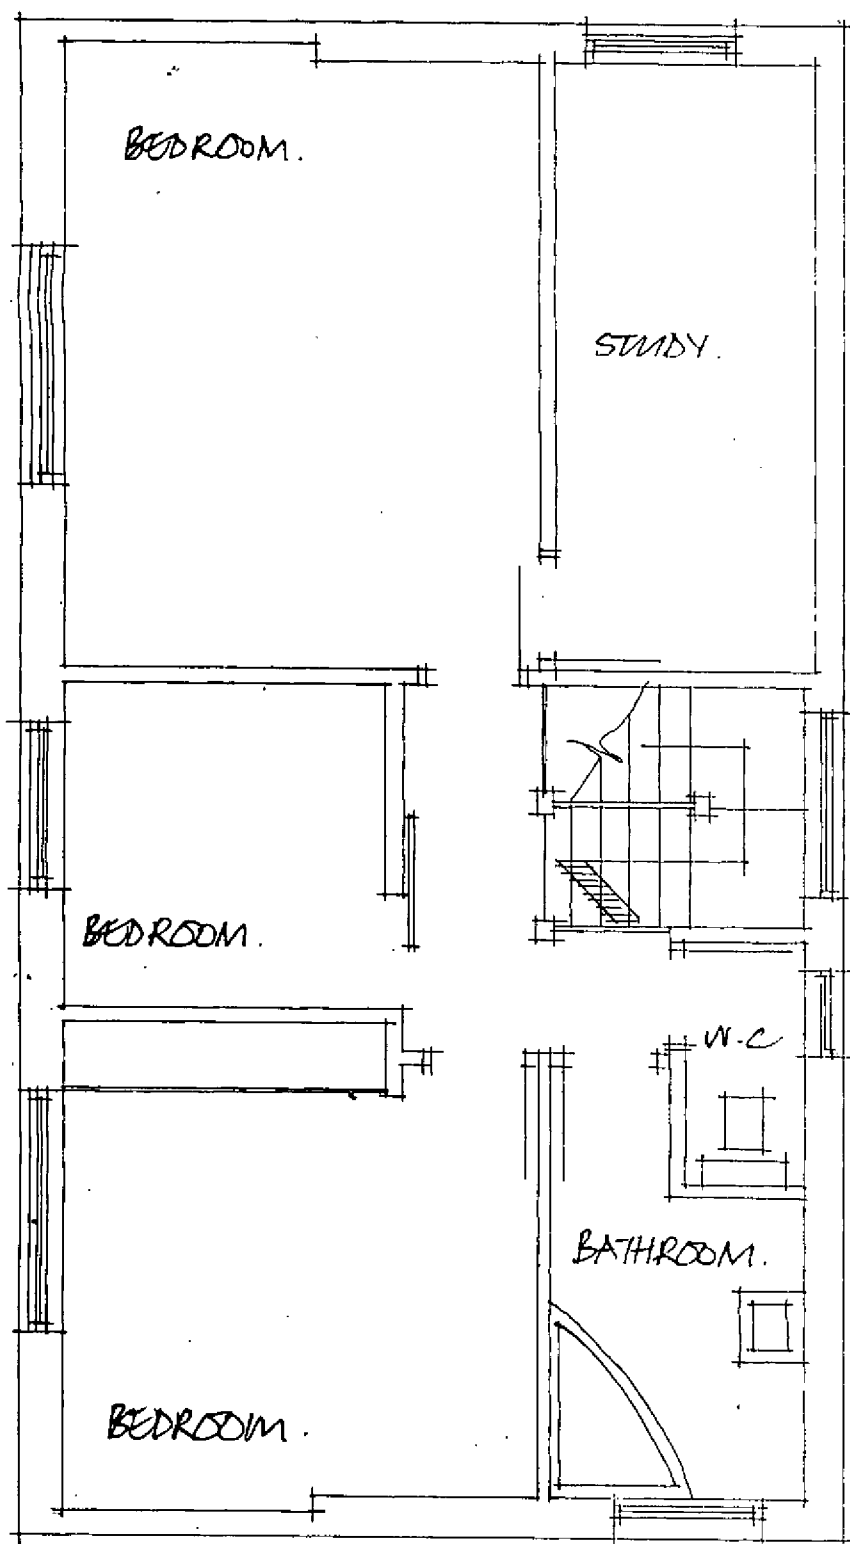

FIRST FLOOR PLAN:

2 SEATON CLOSET
WICK.
WEST SINK EX.
1:50 & 1:100 SCALE.